



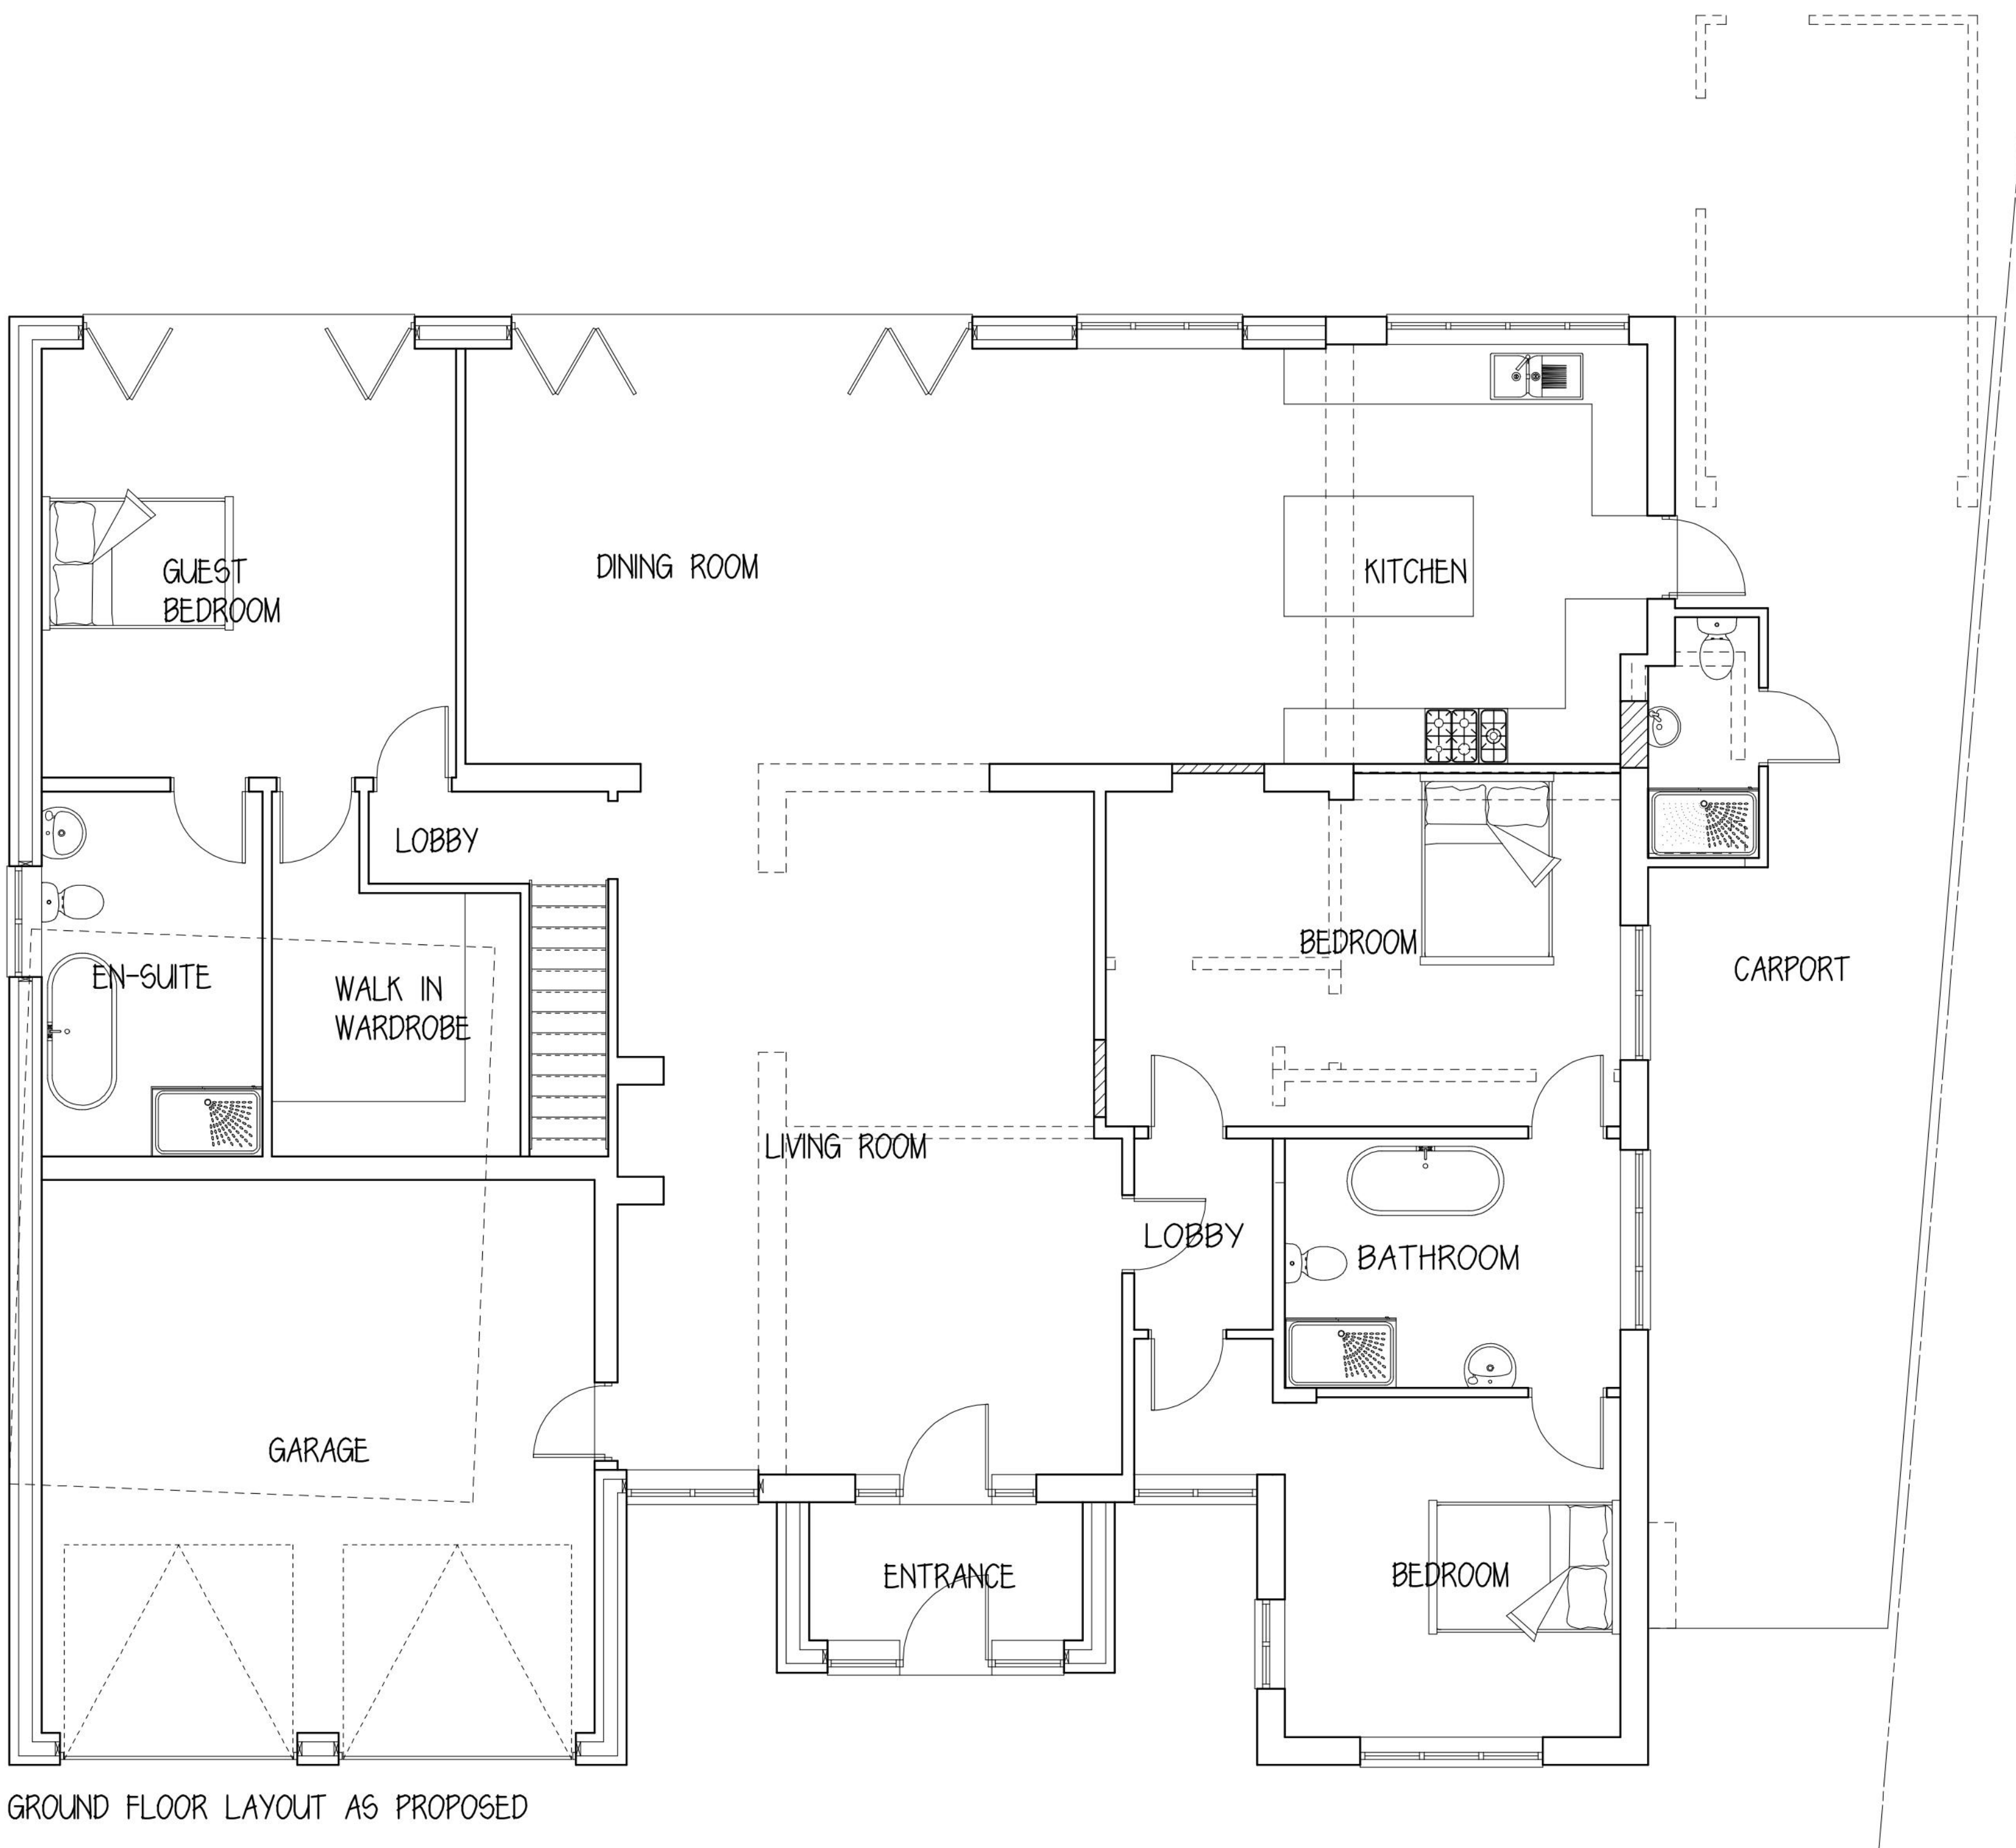

GROUND FLOOR LAYOUT AS PROPOSED

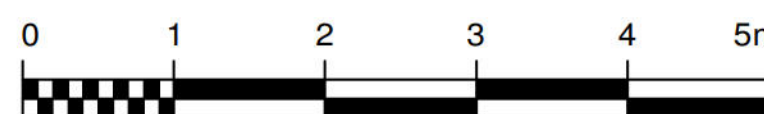

NOTES:
1. Figured dimensions to be taken in preference to scaled ones.
2. Large scaled drawings to be taken in preference to small scale.
3. Critical dimensions to be taken from site.
4. If in doubt, the contractor must ask for clarification.
5. These drawings & designs are the copyright of Shawn Hindon.

REVISIONS

CLIENT:
MR NICK THOMAS

TITLE:
PROPOSED LOFT CONVERSION

SITE:
**JOHANNES CLOSE
LYDIARD GREEN
LYDIARD MILLICENT
SWINDON
SN5 3LP**

SHAWN HINDON
ARCHITECTURAL DESIGN
WALNUT VIEW
84a PAVENHILL
PURTON
SWINDON
SN5 4DA
TEL & FAX: 01793 771621
EMAIL: shawn@shawnhindon.com

SCALES: 1:50 1:100 @ A1

DATE: Aug 2026 DRAWN: SDH

DRAWING NUMBER: 26/0805/02 REV: -