
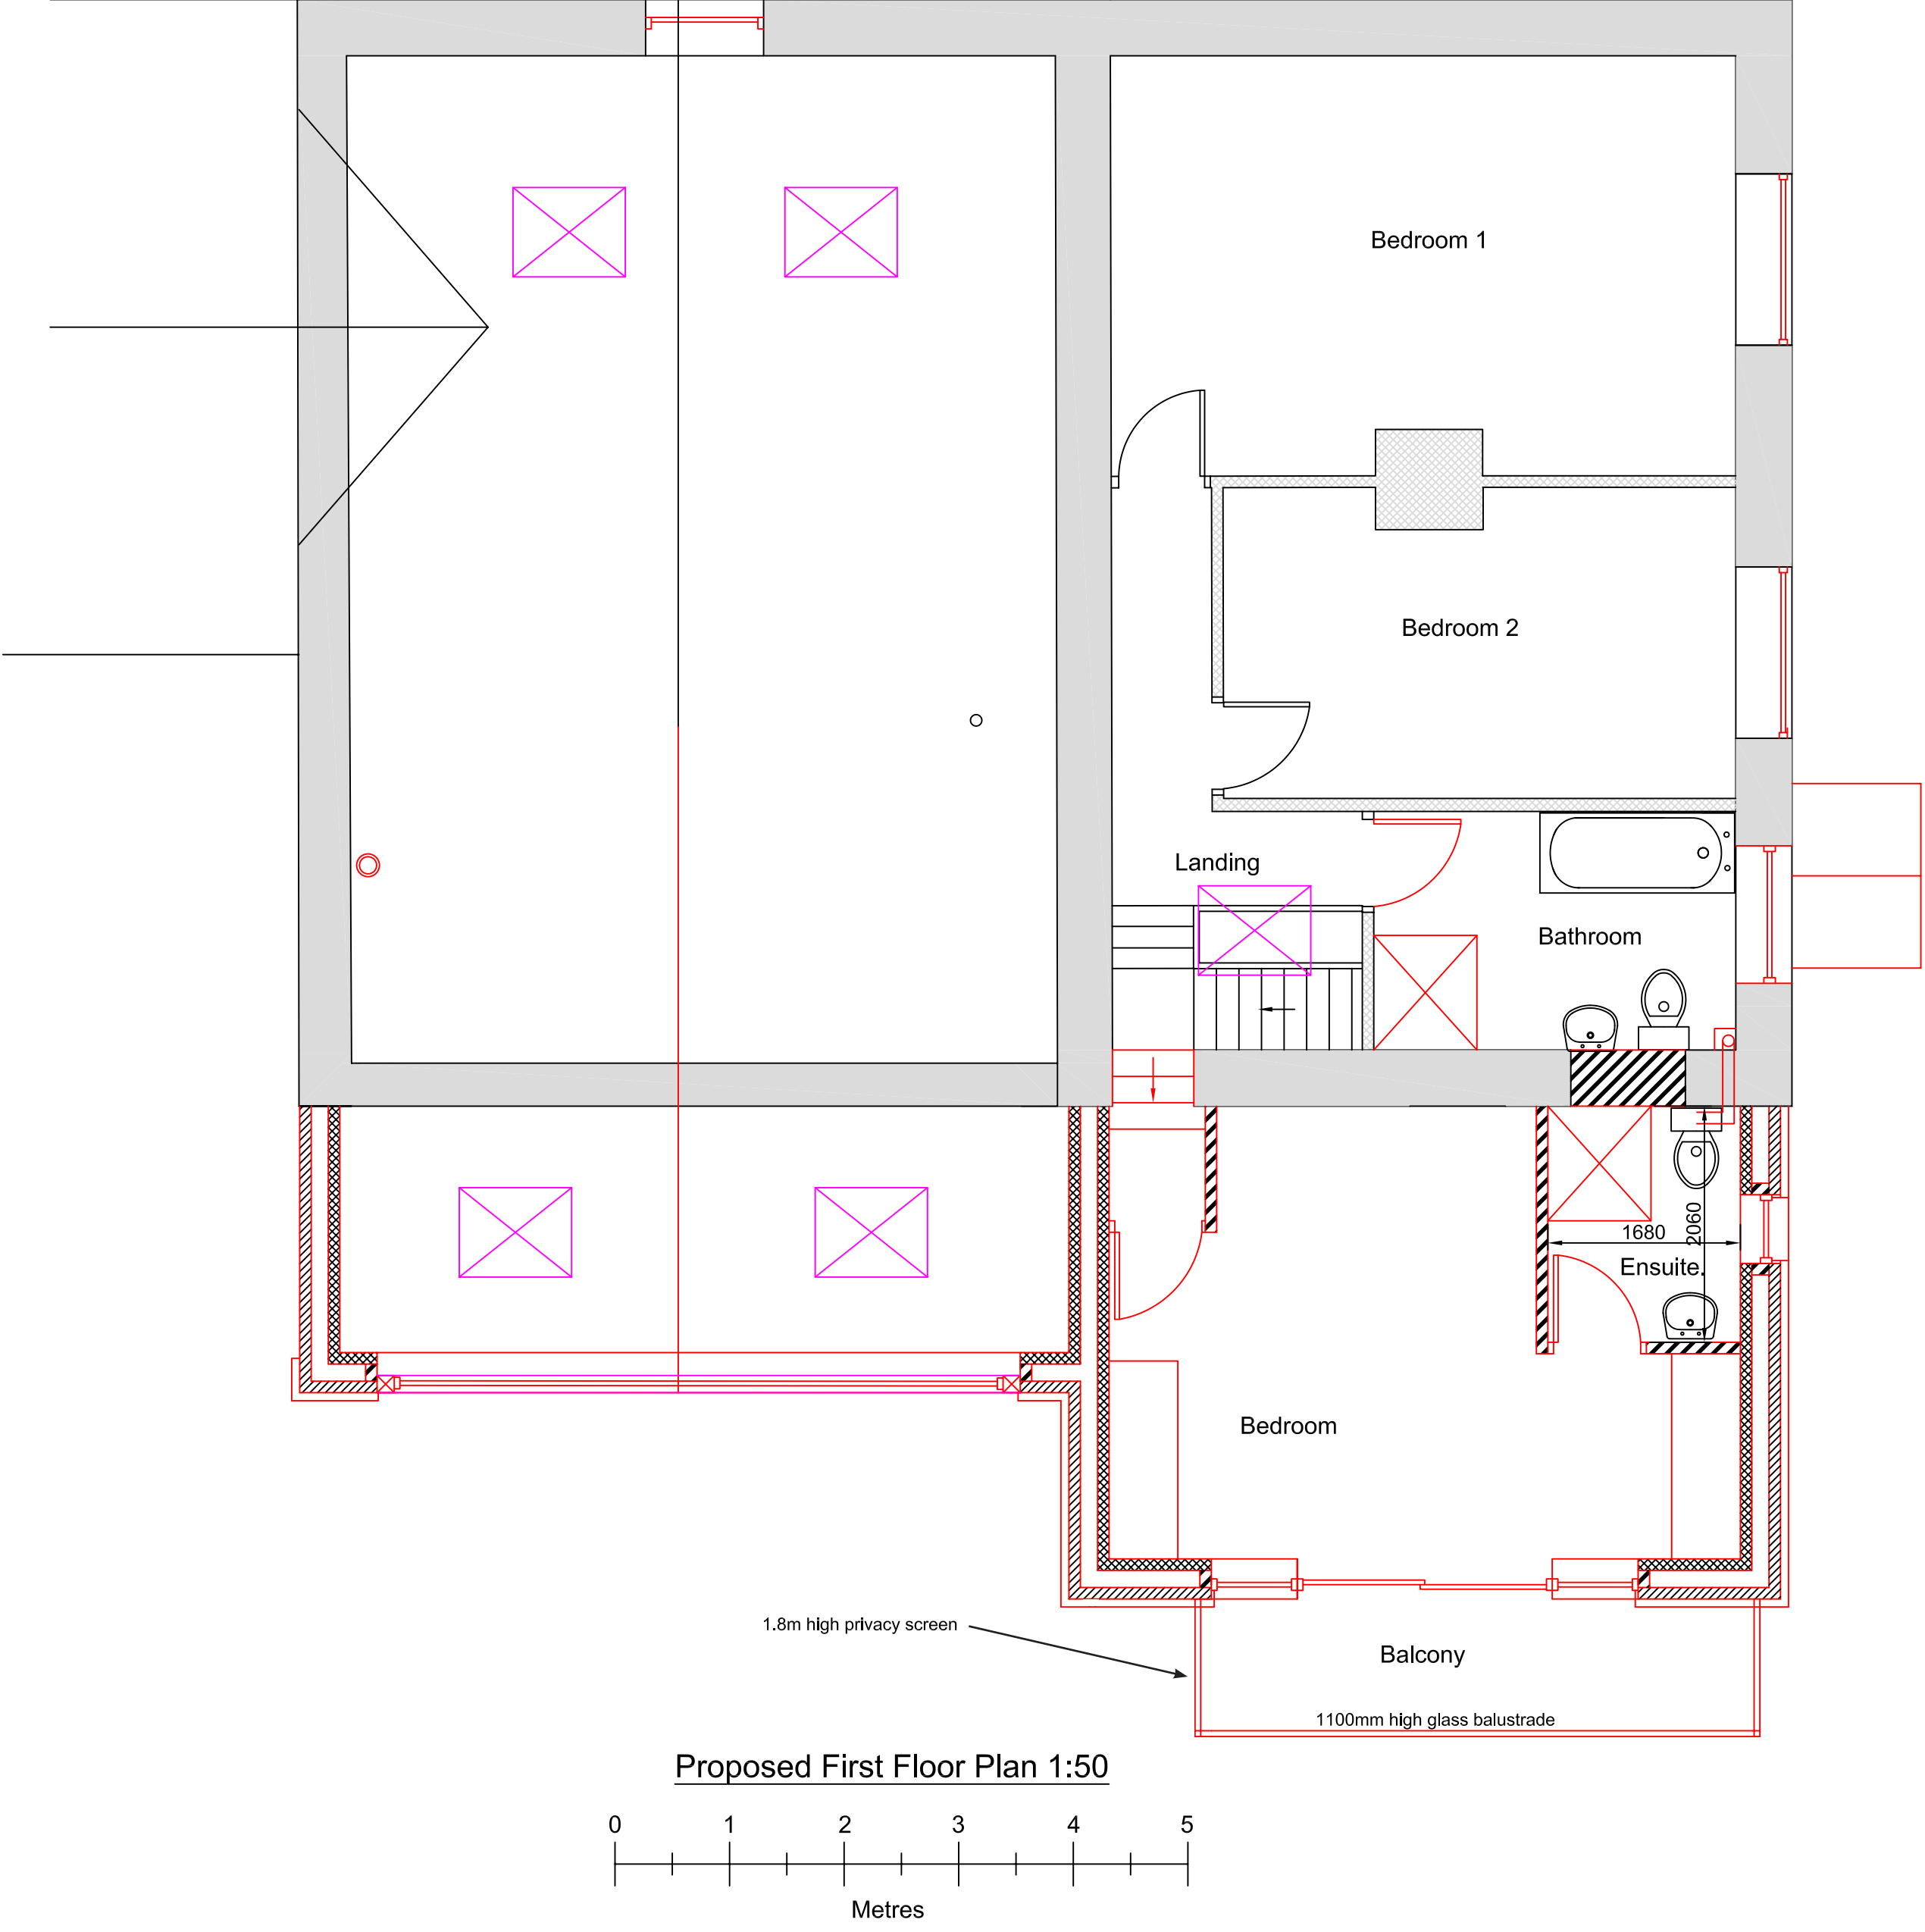


DRAWINGS BASED ON TOPOGRAPHY & SITE BOUNDARY LIMITS INFORMATION PROVIDED BY OTHERS, IF ONSITE DISCREPANCIES ARISE, BRING TO A HARLOW & SONS ATTETNTION IMMEDIATELY

IF IN DOUBT,ASK - DO NOT SCALE - CHECK ON SITE DIMENSIONS.
SITE DIMENSIONS TO BE CHECKED PRIOR TO START - DISCREPANCIES TO BE RAISED WITH A HARLOW & SON

All DIMENSIONS ARE TO STRUCTURAL ELEMENTS & NOT TO APPLIED FINISHES

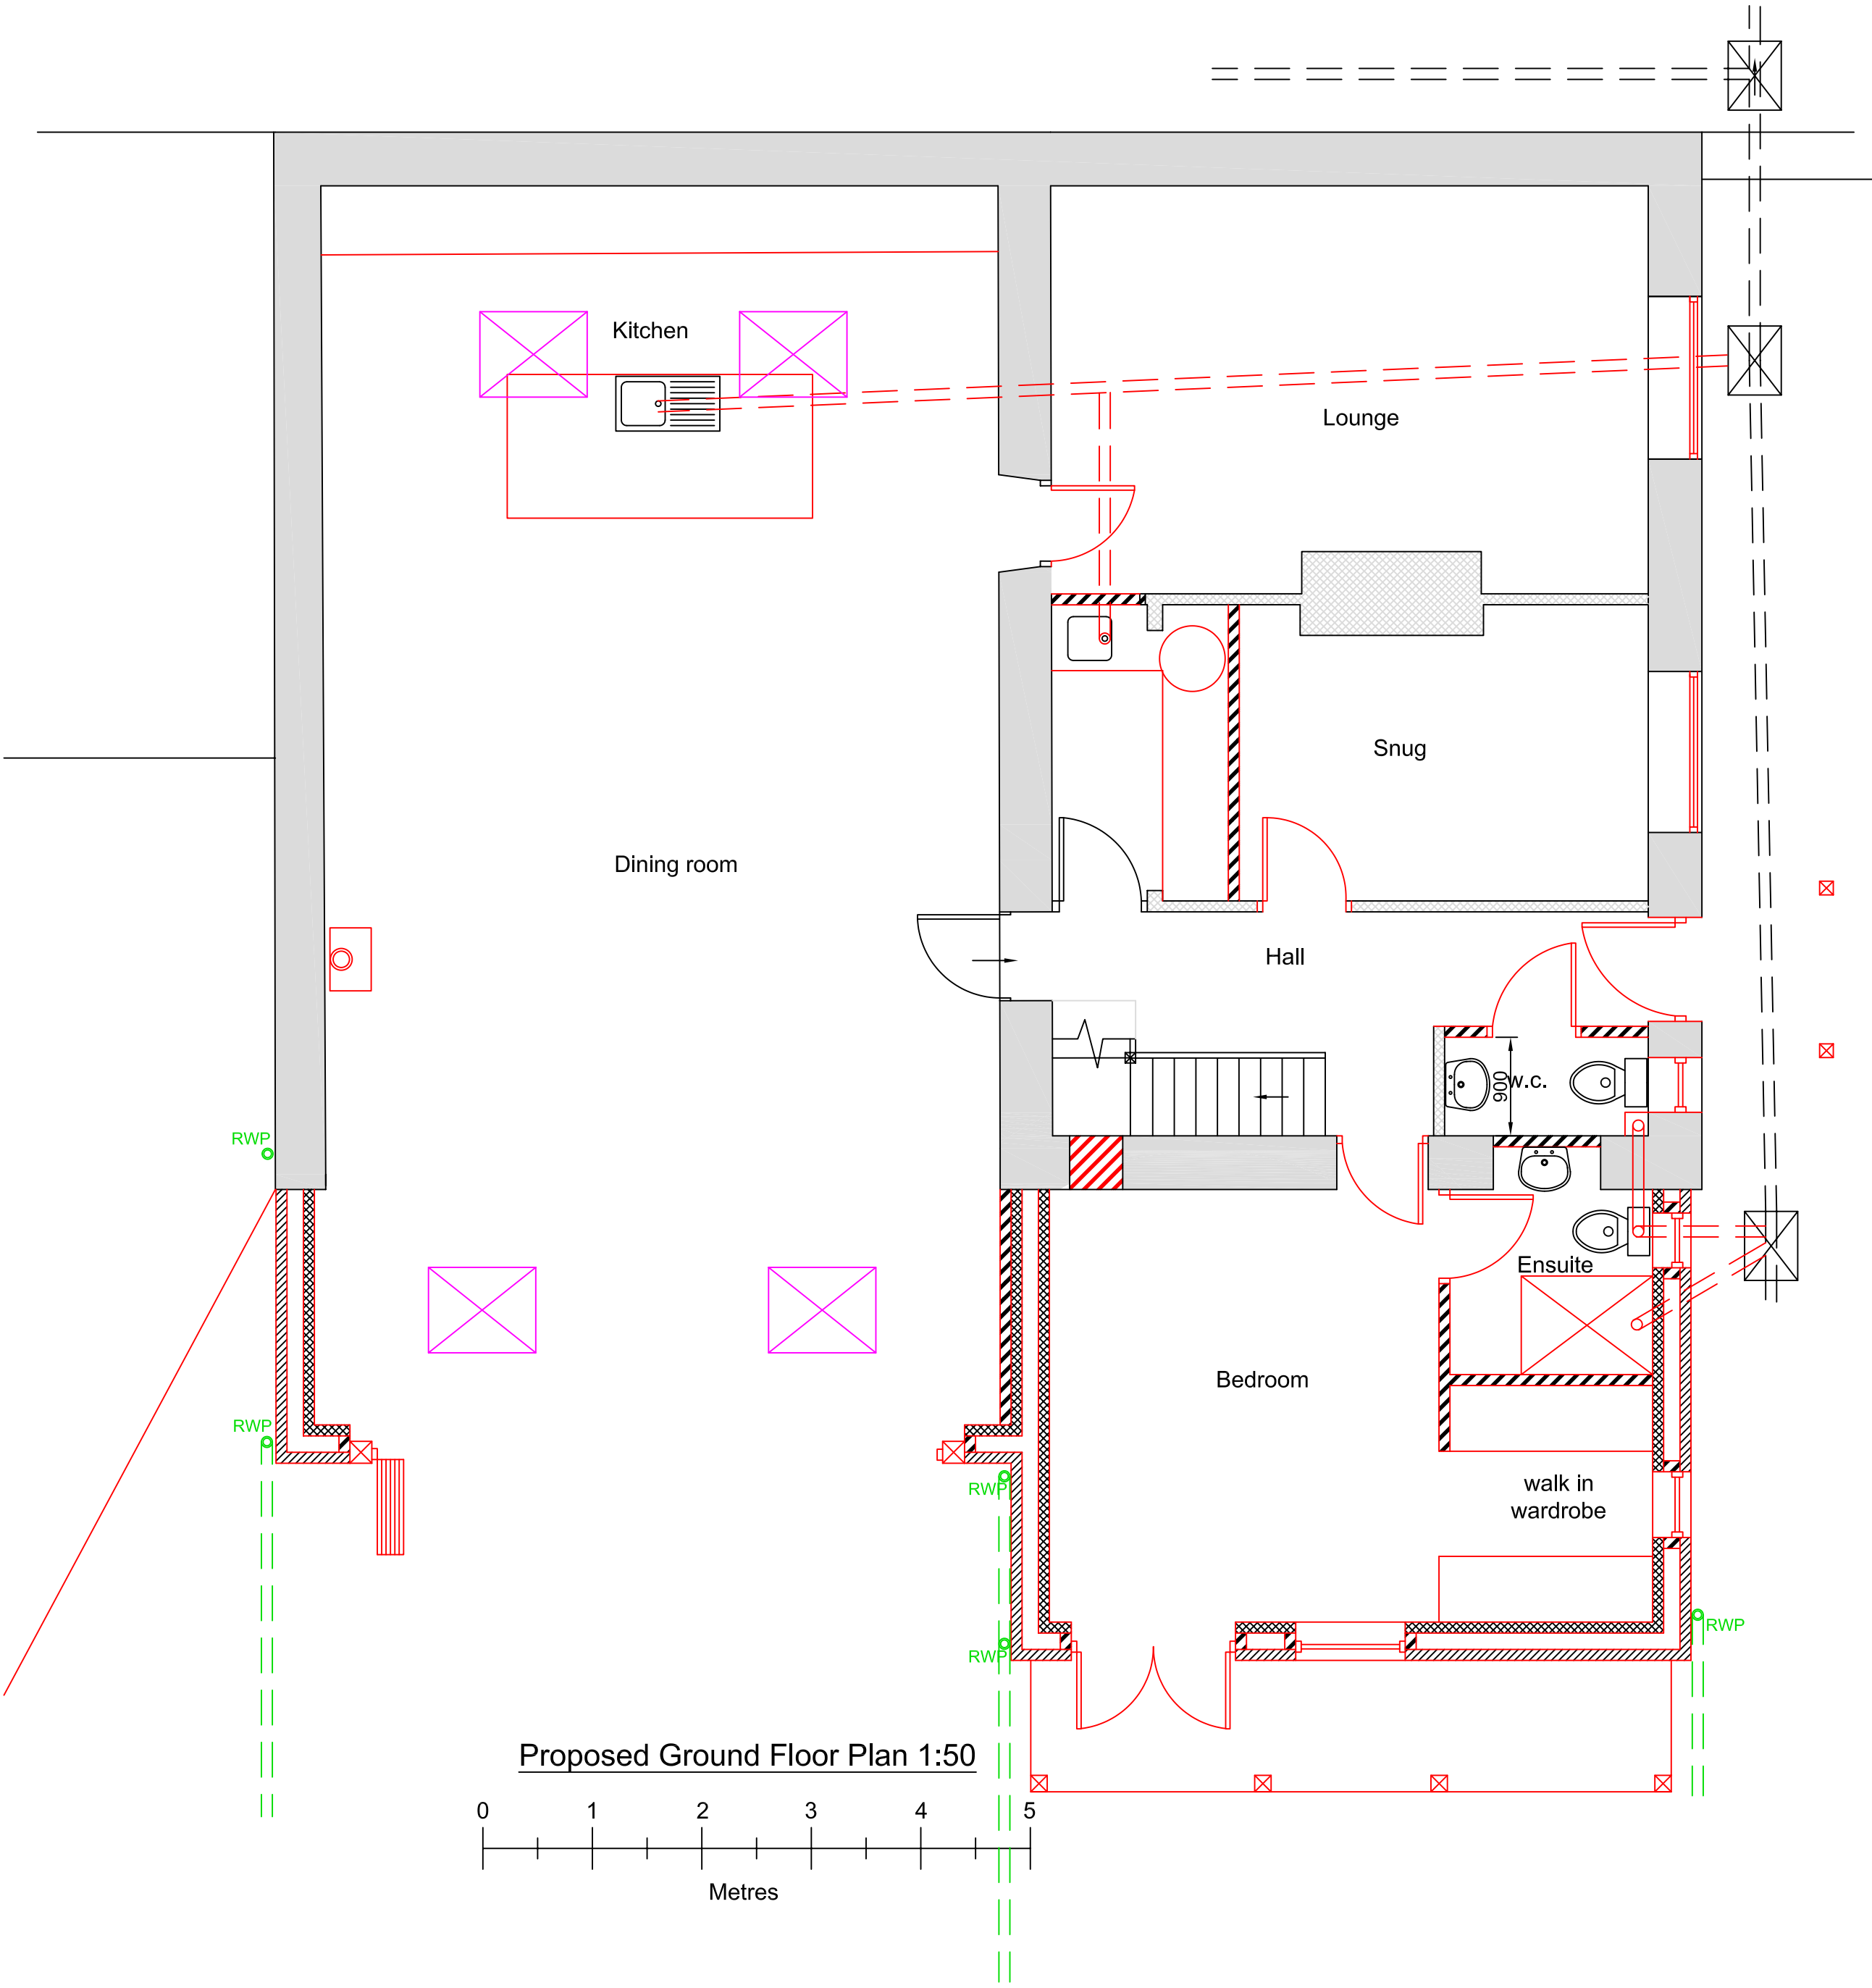

Drawn by	A Harlow & Son 01225 938329	
<u>Proposed Alteration to Existing Planning Permission</u> <u>PL/2025/07696 for Rear Extensions & Replacement</u> <u>Outbuilding for</u> <u>Mr & Mrs P Hammond at</u> <u>Hillview Farm</u> <u>2B Bradford Road</u> <u>Winsley</u> <u>Wiltshire</u> <u>BA15 2HL</u>		
A1 Papersize		
<u>Scale</u>	1:100, 1:50	<u>Drawing No AH2025/76</u> Sheet 2 of 4
<u>Date</u>	20th August 2026	