


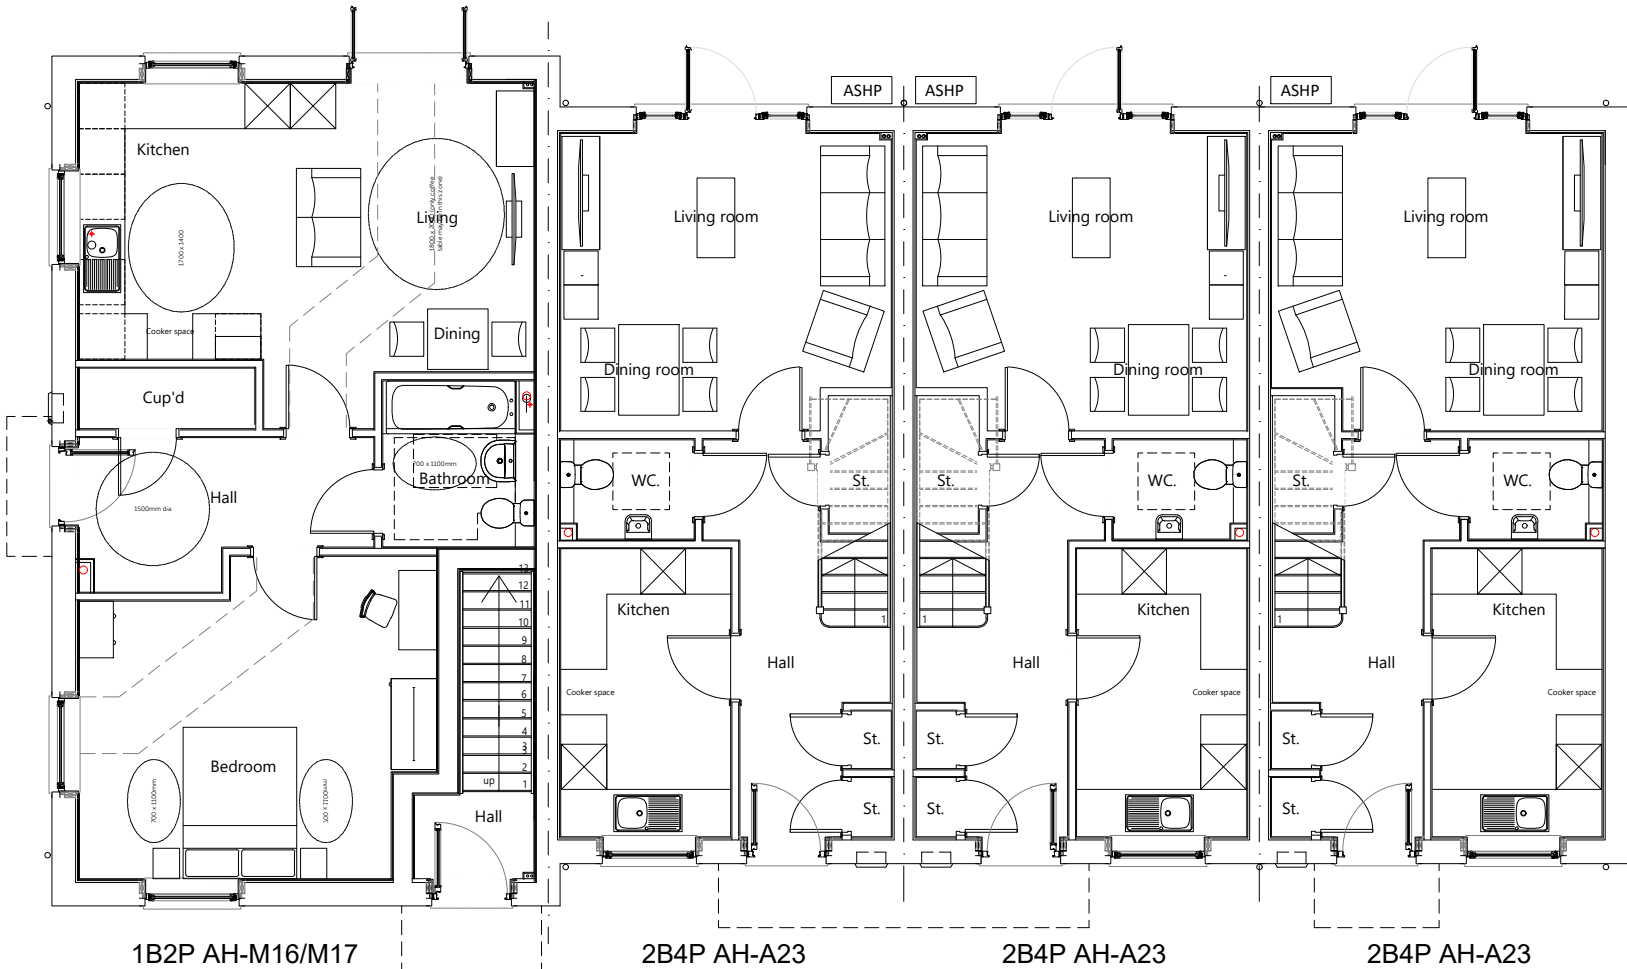

Ground Floor Plan

Note: 1B2P GF unit - Floor Plans M4(2) compliant

House Type	Variation	Option	House Type	Variation	Option	House Type	Variation	Option
AH-M16 1B2P	GF		AH-M17 1B2P	FF		2B4P-A22		
Bedrooms	1	2	Bedrooms	1	2	Bedrooms	2	4
Sq.ft	611	56.8	Sq.ft	731	67.9	Sq.ft	856	79.5

PLOT No.
As Drawn - 42-46
Handed -

