



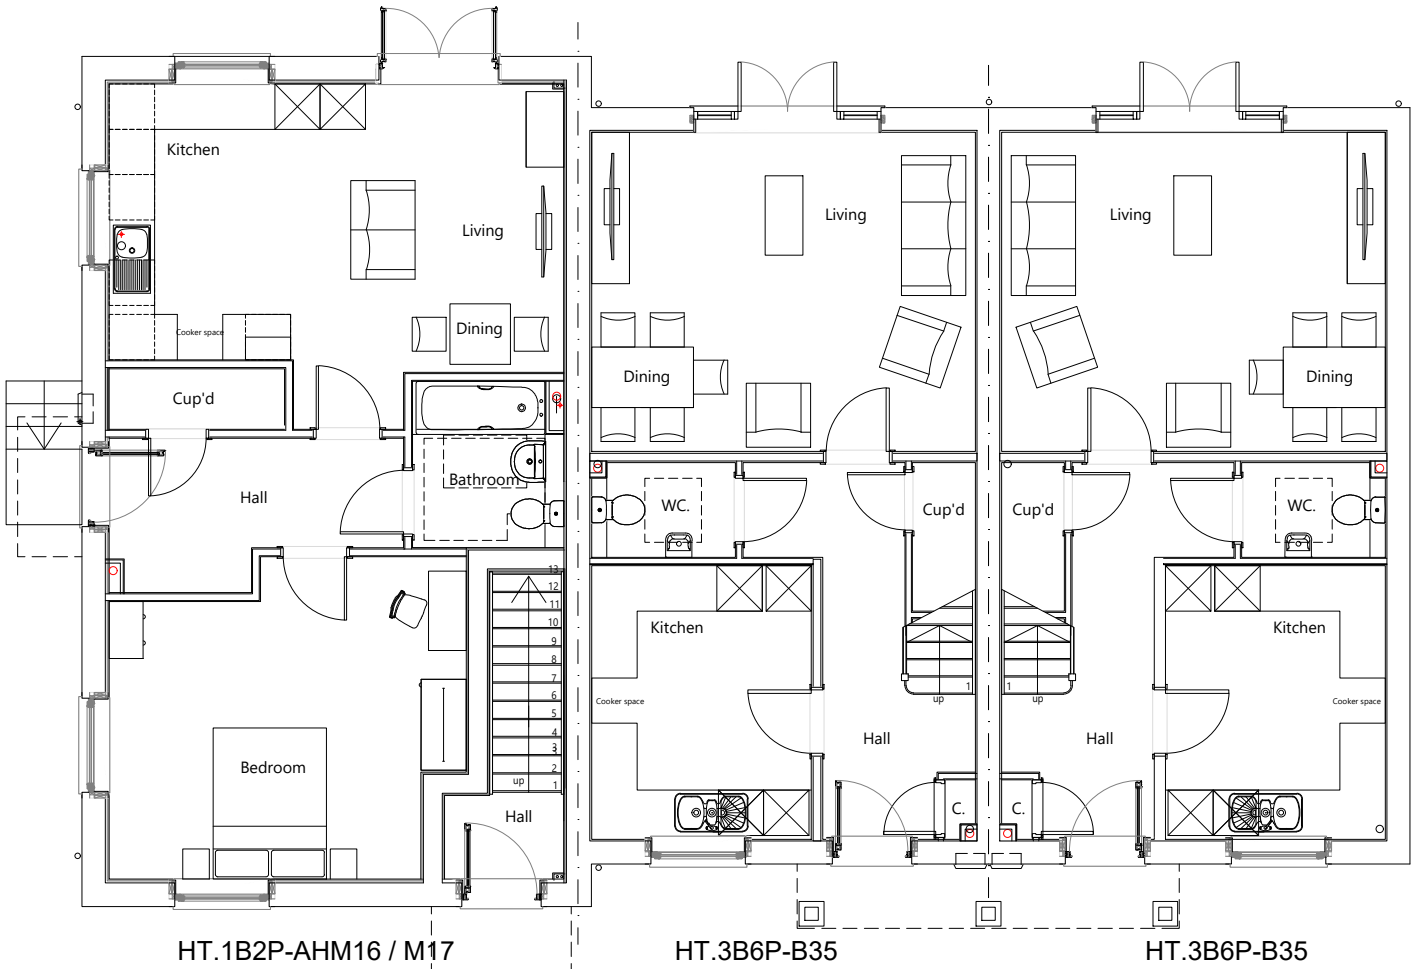

Ground Floor Plan

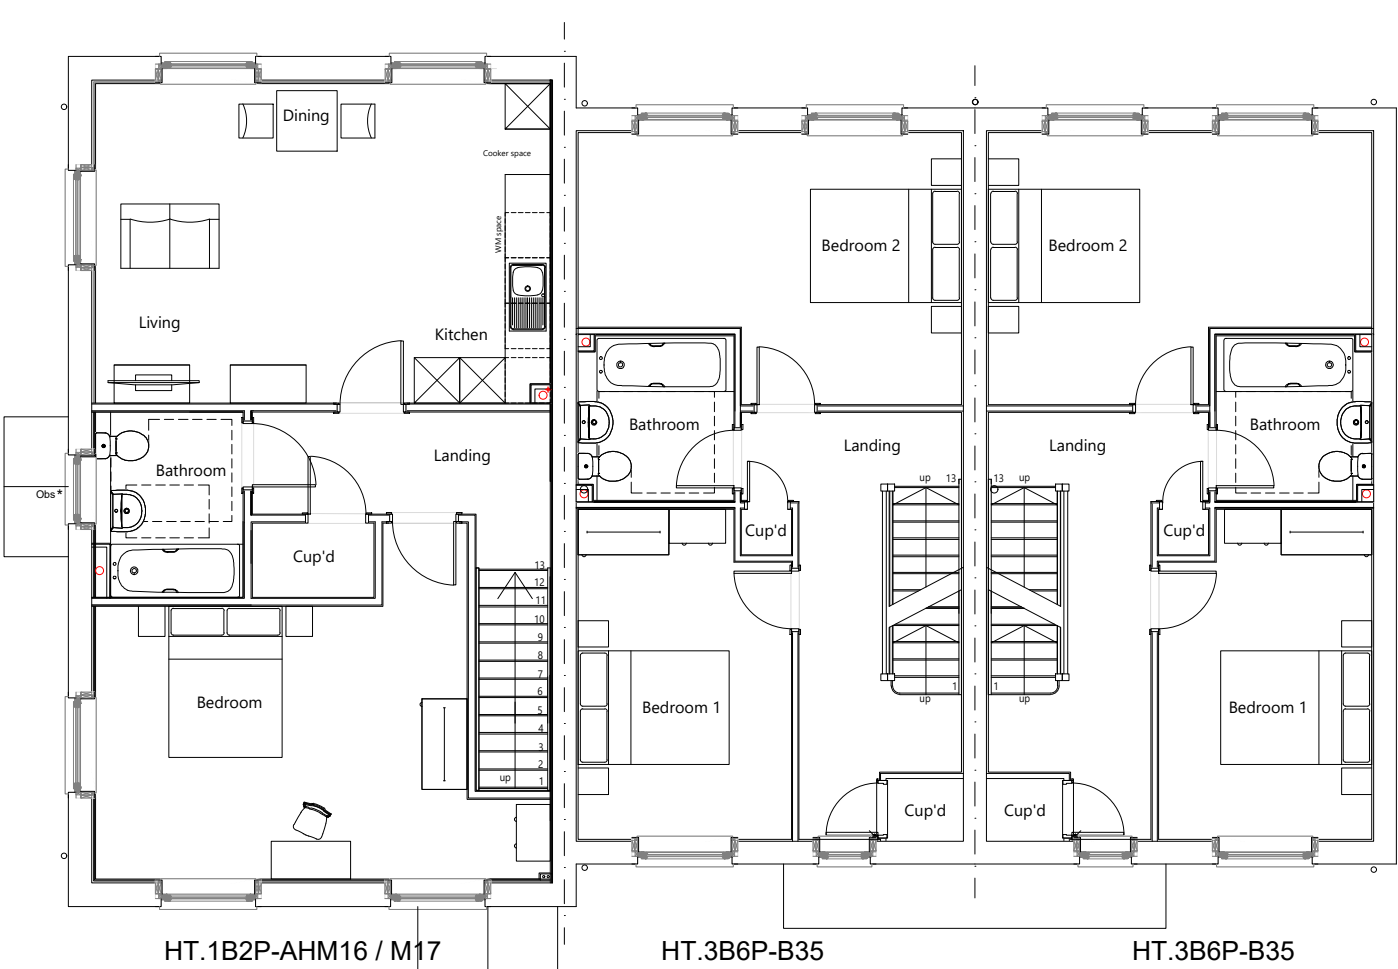

First Floor Plan

Obs* - Obscure Window

House Type	Variation	Option	House Type	Variation	Option	House Type	Variation	Option
AH-M16 1B2P	GF		AH-M17 1B2P	FF		3B6P-B35		
Bedrooms	1	2	Bedrooms	1	2	Bedrooms	3	6
Sq.ft	611	56.8	Sq.ft	731	67.9	Sq.ft	1252	116.3

PLOT No.
As Drawn - 26-29
Handed -

