



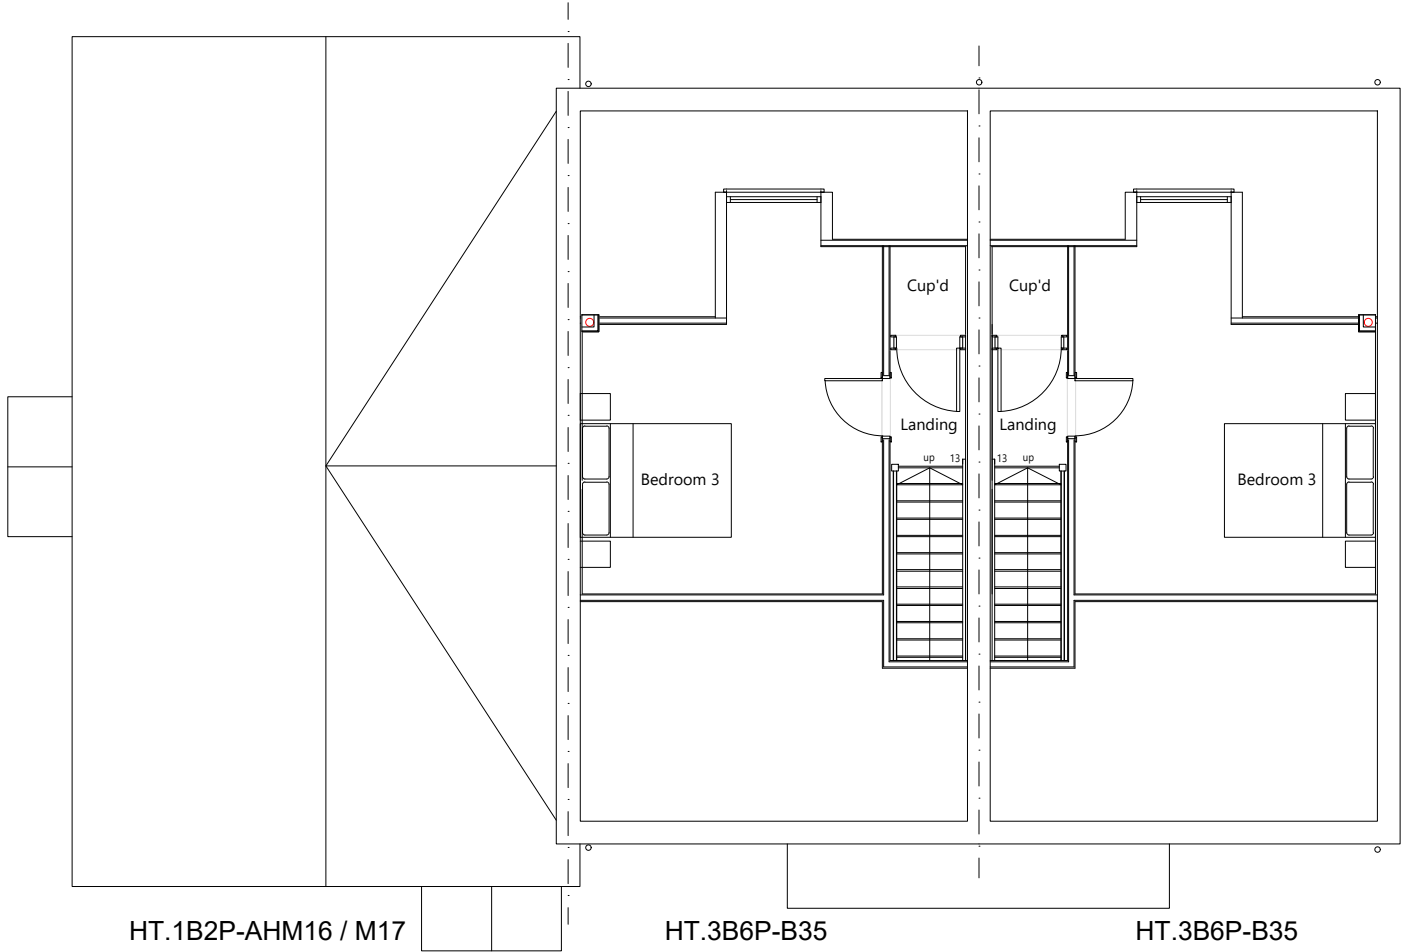

Second Floor Plan

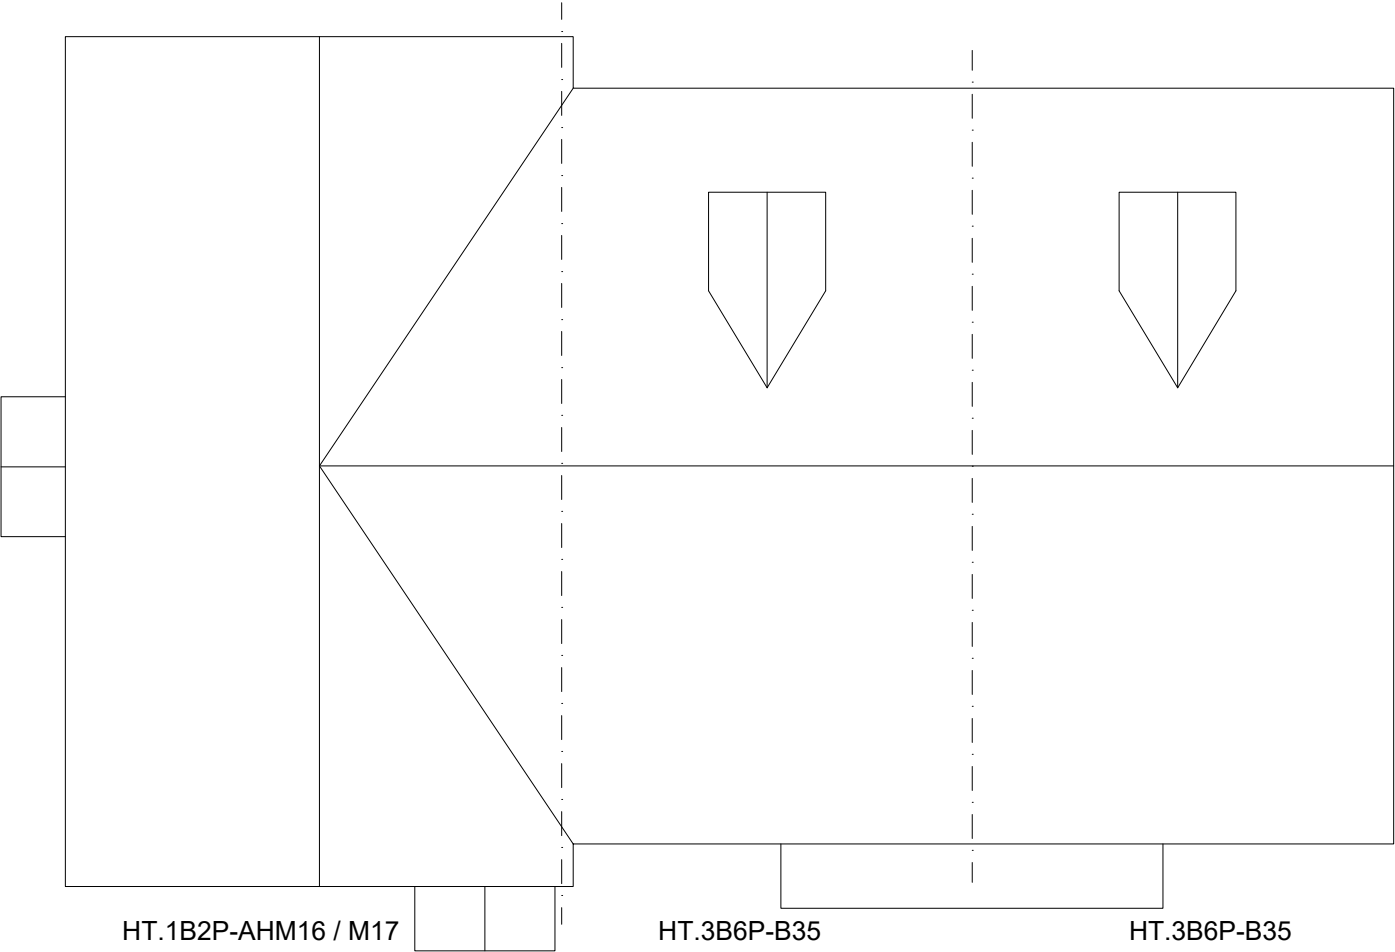

Roof Plan

