




This drawing is the property of FPCR Environment and Design Ltd and is issued on the condition it is not reproduced, retained or disclosed to any unauthorised person, either wholly or in part without written consent of FPCR Environment and Design Ltd.

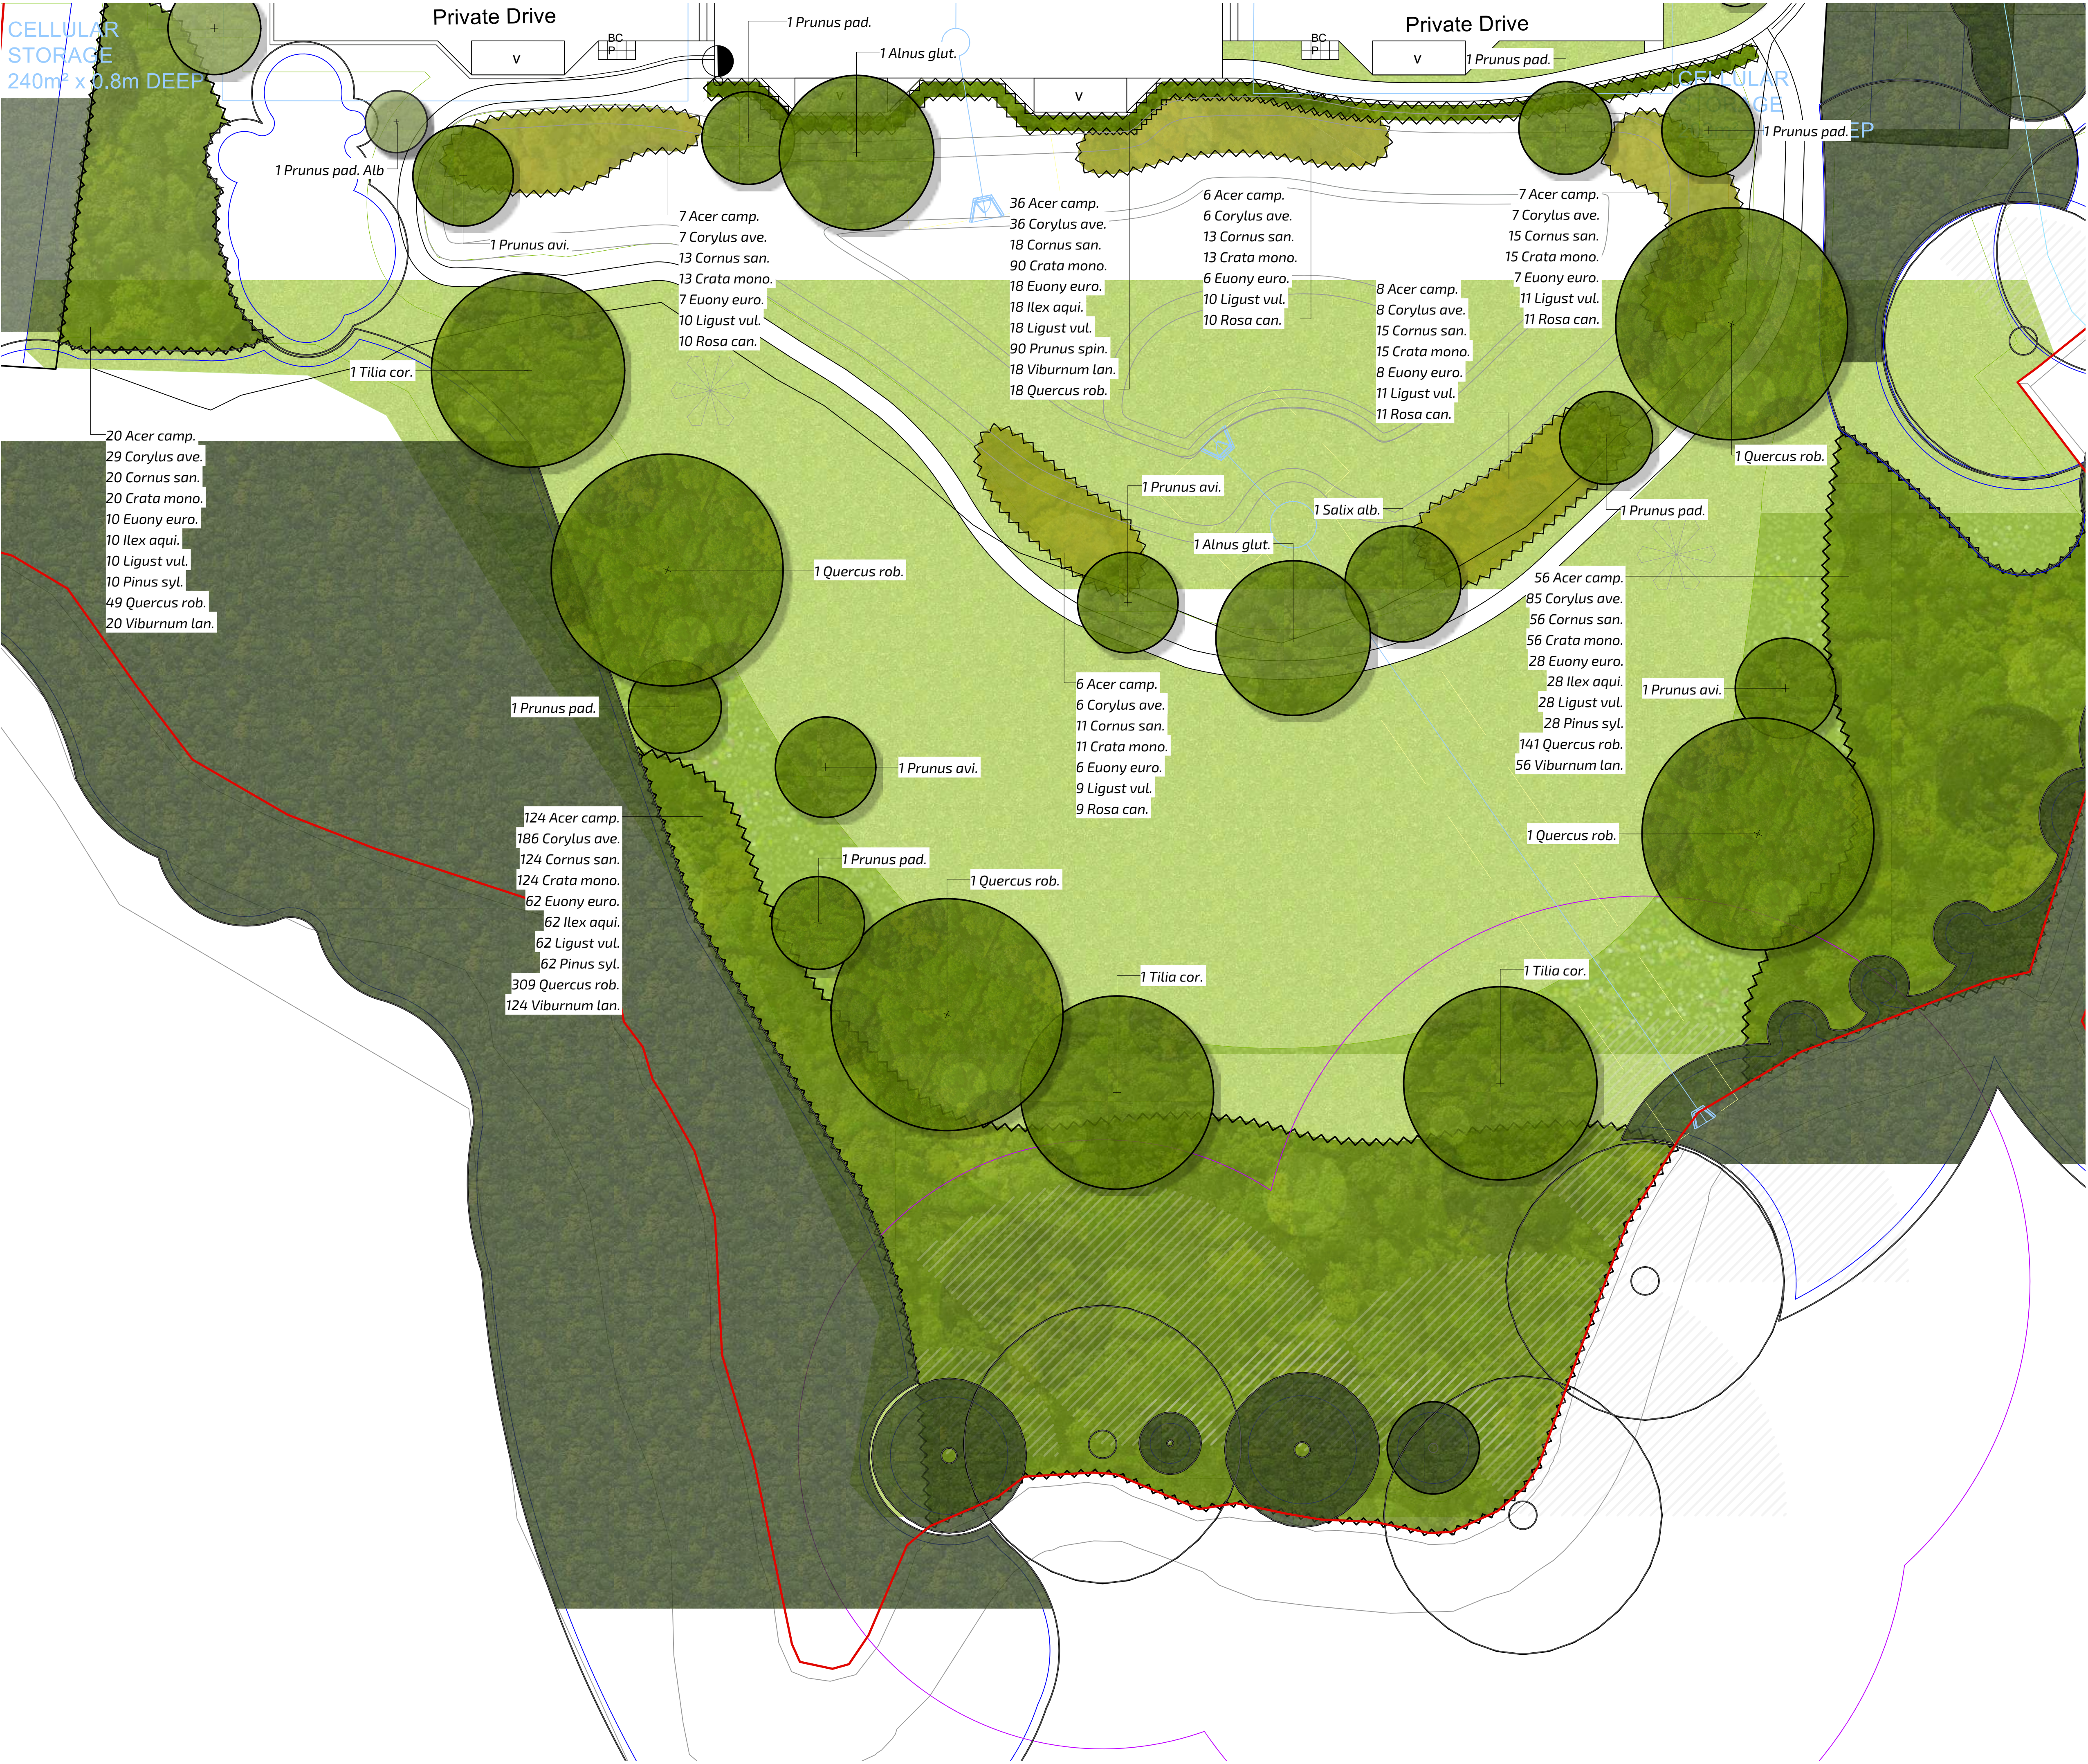

- Key**
- Site Boundary
 - Public Green Infrastructure Landscape
 - Existing Trees & Hedgerows (with Root Protection Areas) To be retained & protected
 - Removed Vegetation
 - Native Tree Planting
 - Native Woodland Planting
 - Native Scrub Planting
 - Native Species Rich Hedgerow Planting & Hedgerow Trees
 - Wet Tolerant Grassland Emorsgate Meadow Mixture for Wetlands EM8
 - Wildflower Meadow Grassland Emorsgate Standard General Purpose Meadow Mixture EM2
 - Close Mown Amenity Grassland Emorsgate Flowering Lawn Mix EL1
 - On Plot Planting
 - On Plot Tree Planting
 - Spine Road Single Species Hedgerow Planting
 - Spine Road Ornamental Shrub Planting
 - Side Road Single Species Hedgerow Planting
 - Side Road Ornamental Shrub Planting
 - Green Lane Single Species Hedgerow Planting
 - Green Lane Ornamental Shrub Planting

P06	22/07/2026	Updated in line with new layout.	TIK JJT
rev	date	description	dwn / chk

client
Miller Homes Ltd

project
**Land West of Marlborough Road,
Royal Wootton Bassett**

title	scale	
DETAILED PLANTING PLAN (Sheet 6/8)	1:200 @ A1	
number	status	rev
13816-FPCR-XX-XX-DR-L-0008	S3	P06