




This drawing is the property of FPCR Environment and Design Ltd and is issued on the condition it is not reproduced, retained or disclosed to any unauthorised person, either wholly or in part without written consent of FPCR Environment and Design Ltd.

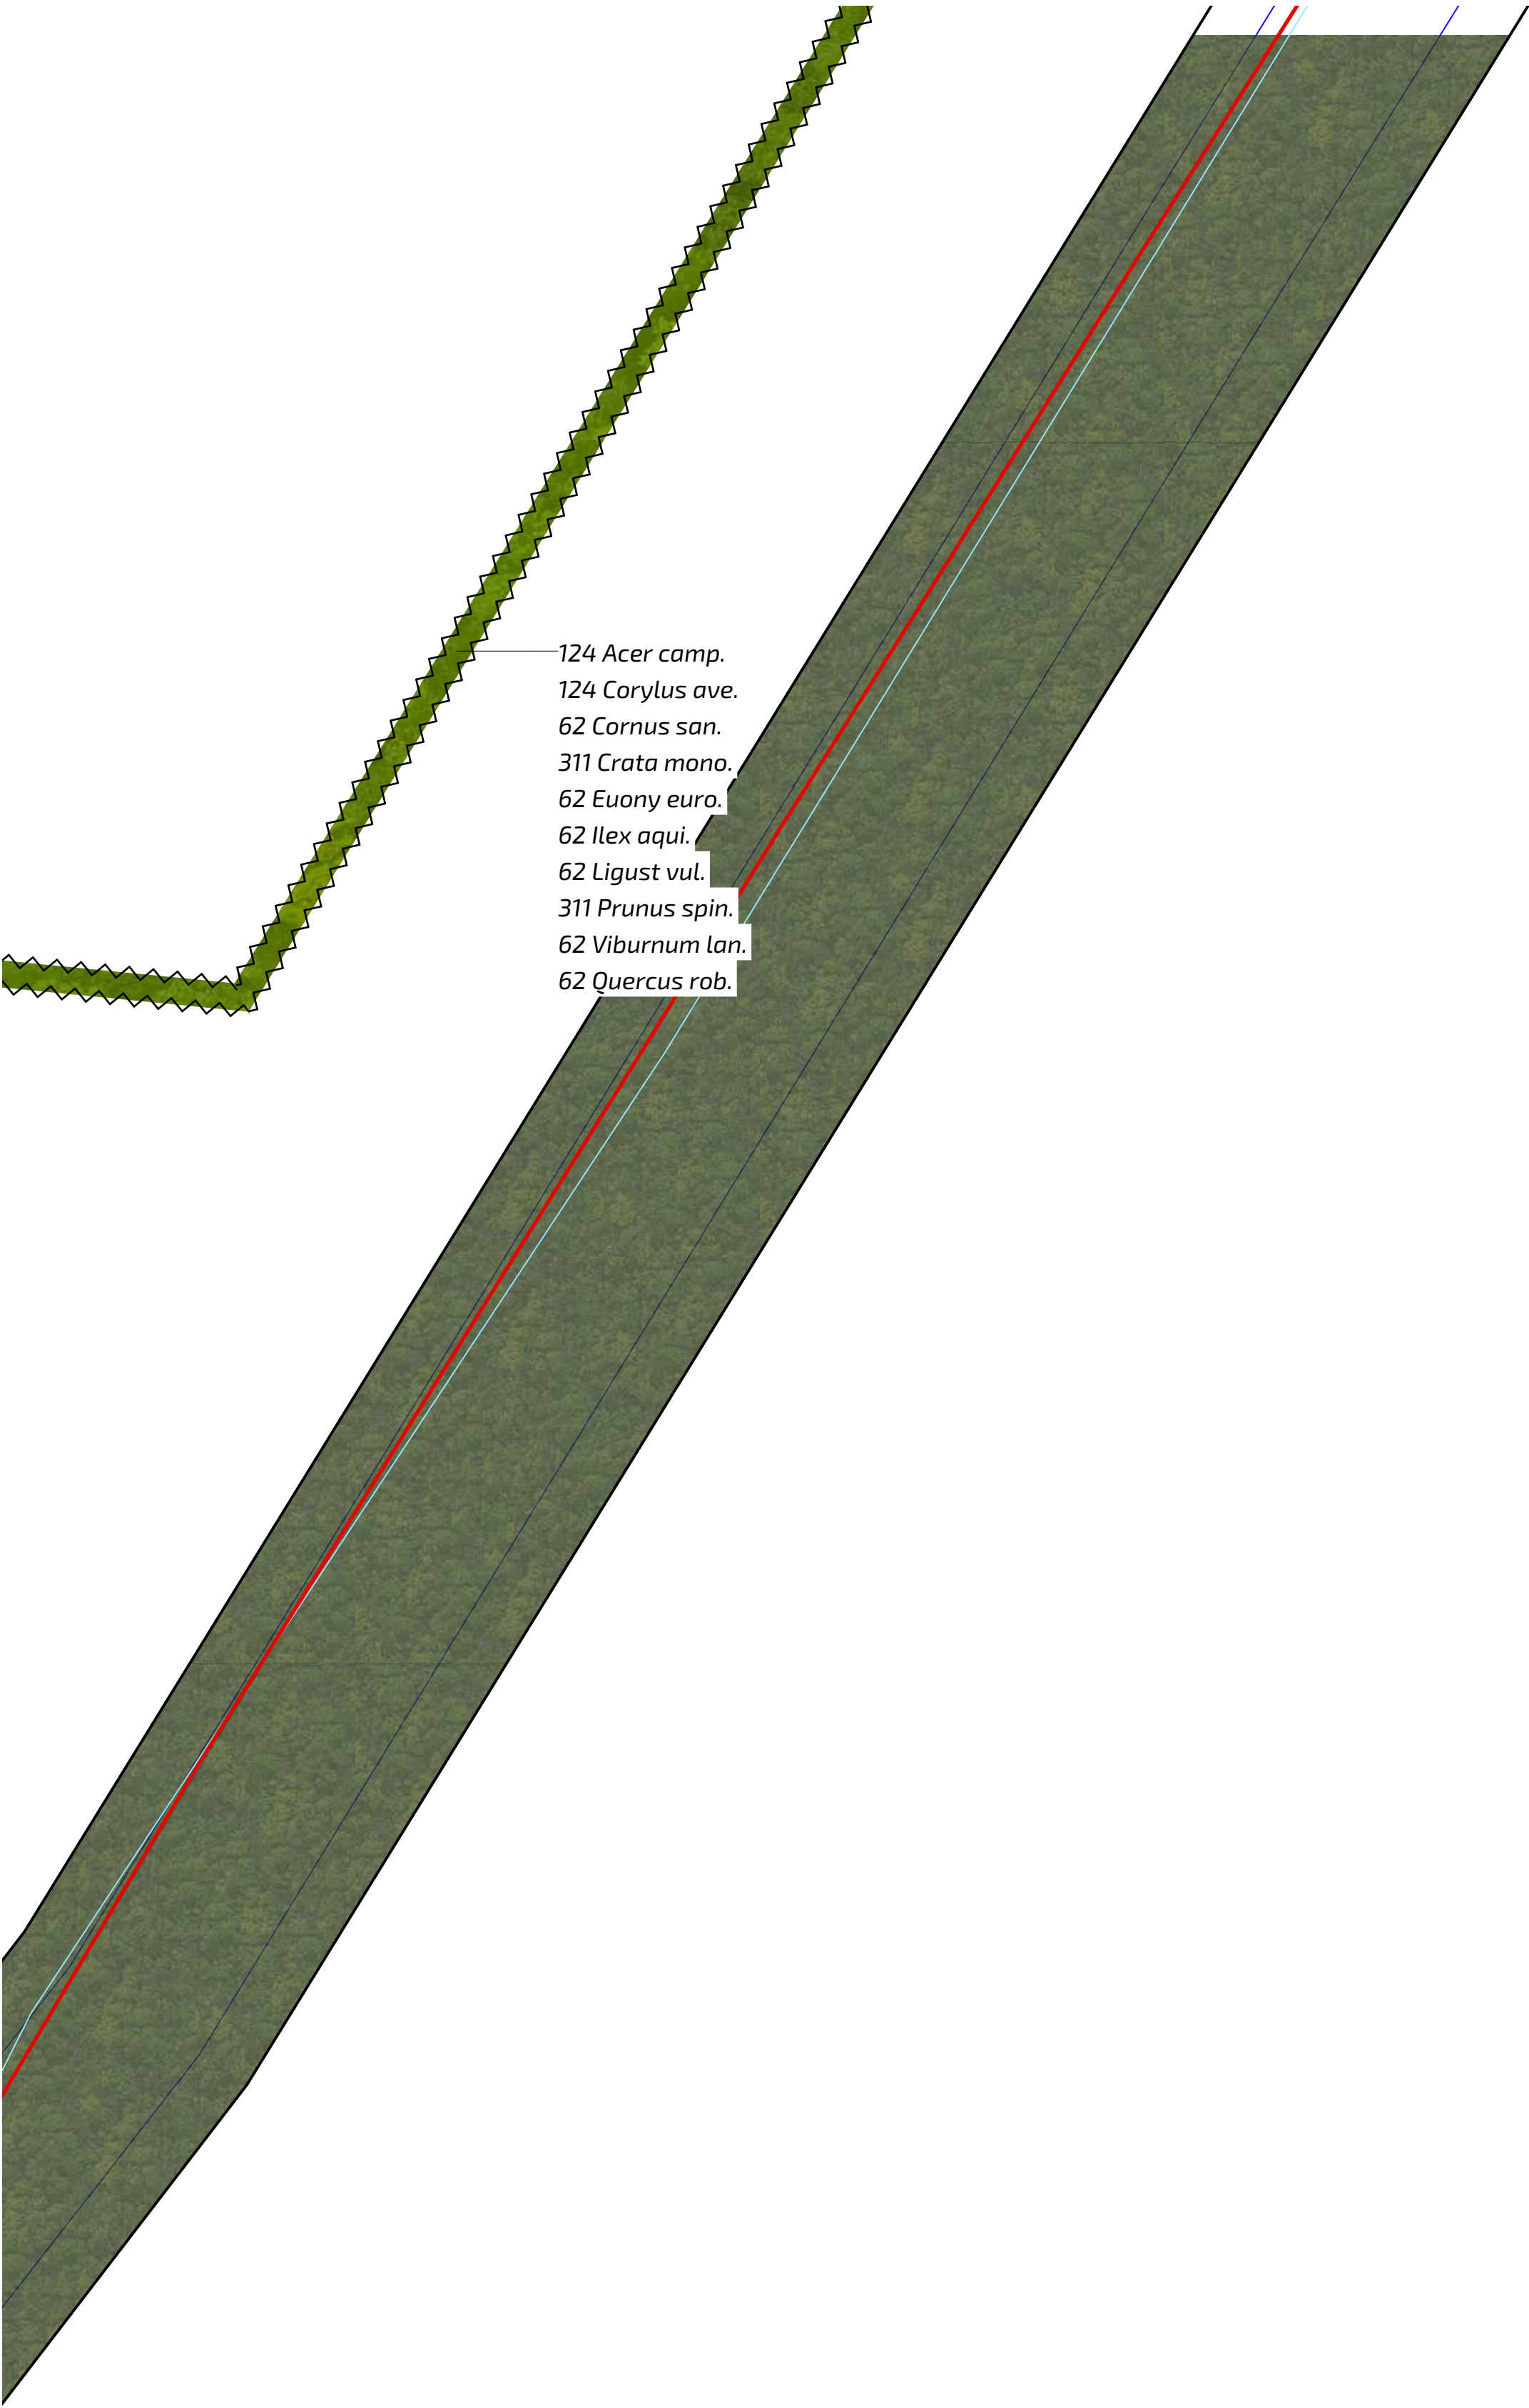

- Key**
- Site Boundary
 - Public Green Infrastructure Landscape**
 - Existing Trees & Hedgerows (with Root Protection Areas)
To be retained & protected
 - Removed Vegetation
 - Native Species Rich Hedgerow Planting & Hedgerow Trees
 - Wildflower Meadow Grassland
Emorsgate Standard General Purpose Meadow Mixture EM2

P06	22/07/2026	Updated in line with new layout.	TIK JJT
rev	date	description	dwn / chk

client
Miller Homes Ltd

project
**Land West of Marlborough Road,
Royal Wootton Bassett**

title	scale	
DETAILED PLANTING PLAN (Sheet 8/8)	1:200 @ A1	
number	status	rev
13816-FPCR-XX-XX-DR-L-0010	S3	P06

FPCR | environment & design