


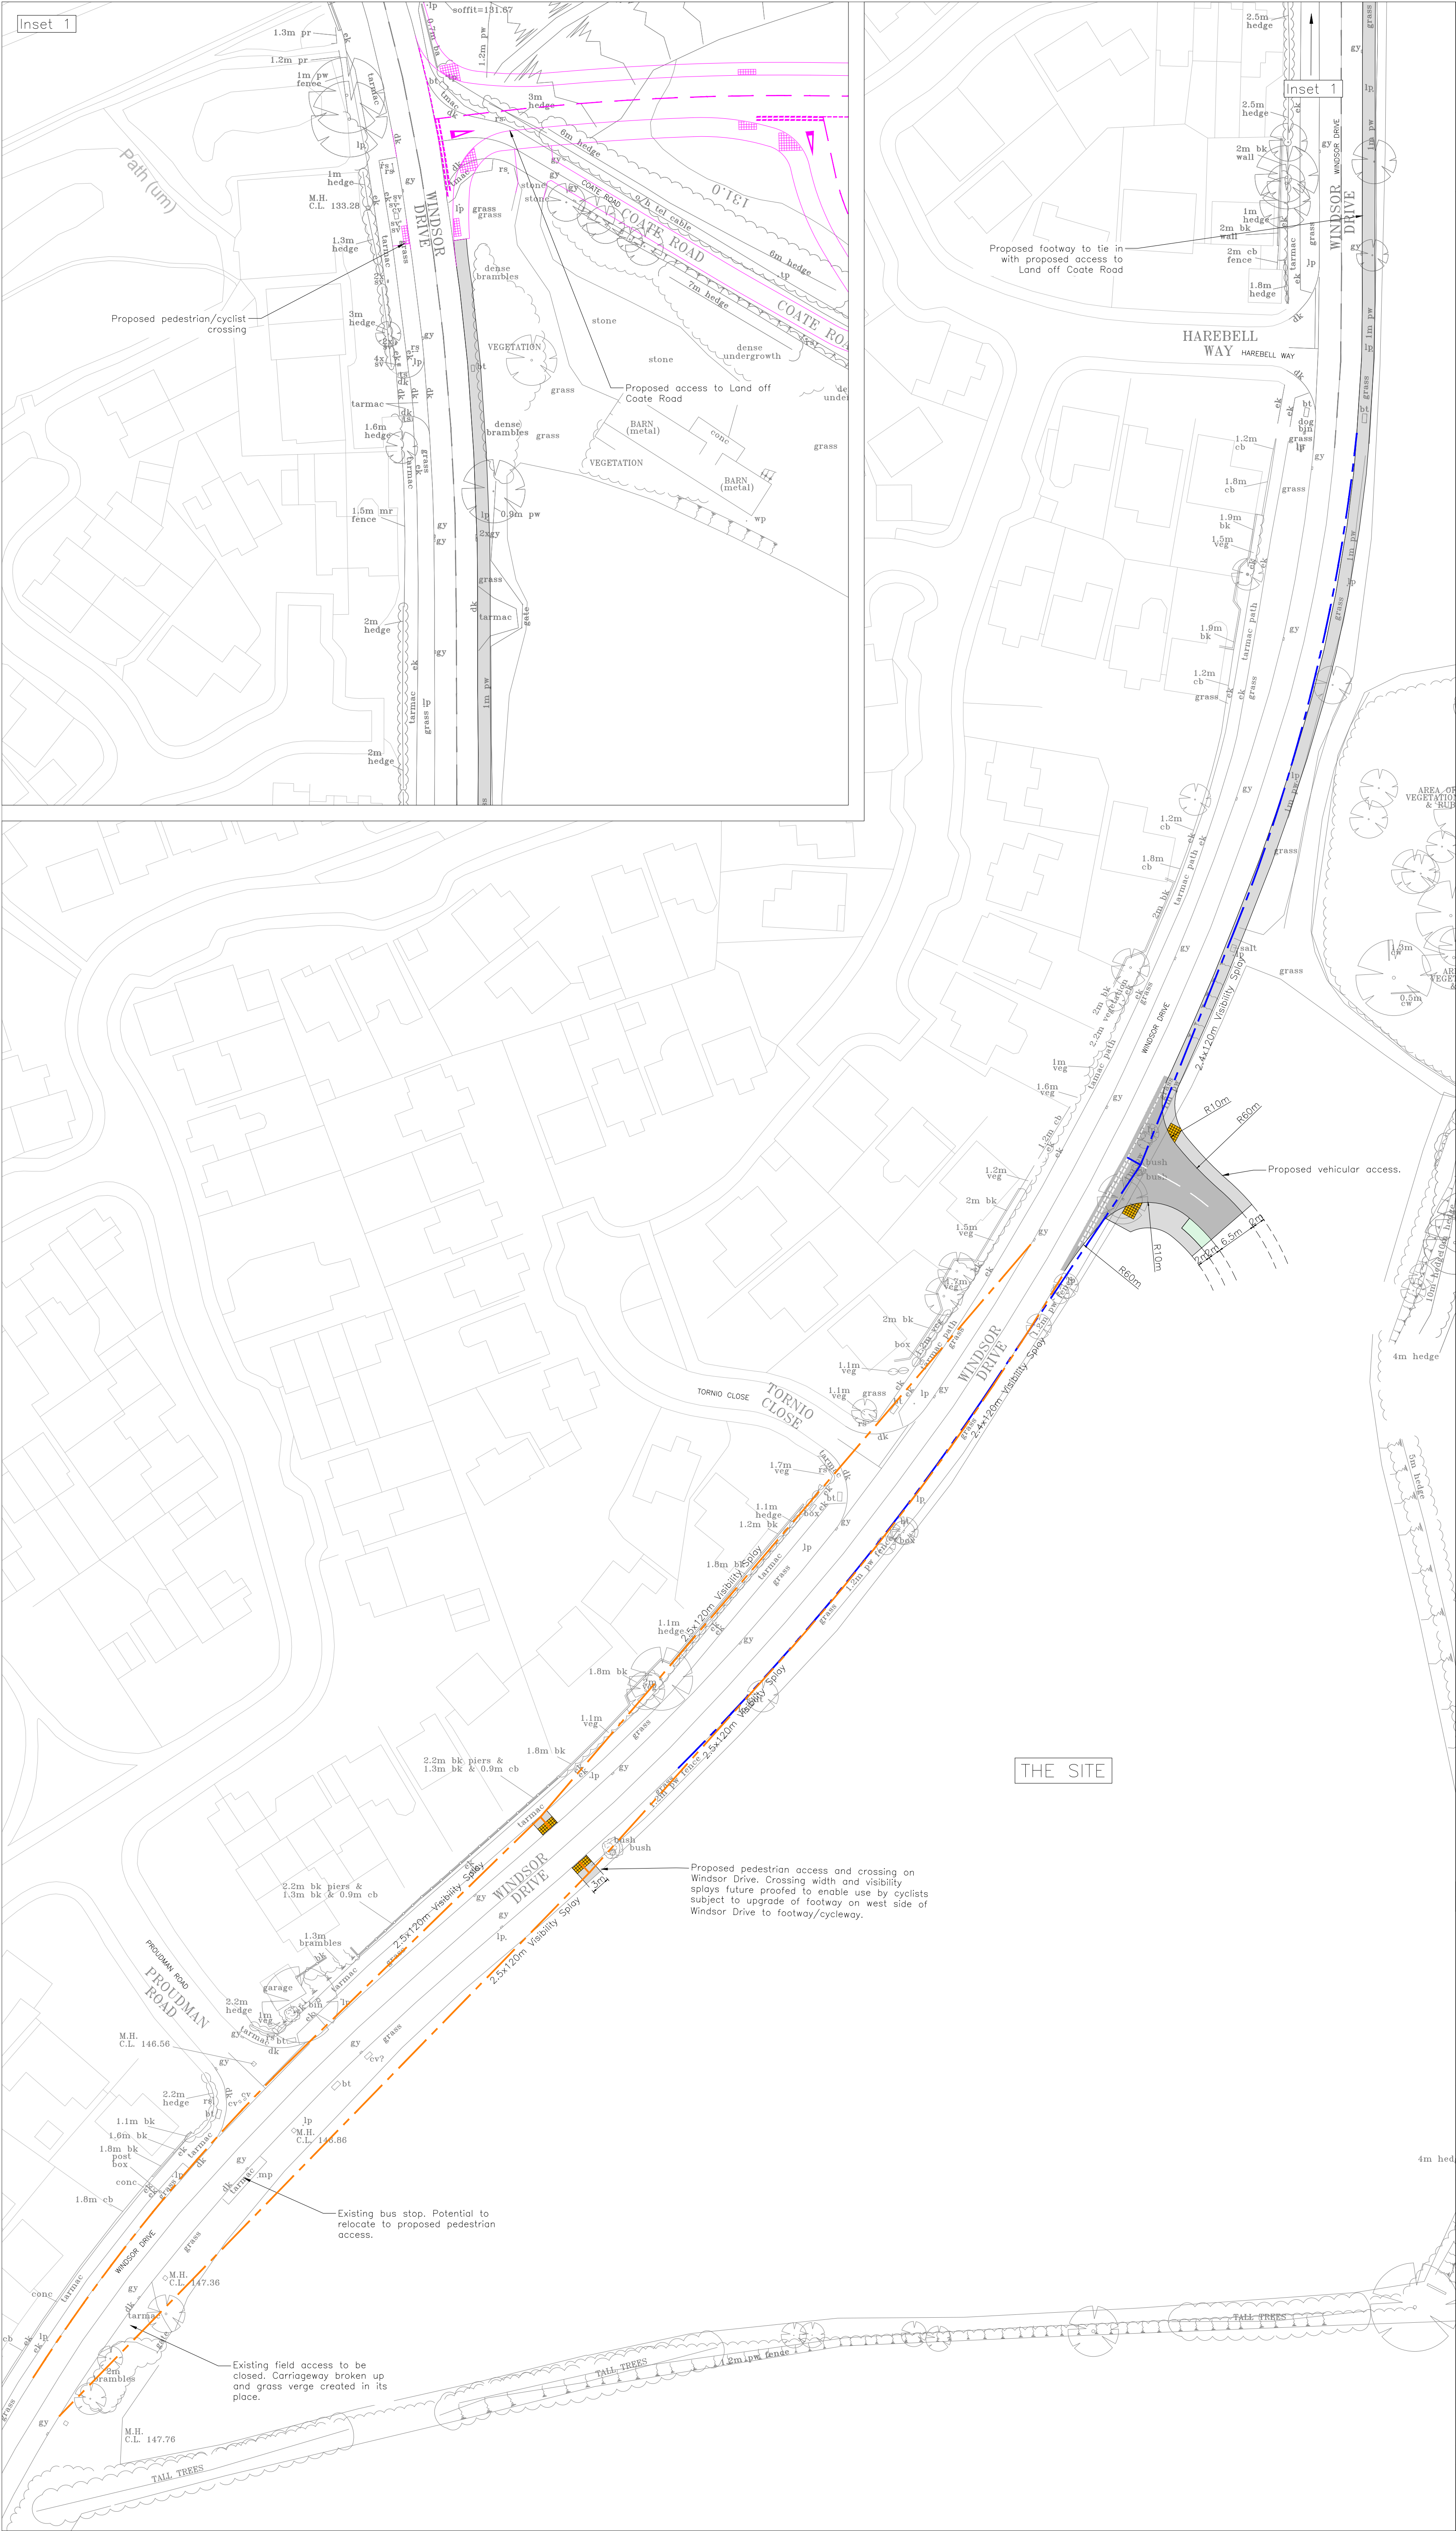

Inset 1

Inset 1

Status

PRELIMINARY

This drawing is produced for initial discussion and illustrative purposes only, and should not be relied upon for tender or pricing purposes.

0m

25m

Scale 1:500

NOTES

- This drawing is based on the Topographical Survey undertaken by Ruxton Surveys, number 20075/01, dated June 2020. Supplemented by OS data © Crown copyright and database rights. PFA OS Paper Map Copying Licence No. 100000054.
- All adoptable highway works to be constructed in accordance with the current version of the Specification for Highway Works (SHW), published by The Stationery Office as Volume 1 of the Manual of Contract Documents, as amended and Wiltshire Council's (WC) Specification and Notes for Guidance for Highway Works by Developers Under Agreement, Eighth Edition, dated May 2003.
- The works shown on this drawing could affect Statutory Undertaker's apparatus and the location and depth of all such apparatus should be verified prior to commencement of the works and to take any precautions necessary when working in the vicinity of any such apparatus.
- All dimensions shown in metres (m) unless otherwise stated, and all levels relate to Ordnance Datum.
- Visibility splays shown on the basis that vegetation is cut back and maintained to visibility line.

KEY

Carriageway

Footway

Verge

Proposed access to Land off Coate Road taken from Drawing Number 8804/01 Rev F dated 16 January 2025, prepared by PFA Consulting.

Tactile paving, colour buff

Junction Visibility Splay

Pedestrian/Cyclist Visibility Splay

Rev	Date	Description	Drawn	Check
#	03/02/25	First Issue	ML	TP

pfa consulting

planning and engineering, now and for the future

www.pfaconsulting.uk

Stratton Park House, Wanborough Road, Swindon, SN3 4HG

Client

Robert Hitchens

The Complete Development Solution

Project

Land off Windsor Drive Devides

Drawing Title

Proposed Site Access Arrangements

Sheet 1 of 1

Drawing No.

H727/01

Rev

#

E-Mail:

miodwick@pfapl.com

A1