




Coles Farm
Tree Constraints Plan - Page 1 of 2


SCALE : 1 : 200 @ A3	DATE : 28/08/2025	
Drawing no: 24.8.25_TreePartsTCP_Coles Farm_V1		

Map data shown contains topographical data supplied by the client.
Trees are located by data supplied, otherwise they are estimated.
This drawing was prepared in colour - do not rely on a B&W copy.

Legend

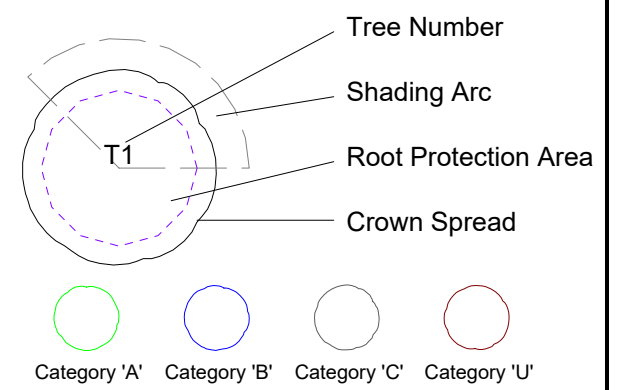

0 15m

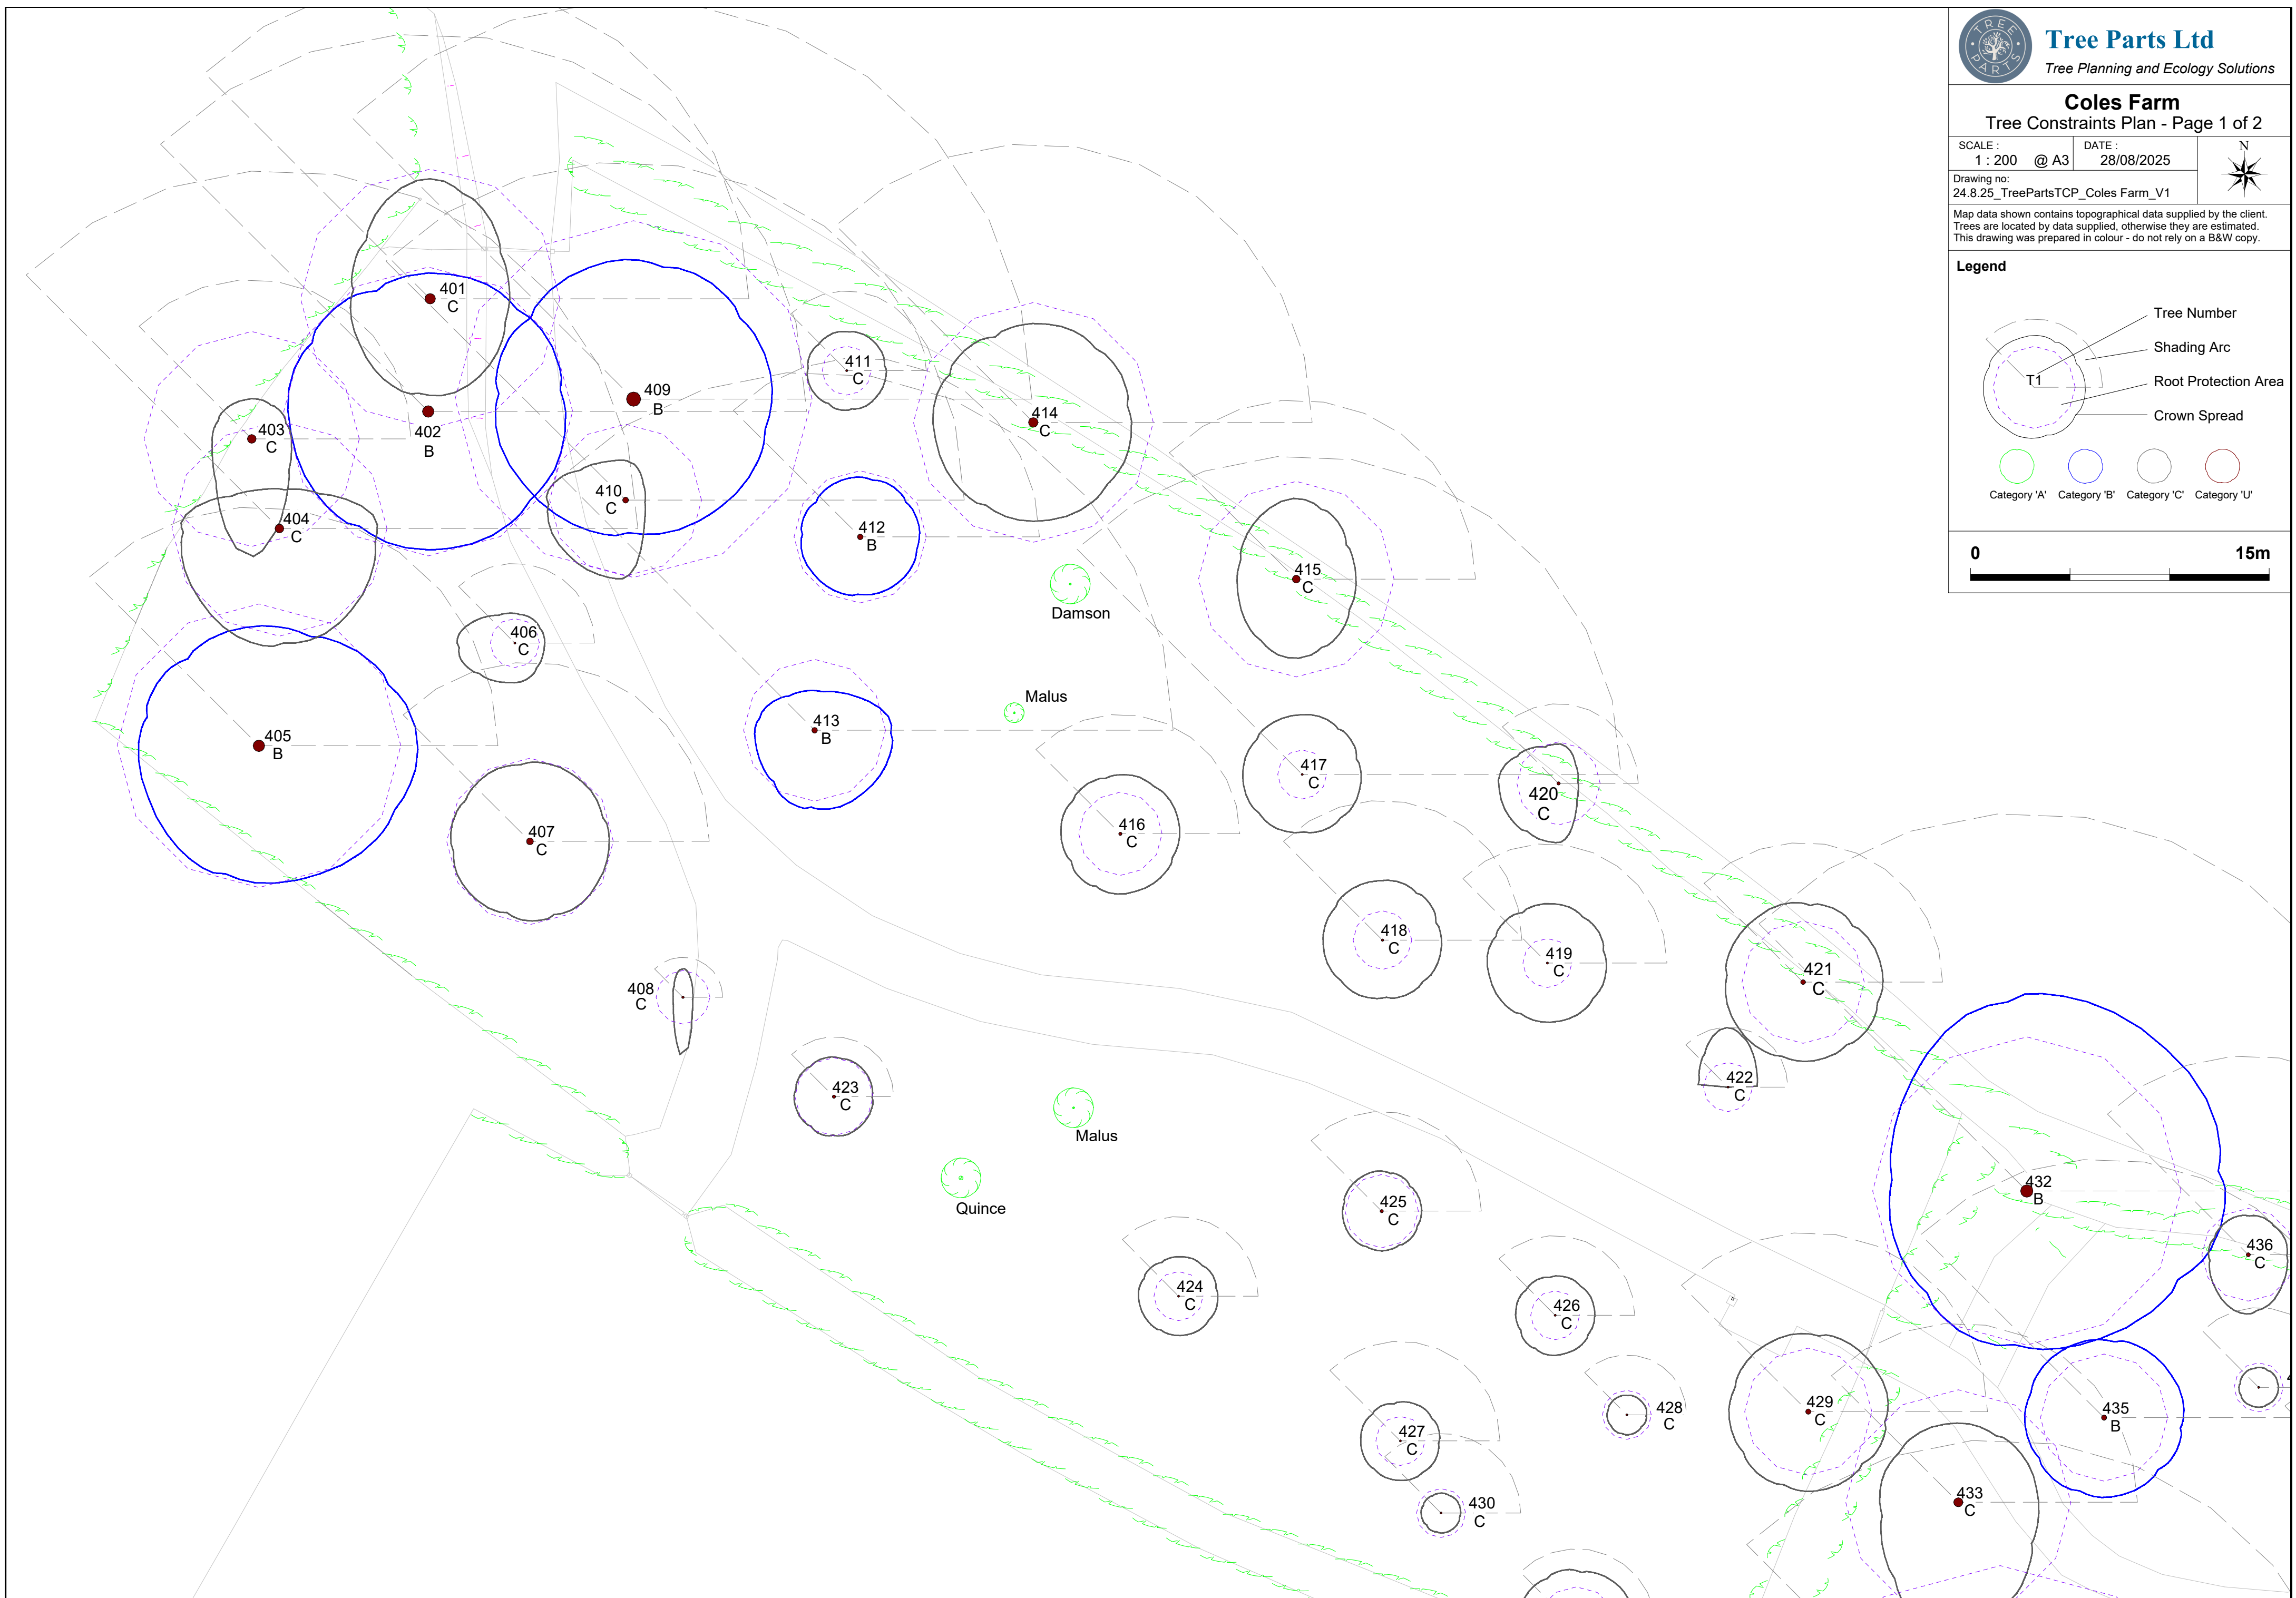



Coles Farm
Tree Constraints Plan - Page 2 of 2

SCALE : 1 : 200 @ A3	DATE : 28/08/2025	
Drawing no: 24.8.25_TreePartsTCP_Coles Farm_V1		

Map data shown contains topographical data supplied by the client.
Trees are located by data supplied, otherwise they are estimated.
This drawing was prepared in colour - do not rely on a B&W copy.

Legend

