



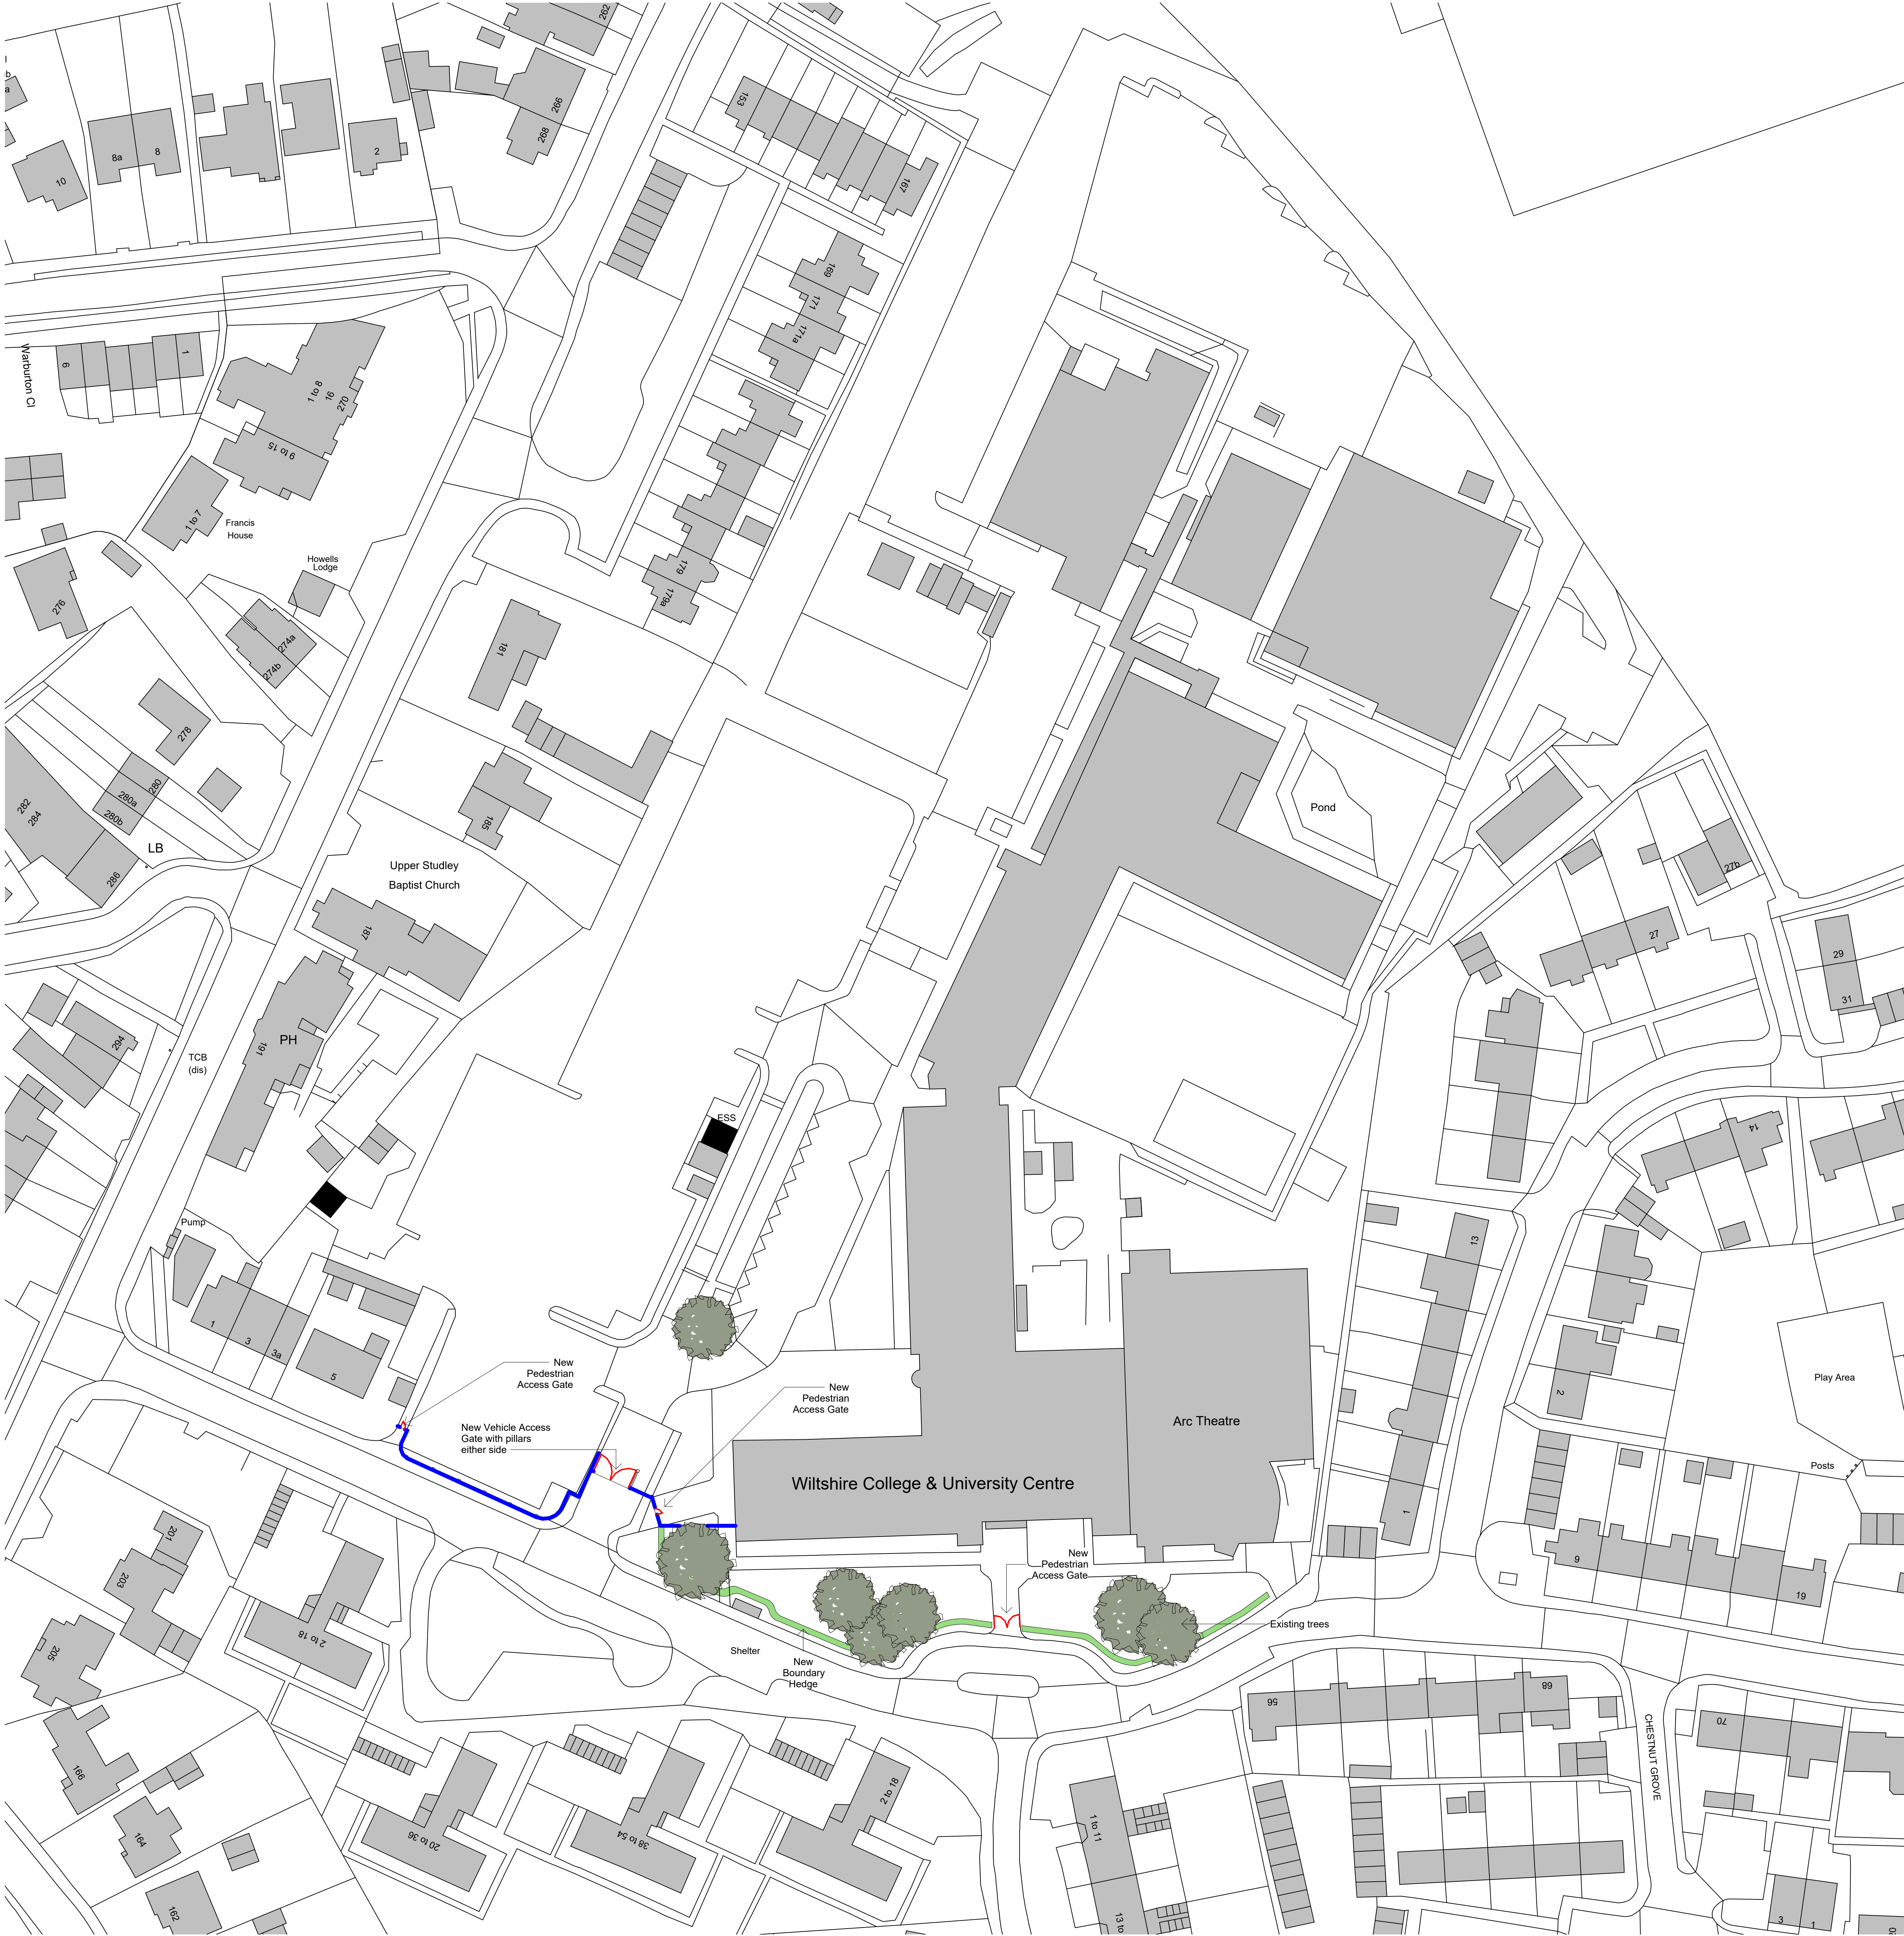

Boundary Treatment Site Plan
1:500

Notes
Do not scale from this document, unless for the purposes of planning applications where a scale bar is provided. Refer to figure dimensions only. All dimensions to be verified on site prior to construction. Report all discrepancies or omissions to the Document Originator immediately. This document is to be read in conjunction with relevant documents, drawings and standards.

Rev	Date	Notes	Drn	Chk'd
P02	12.08.26	FOR PLANNING	ON	DP
P01	10.07.26	DRAFT PLANNING SET	ON	DP

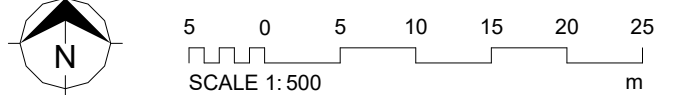

Document Originator
AWW
London Suite 1.07, Tide Bunkers, SE1 5EA 020 7460 6500
Bristol ground floor, 45-47 Station Street, BS1 1QB 0117 552 2555
RIBA Chartered Practice www.aww-uk.com

Client
Wiltshire College & University Centre

AWW Project Number 5002 Project Stage RIBA Stage 3

Project Title
Trowbridge Campus
BA14 0ES

Title
Boundary Treatment Site Plan

Scale @ A0 Document Status
1:500 S2 - Suitable for Information

Project	Origin	Volume	Level	Type	Role	Number	Rev
5002	AWW	XX	00	DR	A	02500	P02


Notes

Do not scale from this document, unless for the purposes of planning applications where a scale bar is provided. Refer to figured dimensions only. All dimensions to be verified on site prior to construction. Report all discrepancies or ambiguities to the Document Originator immediately. This document is to be read in conjunction with relevant documents, drawings and standards.

Note:
Visual splay lines as drawn in red - Referenced from
Manual for Streets.
Distances based on the road speed of 20mph.



Proposed Boundary Wall Plan
1 : 200

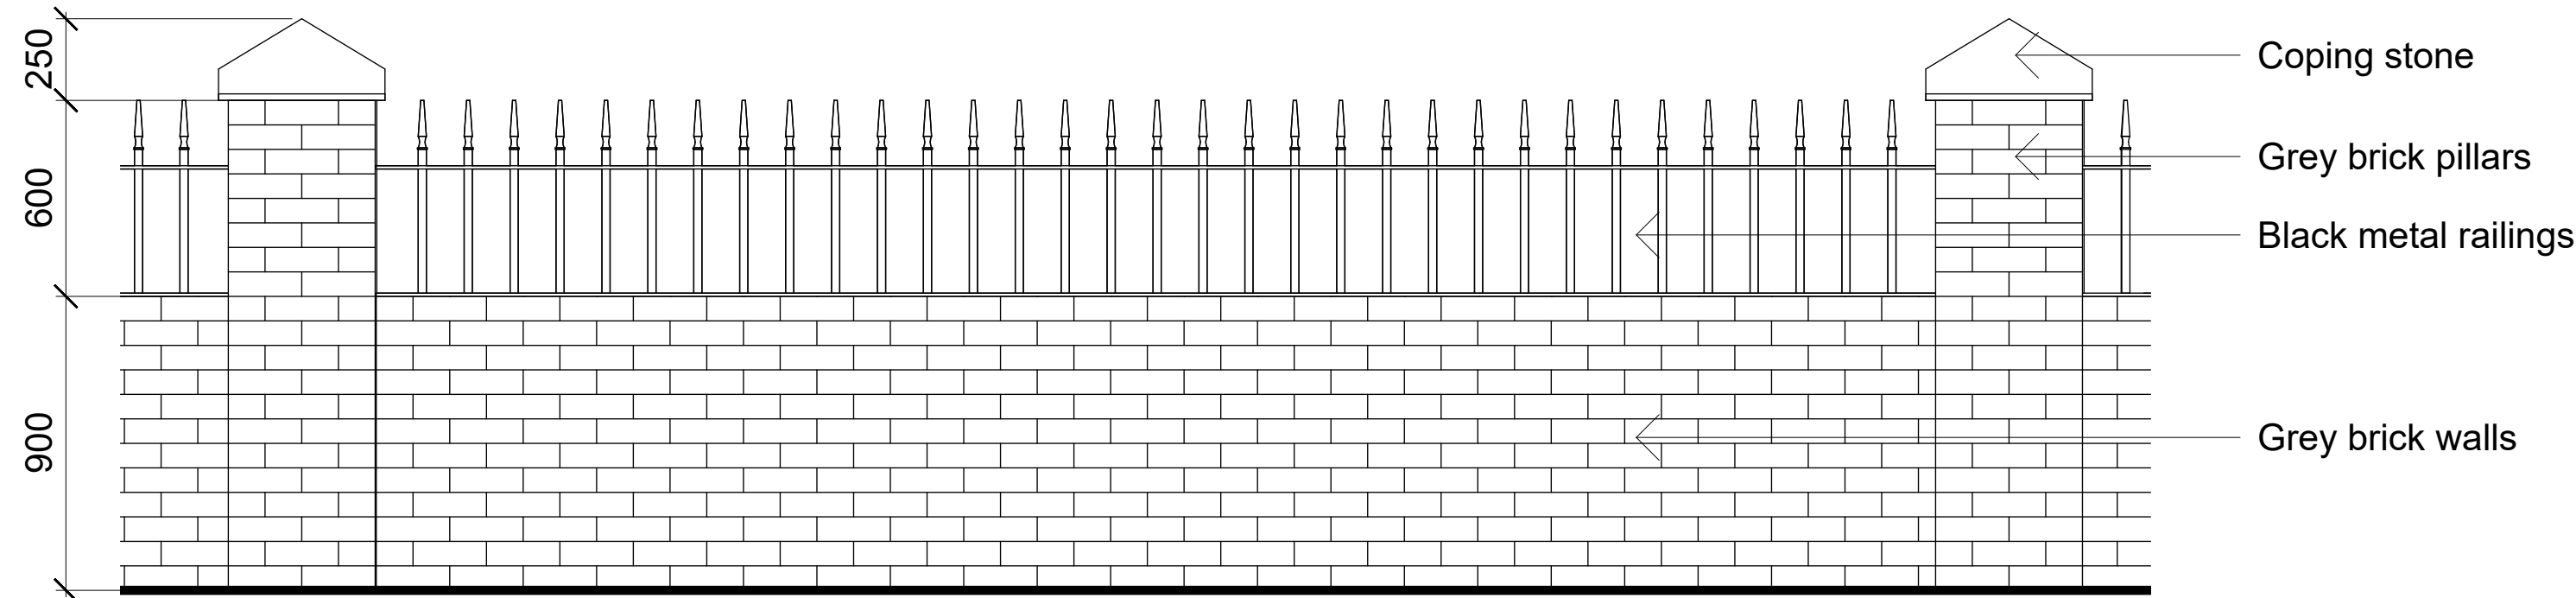


Elevation of Boundary Wall
1 : 20



Conceptual render

P02	12.08.26	FOR PLANNING	ON	DP
P01	10.07.26	DRAFT PLANNING SET	ON	DP

Rev	Date	Notes	Dm	Chk'd
-----	------	-------	----	-------

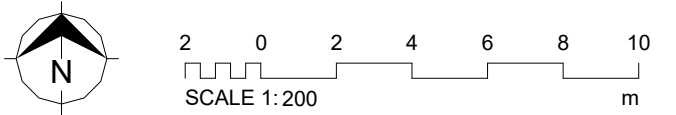

Document Originator

AWW

London Suite 1.07, Tide Bankside, SE1 9EA 020 7160 6000
Bristol pivot + mark, 48-52 Baldwin Street, BS1 1QB 0117 923 2635

RIBA Chartered Practice www.aww-uk.com

Client
Wiltshire College & University Centre

AWW Project Number 5002 Project Stage RIBA Stage 3

Project Title
Trowbridge Campus
BA14 0ES

Title
Boundary Treatment Wall Detail

Scale @ A1 Document Status

As S2 - Suitable for Information

Project	Origin	Volume	Level	Type	Role	Number	Rev
5002	AWW	XX	00	DR	A	02501	P02