


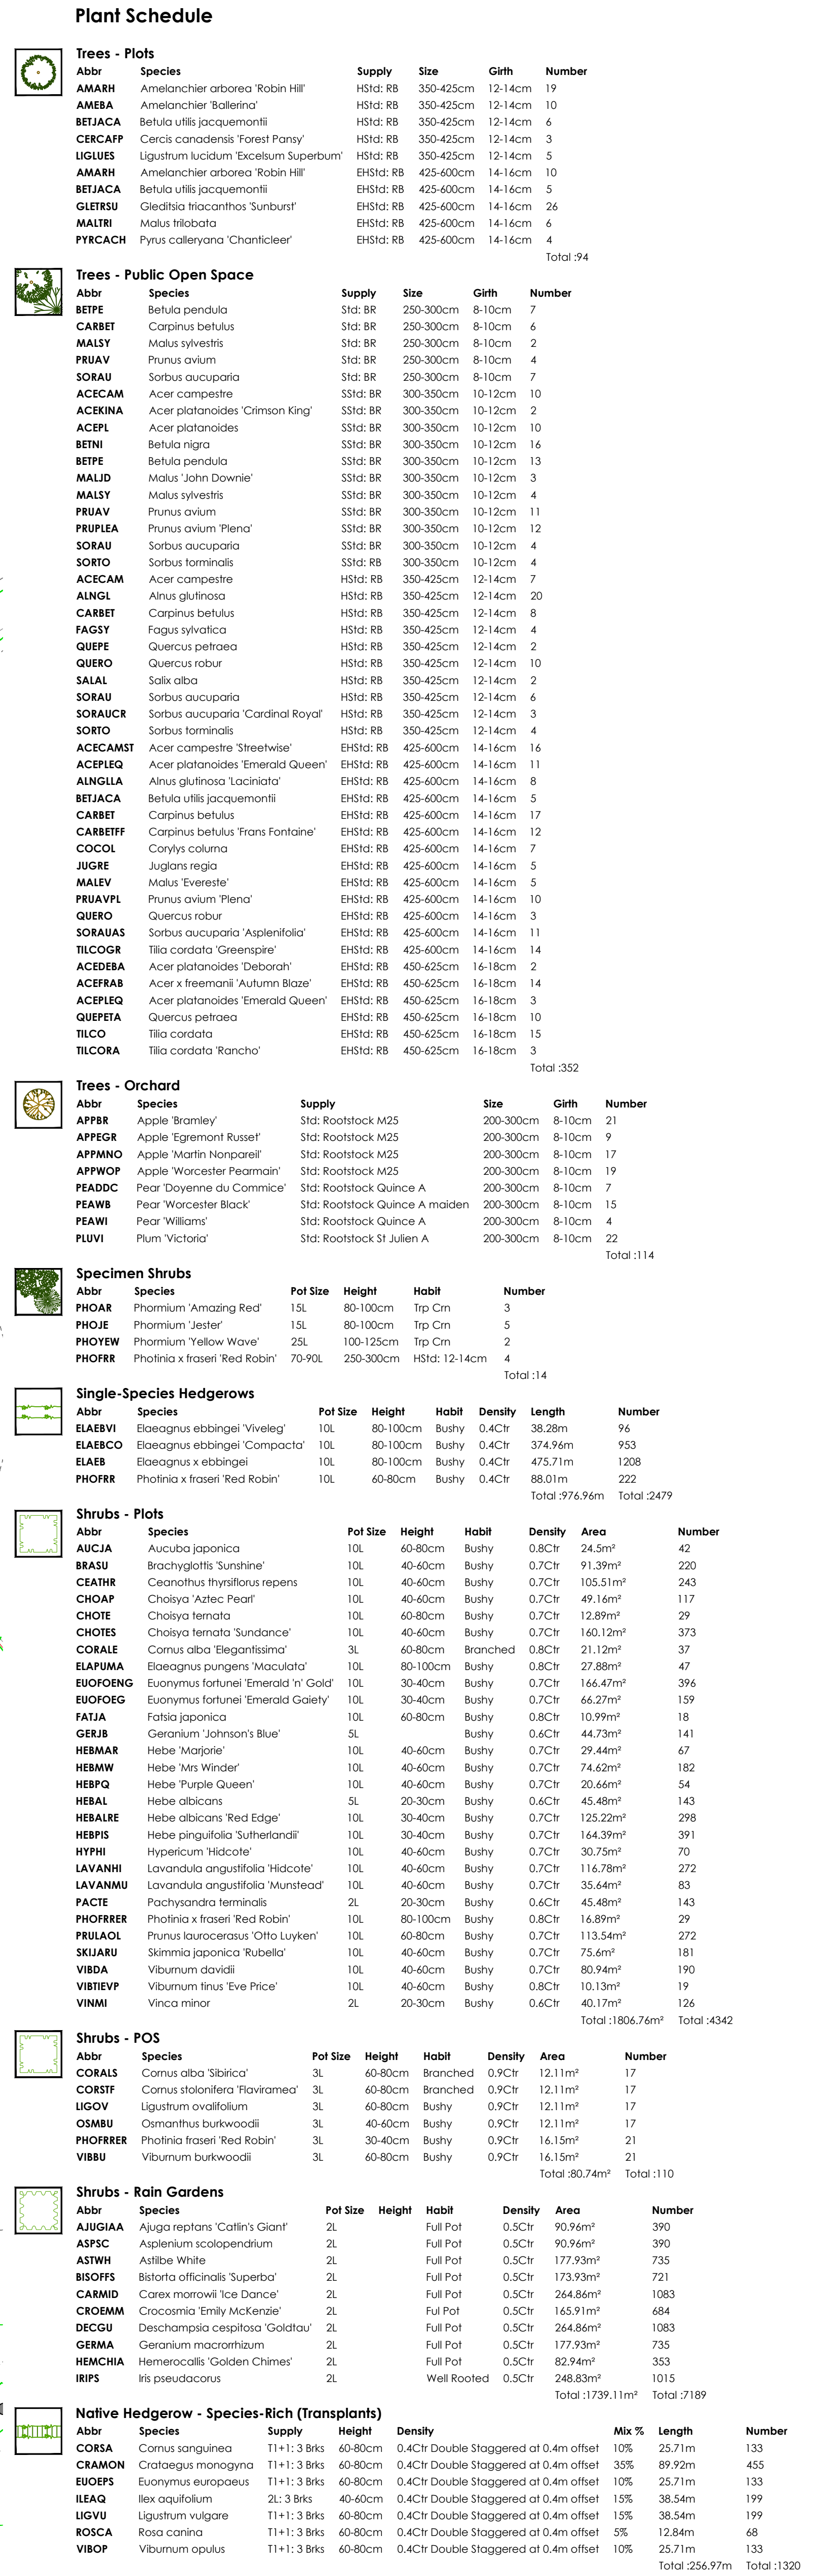

Location Plan	Rev A 06/07/24 Updated to reflect layout and LPA comments	Date 06/07/24 Updated to reflect plot and engineering layout	Notes	Int HJ	Project Land at Blackmore Farm Melksham
	Rev B 16/08/25 Updated to reflect plot and engineering layout	Date 16/08/25 Updated to reflect plot and engineering layout	Notes	Int HJ	Project Land at Blackmore Farm Melksham
					Drawing title Landscape Proposals
					(Sheet 7 of 15)
				Status PLANNING	
				Client DW Redrow South West	
				Scale 1:250 @ A0	Drawn By HJ
				Date 19/01/2026	Checked By AL
				Reference GL2543 LP 07B	
					golby+luck
					landscape architects