

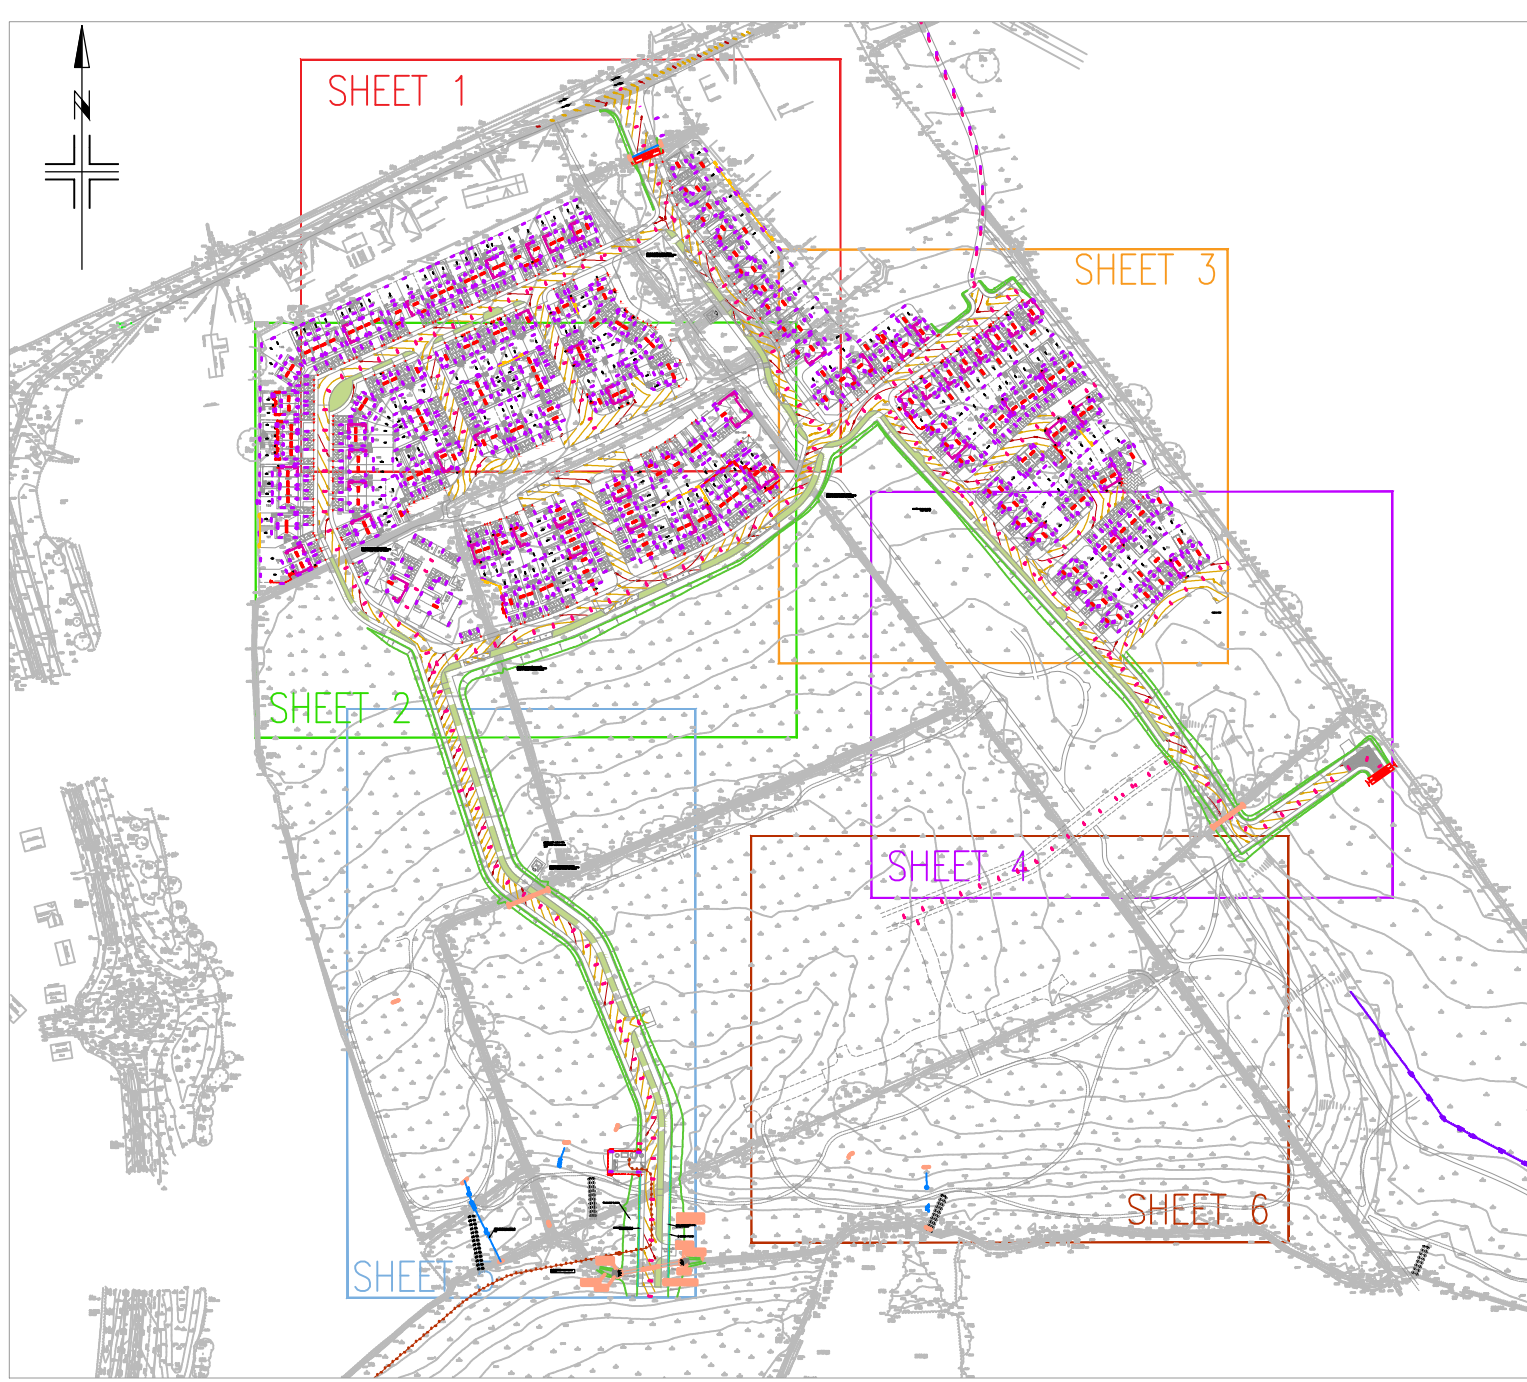


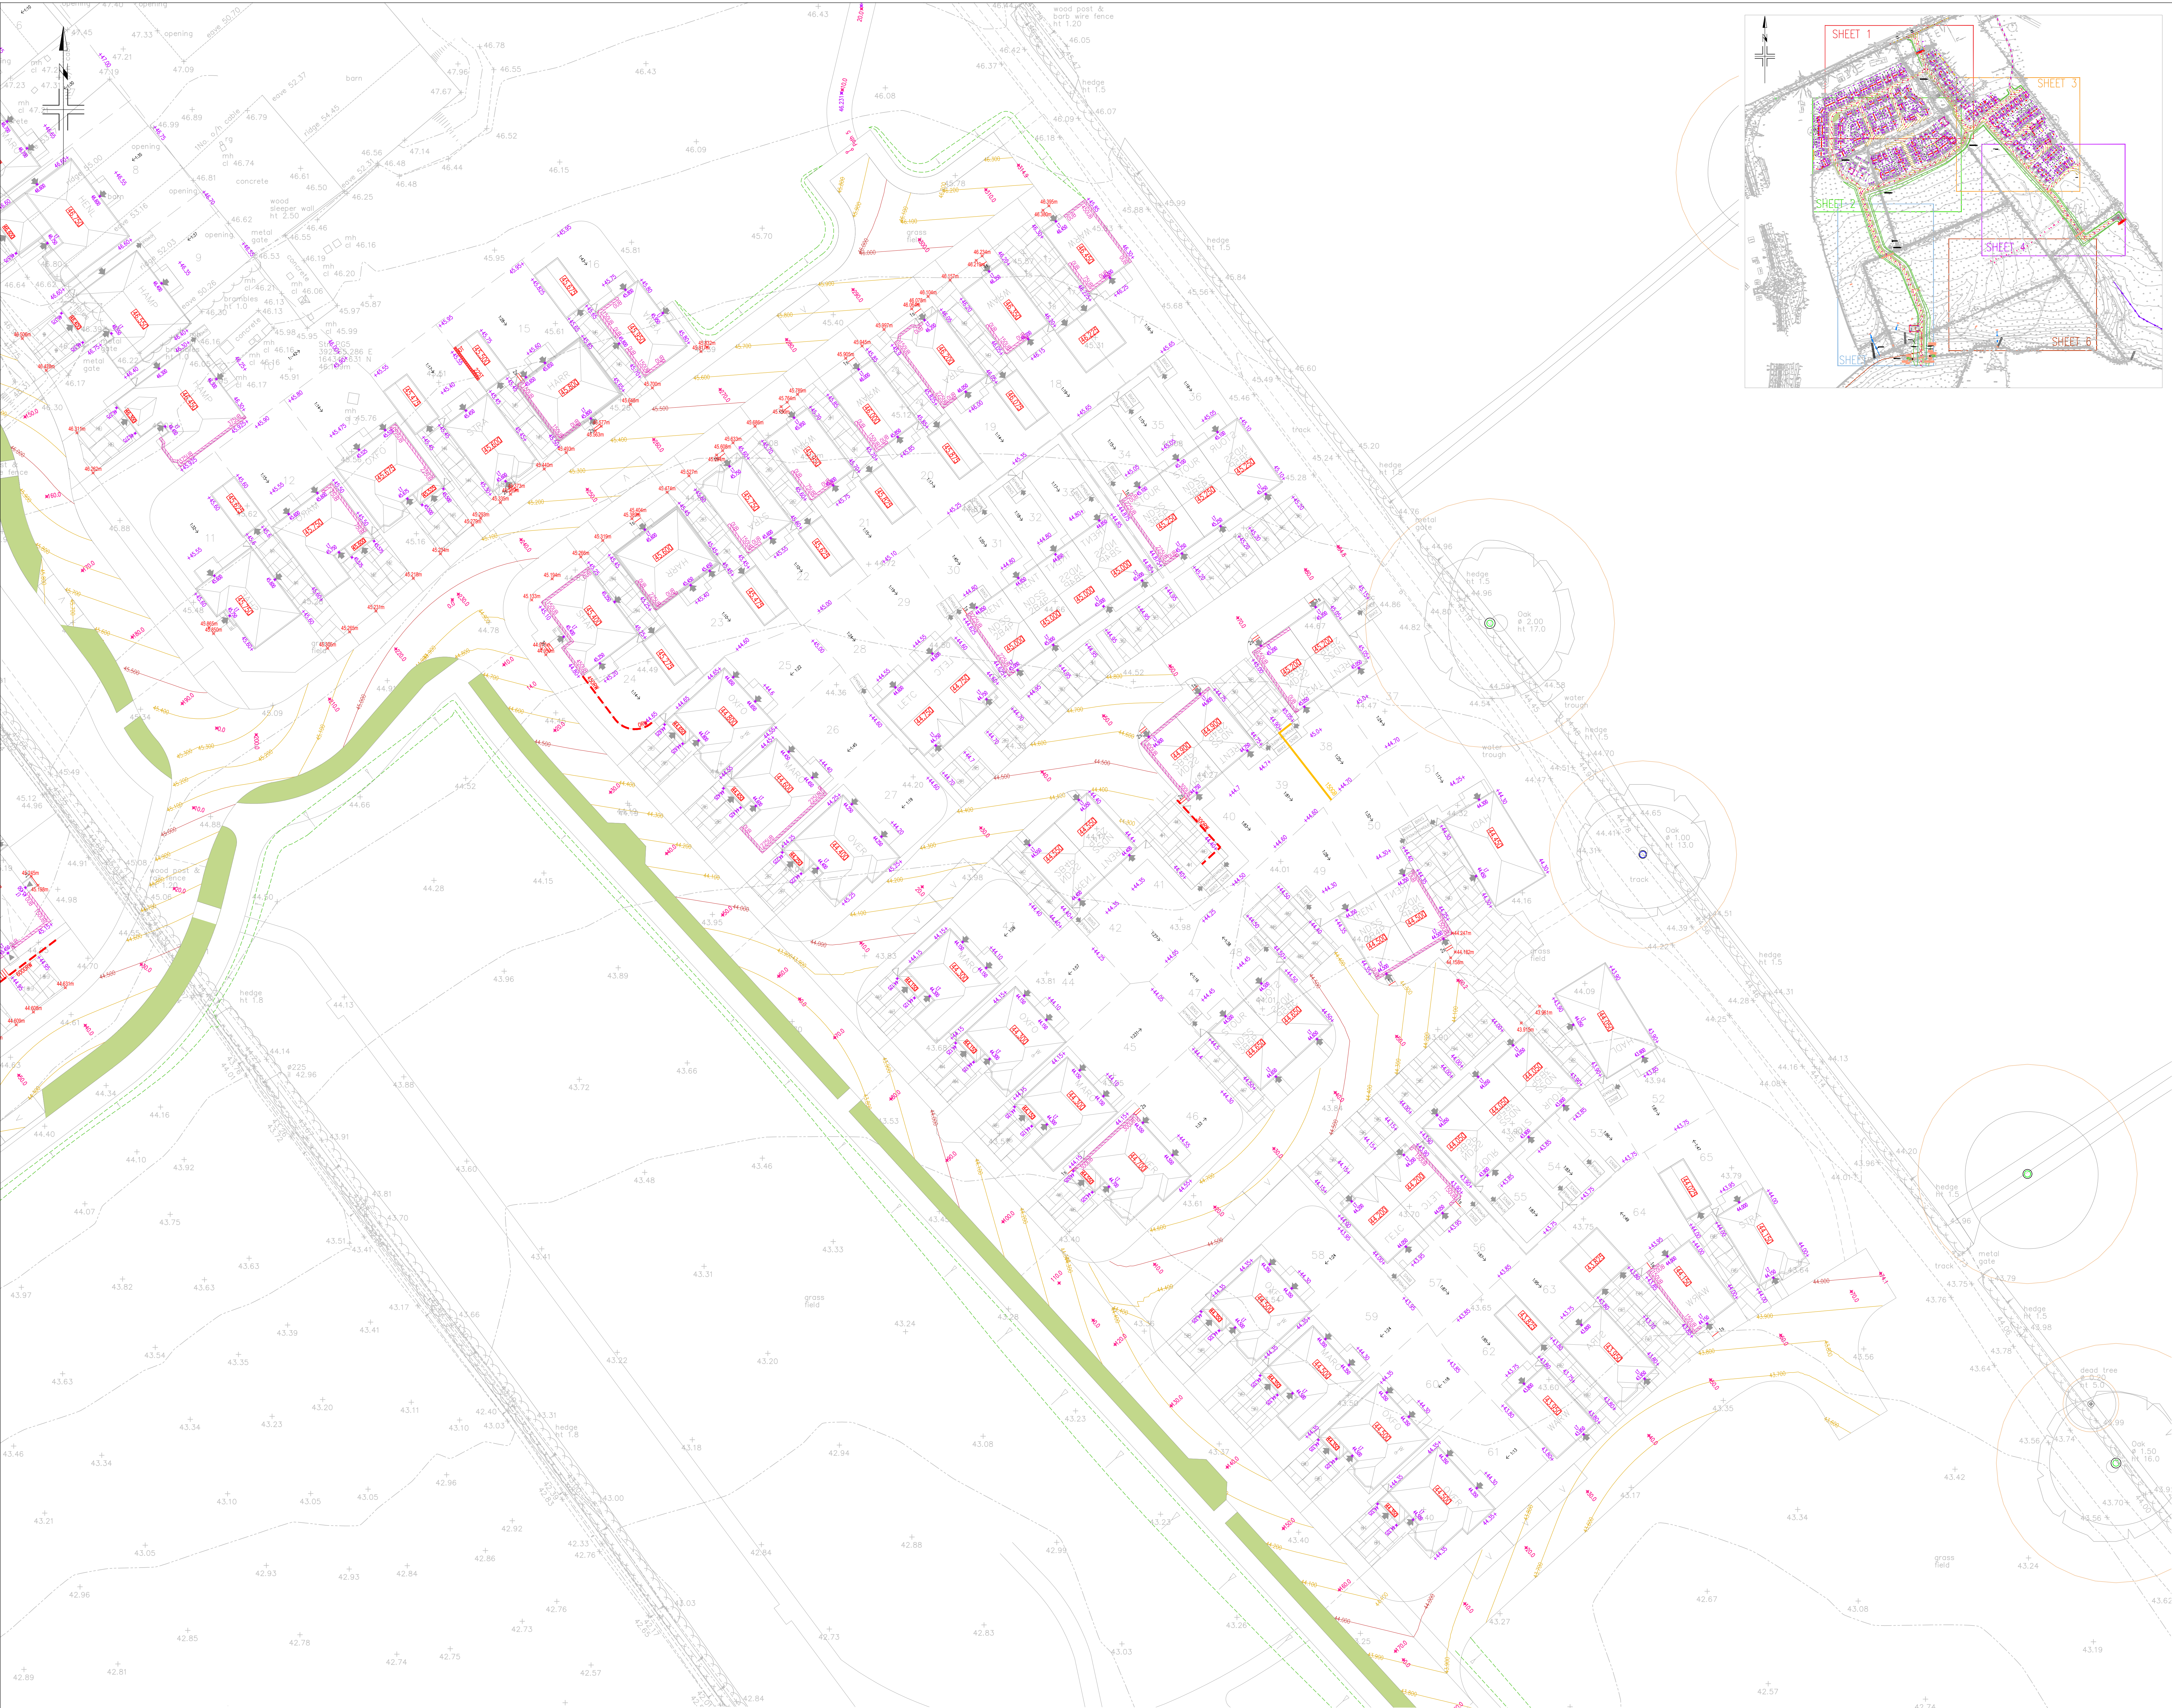

- GENERAL NOTES**
- DO NOT SCALE
 - THE CONTRACTOR IS TO CHECK AND VERIFY ALL BUILDINGS AND SITE DIMENSIONS AND LEVELS, INCLUDING SEWER INVERT LEVELS, BEFORE WORKS START ON SITE. THE CONTRACTOR IS TO COMPLY IN ALL ASPECTS WITH THE CURRENT BUILDING LEGISLATION, BRITISH STANDARDS, BUILDING REGULATIONS ETC.
 - POSITIONS OF EXISTING SERVICES/STATUTORY UNDERTAKERS APPARATUS ADJACENT TO OR CROSSING PROPOSED EXCAVATIONS ARE TO BE CHECKED BY THE CONTRACTOR PRIOR TO STARTING WORK
 - THIS DRAWING IS TO BE READ IN CONJUNCTION WITH AND CHECKED AGAINST ALL OTHER DRAWINGS, ENGINEERING DETAILS, SPECIFICATION AND ANY STRUCTURAL, GEOTECHNICAL OR OTHER SPECIALIST DOCUMENT PROVIDED.
 - ANY ANOMALY OR CONTRADICTION BETWEEN ANY OF THE ABOVE IS TO BE REPORTED TO THE DEVELOPER
 - ALL WORKS FOR ADOPTION UNDER A SECTION 104 AGREEMENT SHALL BE CARRIED OUT TO THE NATIONAL DESIGN GUIDE AND THE REQUIREMENTS OF THE LOCAL WATER AUTHORITY.

PLANNING KEY

- PROPOSED SPOT LEVEL
- PROPOSED FINISHED FLOOR LEVEL
- PROPOSED RETAINING WALL (HEIGHT SHOWN IS REQUIRED RETENTION AND DOES NOT INCLUDE HEIGHT OF BOUNDARY WALLS OR FENCES)
- SLAB ON EDGE/ GRAVEL BOARD
- PROPOSED UNDERBUILD BELOW BAND COURSE
- TANKING
- 1:3 BATTER SLOPE

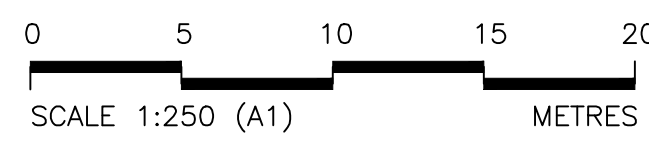

0 18.08.24 UPDATED TO LATEST ARCHITECTS LAYOUT
0 15.07.23 LEVELS UPDATED
0 03.07.22 PLANNING
0 13.07.20 MWS DRAINAGE ADDED
Revision:

Blackmore Farm
Phase 1 Site Wide Levels - Highways
DWG: 10466 - 105 - 03
1:250 @A0 March 2026 Dm: App.
Client: David Wilson Homes

Phoenix
DESIGN PARTNERSHIP LIMITED
1 Floor Office Suite, The Old School House, South Phoenix Park, Business Park, Upper Road, Portlough, BAZ AAF, tel: 01223 260020, Suite 7, Unit Three, Mills Corner, Business Park, Upper Road, Portlough, BAZ AAF, tel: 01223 260020, CF27 5BE, tel: 020 2049 0771, email: enquiries@phoenixdesign.co.uk, www.phoenixdesign.co.uk
This drawing is the copyright of Phoenix Design Partnership Ltd. No liability will be accepted for amendments by others to either the printed or digital format.
PLANNING