


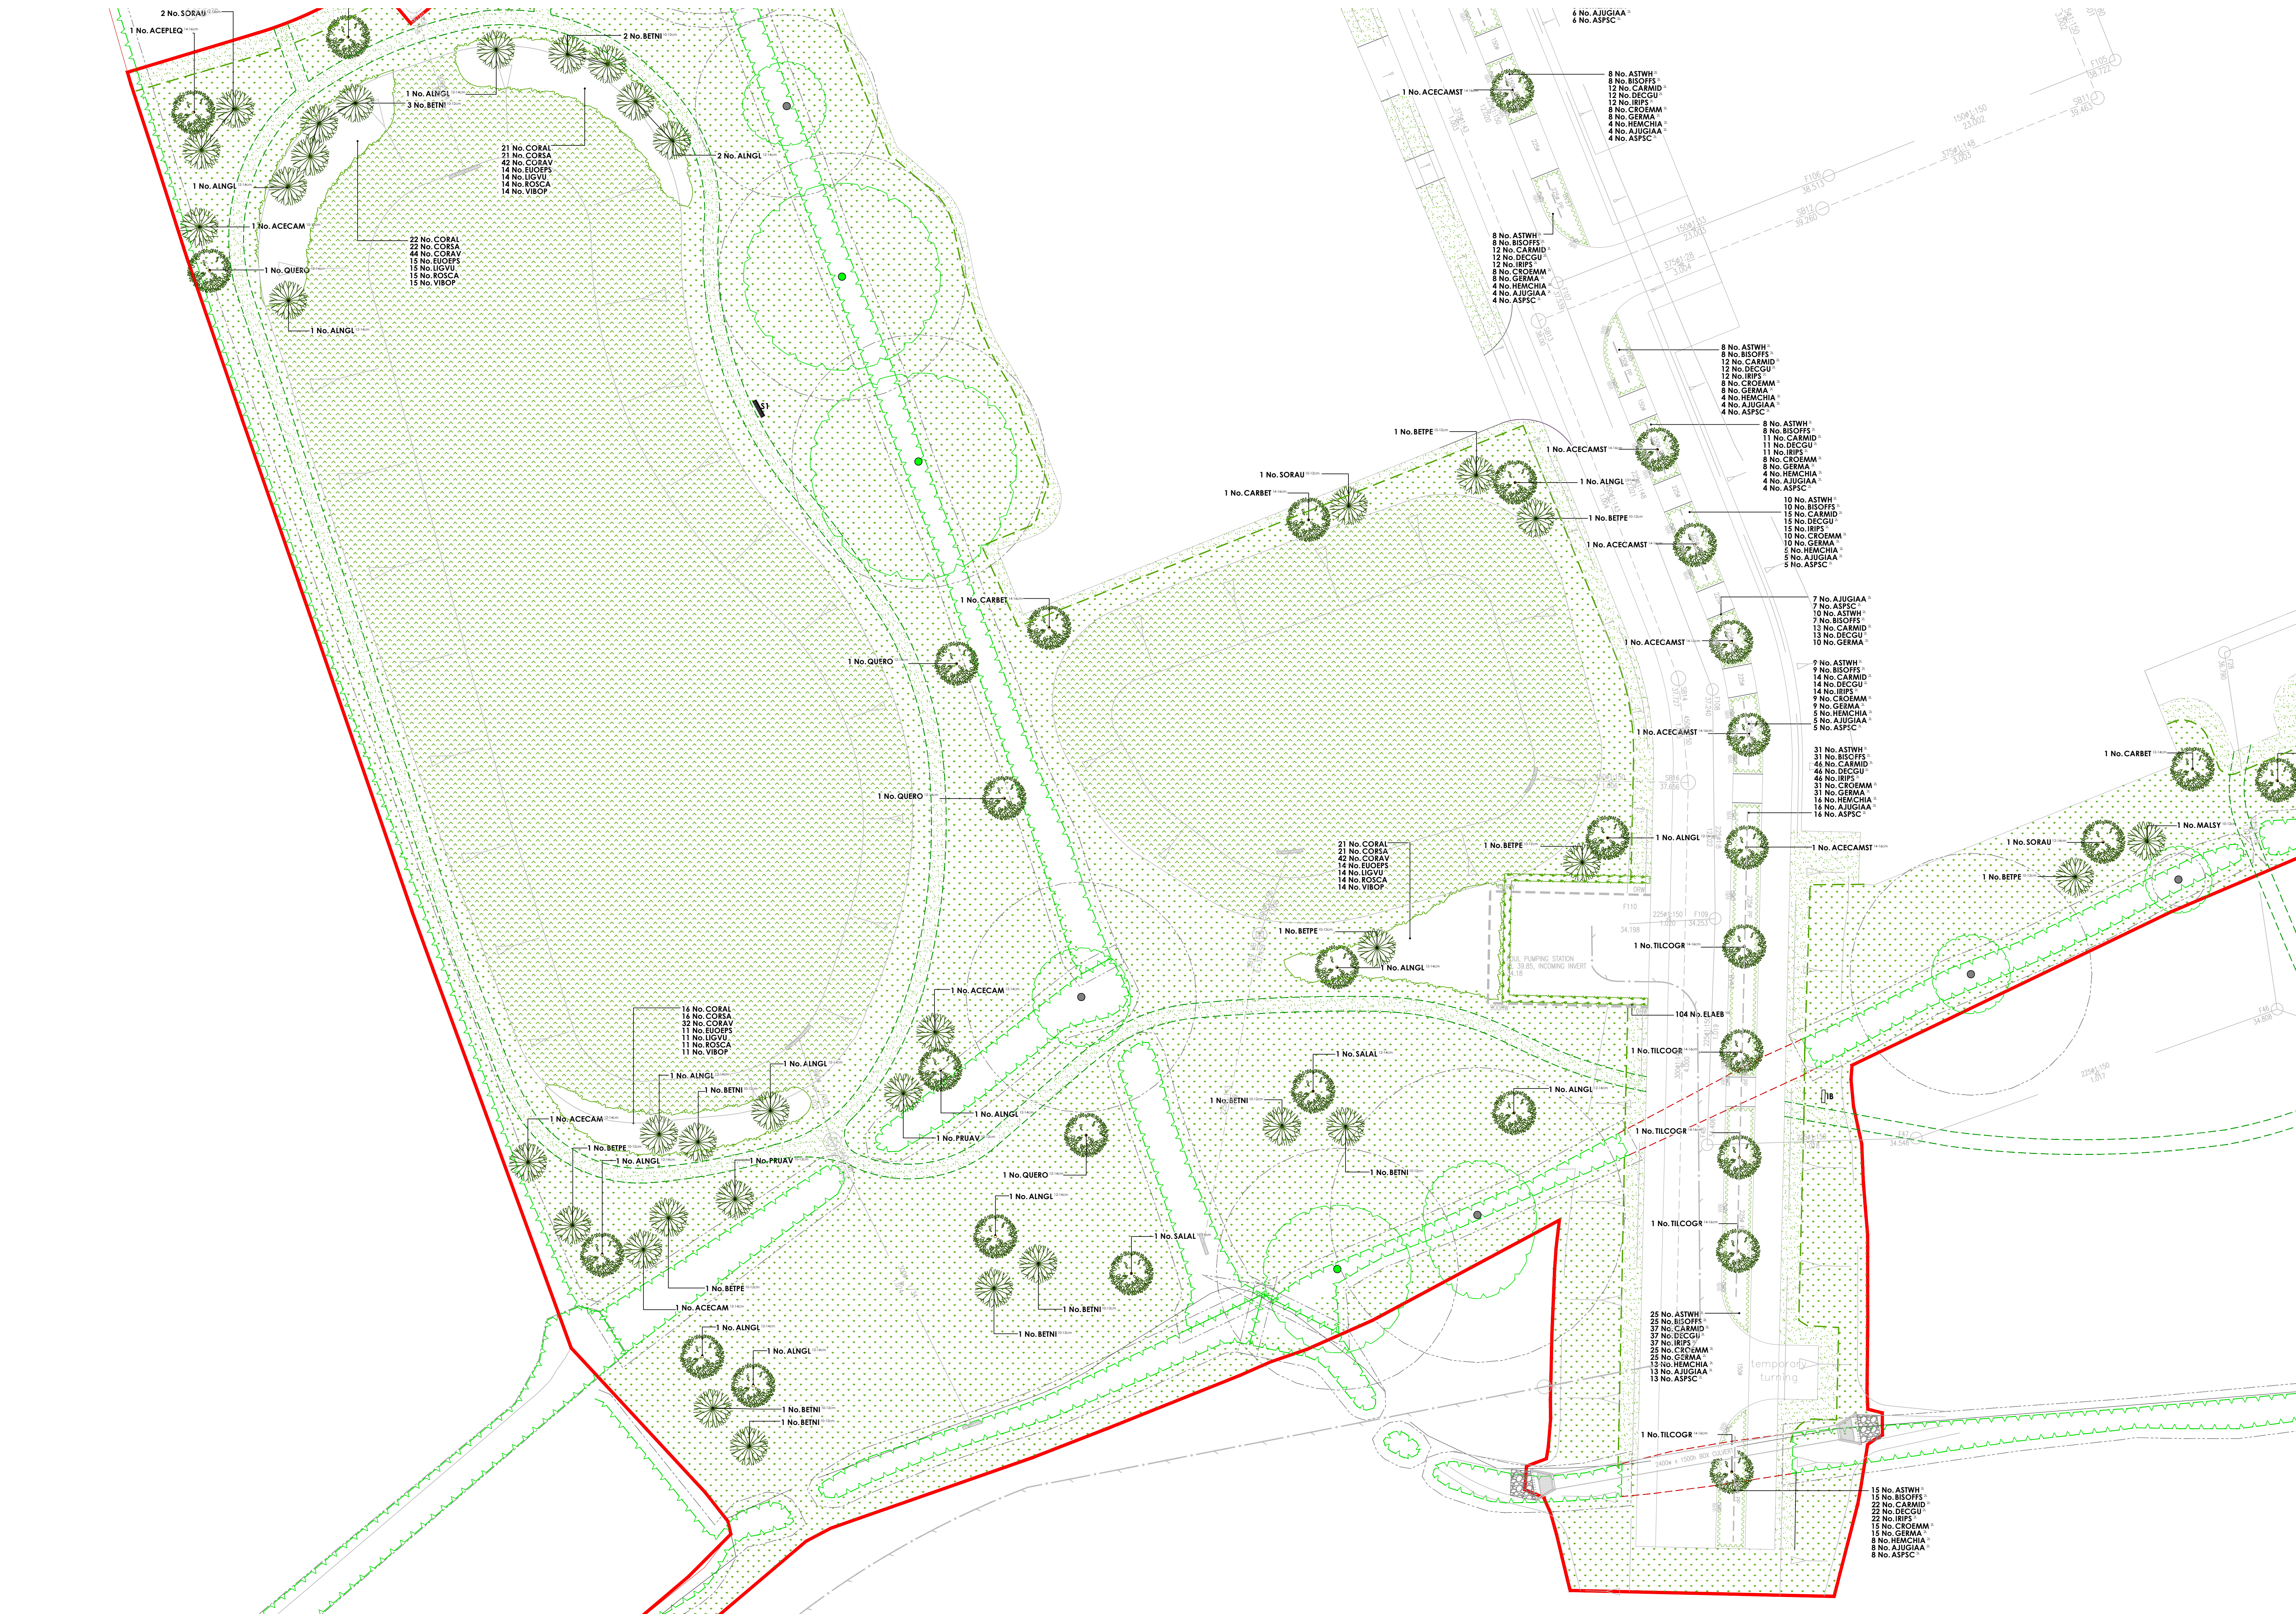

Key

- Existing vegetation and associated RPA to be retained.
- Existing vegetation to be removed.
- Timber Seat
Hafion Basic 4 Slot Seat (ref: BX17 4055), as supplied by Broxap (www.broxap.com), or similar approved.
- Metal Seat
Dentle Standard Litter Bin 120 Lite (ref: BX17 4001) in colour Jet Black RAL 9005, as supplied by Broxap (www.broxap.com), or similar approved. To be roof fixed, supplied with arm rests.
- Plastic bench
2No. Land Plastic Bench (ref: BX31 2002-EXT), 3No. wheelchair accessible Land Plastic bench (ref: BX31 2002-EXT), as supplied by Broxap (www.broxap.com), or similar approved. To be roof fixed. Grass matting to be installed to beneath accessible benches with access leading to surfaced pathway.
- Litter Bin
Dentle Standard Litter Bin 120 Lite (ref: BX45G 2550) in colour Jet Black RAL 9005, as supplied by Broxap (www.broxap.com), or similar approved. Bin to be labeled as accepting both refuse and dog waste.
- Information Board
Information boards to be located within open space areas. Exact specification and content to be agreed with the LPA.

Surface Treatments

- Tarmac
2m wide tarmac path with standard pcc edge. (Colour: Black)
- Self-Binding Gravel
1.5m & 2m wide self-binding gravel path with standard timber edge. (Colour: Buff)
- Decorative Gravel
20-40mm loose gravel laid over a standard weedproof membrane to plot kerangas as indicated.
- Mown Pathway

Boundary Treatments

- Timber Post & Rail Fence
1.2m high 4-bar. To be installed with 25mm x 25mm gauge wire mesh to 0.9m to prevent climbing.
- Maintenance Gate
3.6m wide x 1.2m high 5-bar timber field gate.
- Low Stone Wall
900mm high stone wall. See architects Enclosures Details drawing No. P25-2391_DE_06_A_01.

Turf & Seeding

- Turf
Turf to gardens to be laid as Rotown 'Medallion', or similar approved.
- Amenity Grass
A22 low maintenance seed mixture, as supplied by Germinal (www.germinalamenity.com) or similar approved.
- Meadow Grassland
S16 seed mixture for meadows, as supplied by Emongate Seeds (www.wildseed.co.uk) or similar approved.
- Wet Meadow Grassland
S16 seed mixture for wetlands, as supplied by Emongate Seeds (www.wildseed.co.uk) or similar approved.
- Grassland boundaries
Dashed line indicates boundary between different grassland species and a change to the mowing regimes.

Native Scrub

Abbr	Species	Supply	Height	Mix %	Density	Area	Number
CORAL	Cornus alba	1+1:3 Bxks	60-80cm	15%	1Ch	130.99m²	133
CORSA	Cornus sanguinea	1+1:3 Bxks BR	60-80cm	15%	1Ch	130.99m²	133
CORAV	Corylus ovellana	1+1:3 Bxks BR	60-80cm	30%	1Ch	261.95m²	265
EUOPS	Eonymus europaeus	1+1:3 Bxks BR	60-80cm	10%	1Ch	87.33m²	89
LIGUV	Ligustrum vulgare	1+1:3 Bxks BR	60-80cm	10%	1Ch	87.33m²	89
ROSCA	Rosa canina	1+1:3 Bxks BR	60-80cm	10%	1Ch	87.33m²	89
VIBOP	Viburnum opulus	1+1:3 Bxks BR	60-80cm	10%	1Ch	87.33m²	89
						Total 873.35m²	Total 887

Native Scrub - Boundary Buffer

Abbr	Species	Supply	Height	Mix %	Density	Area	Number
CORSA	Cornus sanguinea	1+1:3 Bxks BR	60-80cm	15%	1Ch	60.45m²	61
CORAV	Corylus ovellana	1+1:3 Bxks BR	60-80cm	30%	1Ch	141.06m²	142
EUOPS	Eonymus europaeus	1+1:3 Bxks BR	60-80cm	10%	1Ch	40.3m²	41
LEAQ	Ilex aquifolium	1+1:3 Bxks	60-80cm	15%	1Ch	60.45m²	61
LIGUV	Ligustrum vulgare	1+1:3 Bxks BR	60-80cm	5%	1Ch	20.15m²	21
ROSCA	Rosa canina	1+1:3 Bxks BR	60-80cm	10%	1Ch	40.3m²	41
VIBOP	Viburnum opulus	1+1:3 Bxks BR	60-80cm	10%	1Ch	40.3m²	41
						Total 403.01m²	Total 408

Native Woodland - Species-Rich

Abbr	Species	Supply	Height	Mix %	Density	Area	Number
ACECAM	Acer campestre	11+1:3 Bxks	60-80cm	15%	2Ch	196.71m²	51
BEPE	Betula pendula	11+1:3 Bxks	80-100cm	15%	2Ch	196.71m²	51
CARBET	Carpinus betulus	11+1:3 Bxks	80-100cm	7%	2Ch	91.89m²	26
CORAV	Corylus ovellana	11+1:3 Bxks	60-80cm	5%	2Ch	60.45m²	19
CRAMON	Crataegus monogyna	11+1:3 Bxks	60-80cm	10%	2Ch	131.14m²	35
LEAQ	Ilex aquifolium	21:3 Bxks	40-60cm	10%	2Ch	131.14m²	35
MALSY	Malus sylvestris	11+1:3 Bxks	60-80cm	5%	2Ch	60.45m²	19
PRIVAV	Prunus avium	11+1:3 Bxks	80-100cm	15%	2Ch	196.71m²	51
SORAU	Sorbus aucuparia	11+1:3 Bxks	60-80cm	8%	2Ch	104.91m²	28
						Total 1311.4m²	Total 347

Plant Schedule

Trees - Plots

Abbr	Species	Supply	Size	Girth	Number
AMARI	Amelanchier arborea 'Robin Hill'	HSId: BR	350-425cm	12-14cm	19
AMEBA	Amelanchier 'balcanica'	HSId: BR	350-425cm	12-14cm	10
BETJACA	Betula utilis jacquemontii	HSId: BR	350-425cm	12-14cm	4
CERCAF	Cercis canadensis 'Forest Pansy'	HSId: BR	350-425cm	12-14cm	3
LIGUVES	Ligustrum lucidum 'Excelsium Superbum'	HSId: BR	350-425cm	12-14cm	5
AMARI	Amelanchier arborea 'Robin Hill'	HSId: BR	425-600cm	14-16cm	10
BETJACA	Betula utilis jacquemontii	HSId: BR	425-600cm	14-16cm	5
GLTRES	Gleditsia triacanthos 'Sunburst'	HSId: BR	425-600cm	14-16cm	26
MALTRI	Malus trilobata	HSId: BR	425-600cm	14-16cm	6
PRCACH	Prunus calebiana 'Chanticleer'	HSId: BR	425-600cm	14-16cm	4
					Total 94

Trees - Public Open Space

Abbr	Species	Supply	Size	Girth	Number
FAGSY	Fagus sylvatica	Std: BR	250-300cm	8-10cm	7
CARBET	Carpinus betulus	Std: BR	250-300cm	8-10cm	6
MALSY	Malus sylvestris	Std: BR	250-300cm	8-10cm	2
PRIVAV	Prunus avium	Std: BR	250-300cm	8-10cm	4
SORAU	Sorbus aucuparia	Std: BR	250-300cm	8-10cm	7
ACECAM	Acer campestre	SSId: BR	300-350cm	10-12cm	10
ACEENA	Acer platanoides 'Crimson King'	SSId: BR	300-350cm	10-12cm	2
ACEPL	Acer platanoides	SSId: BR	300-350cm	10-12cm	10
BENI	Betula nigra	SSId: BR	300-350cm	10-12cm	16
BEPE	Betula pendula	SSId: BR	300-350cm	10-12cm	13
MALID	Malus 'John Downie'	SSId: BR	300-350cm	10-12cm	3
MALSY	Malus sylvestris	SSId: BR	300-350cm	10-12cm	4
PRIVAV	Prunus avium	SSId: BR	300-350cm	10-12cm	11
PRUFLEA	Prunus avium 'Plena'	SSId: BR	300-350cm	10-12cm	12
SORAU	Sorbus aucuparia	SSId: BR	300-350cm	10-12cm	4
SORTO	Sorbus torminalis	SSId: BR	300-350cm	10-12cm	4
ACECAM	Acer campestre	HSId: BR	350-425cm	12-14cm	7
AINGL	Ahus glufnosia	HSId: BR	350-425cm	12-14cm	20
CARBET	Carpinus betulus	HSId: BR	350-425cm	12-14cm	8
FAGSY	Fagus sylvatica	HSId: BR	350-425cm	12-14cm	4
QUEFE	Quercus petraea	HSId: BR	350-425cm	12-14cm	2
QUERO	Quercus robur	HSId: BR	350-425cm	12-14cm	10
SALAL	Salix alba	HSId: BR	350-425cm	12-14cm	2
SORAU	Sorbus aucuparia	HSId: BR	350-425cm	12-14cm	6
SORAUCC	Sorbus aucuparia 'Cardinal Royal'	HSId: BR	350-425cm	12-14cm	3
SORTO	Sorbus torminalis	HSId: BR	350-425cm	12-14cm	4
ACECAMST	Acer campestre 'Streetwise'	HSId: BR	425-600cm	14-16cm	16
ACEFLQ	Acer platanoides 'Emerald Queen'	HSId: BR	425-600cm	14-16cm	11
AINGLIA	Ahus glufnosia 'Lacinated'	HSId: BR	425-600cm	14-16cm	8
BETJACA	Betula utilis jacquemontii	HSId: BR	425-600cm	14-16cm	5
CARBET	Carpinus betulus	HSId: BR	425-600cm	14-16cm	17
CARBETFF	Carpinus betulus 'Trans Fontaine'	HSId: BR	425-600cm	14-16cm	12
COCCO	Corylus colurna	HSId: BR	425-600cm	14-16cm	7
JUGRE	Juglans regia	HSId: BR	425-600cm	14-16cm	5
MALSY	Malus 'Sovereign'	HSId: BR	425-600cm	14-16cm	5
PRIVAVL	Prunus avium 'Plena'	HSId: BR	425-600cm	14-16cm	10
QUERO	Quercus robur	HSId: BR	425-600cm	14-16cm	3
SORAUUS	Sorbus aucuparia 'Asplenifolia'	HSId: BR	425-600cm	14-16cm	11
TILCOGR	Tilia cordata 'Gremesee'	HSId: BR	425-600cm	14-16cm	14
ACEDEBA	Acer platanoides 'Deborah'	HSId: BR	450-625cm	16-18cm	2
ACEFRAB	Acer x freemanii 'Autumn Blaze'	HSId: BR	450-625cm	16-18cm	14
ACEFLQ	Acer platanoides 'Emerald Queen'	HSId: BR	450-625cm	16-18cm	3
QUEFETA	Quercus petraea	HSId: BR	450-625cm	16-18cm	10
TILCO	Tilia cordata	HSId: BR	450-625cm	16-18cm	15
TILCORA	Tilia cordata 'Ranchi'	HSId: BR	450-625cm	16-18cm	3
					Total 352

Trees - Orchard

Abbr	Species	Supply	Size	Girth	Number
APFER	Apple 'Bramley'	Std: Rootstock M25	200-300cm	8-10cm	21
APFERG	Apple 'Egremont Russet'	Std: Rootstock M25	200-300cm	8-10cm	9
APFMNO	Apple 'Martin Hornet'	Std: Rootstock M25	200-300cm	8-10cm	17
APFWOP	Apple 'Worcester Pearmain'	Std: Rootstock M25	200-300cm	8-10cm	19
PEADOC	Pear 'Doyenne du Commerce'	Std: Rootstock Quince A	200-300cm	8-10cm	7
PEAWB	Pear 'Worcester Black'	Std: Rootstock Quince A maiden	200-300cm	8-10cm	15
PEAWI	Pear 'Williams'	Std: Rootstock Quince A	200-300cm	8-10cm	4
PRUVI	Pum 'Victoria'	Std: Rootstock St Julien A	200-300cm	8-10cm	22
					Total 114

Specimen Shrubs

Abbr	Species	Pot Size	Height	Habit	Number
PHOAR	Phormium 'Amazing Red'	1SL	80-100cm	Top Cm	3
PHOJE	Phormium 'Jester'	1SL	80-100cm	Top Cm	5
PHOYEN	Phormium 'Yellow Wave'	2SL	100-125cm	Top Cm	2
PHORRE	Phorbia x trasei 'Red Robin'	70-90L	250-300cm	HSId: 12-14cm	4
					Total 14

Single-Species Hedgerows

Abbr	Species	Pot Size	Height	Habit	Density	Length	Number
ELAEVB	Elaeagnus ebbingei 'Vivette'	10L	80-100cm	Bushy	0.4Ch	38.28m	96
ELAEBCO	Elaeagnus ebbingei 'Compacta'	10L	80-100cm	Bushy	0.4Ch	374.96m	953
ELAIB	Elaeagnus x ebbingei	10L	80-100cm	Bushy	0.4Ch	475.17m	1208
ELAFRE	Phorbia x trasei 'Red Robin'	10L	60-80cm	Bushy	0.4Ch	88.01m	222
						Total 976.96m	Total 2479

Shrubs - Plots

Abbr	Species	Pot Size	Height	Habit	Density	Area	Number
AUCJA	Aucuba japonica	10L	60-80cm	Bushy	0.8Ch	24.5m²	42
BRASU	Brachyglottis 'Sunshine'	10L	40-60cm	Bushy	0.7Ch	91.59m²	220
CEATIN	Ceanothus 'Thevetia repens'	10L	40-60cm	Bushy	0.7Ch	105.51m²	245
CHDAP	Chioyia 'Athee Pearl'	10L	40-60cm	Bushy	0.7Ch	49.16m²	117
CHOTE	Chioyia tenuata	10L	60-80cm	Bushy	0.7Ch	12.89m²	29
CHOTES	Chioyia tenuata 'Sundance'	10L	40-60cm	Bushy	0.7Ch	140.32m²	373
CORALE	Cornus alba 'Elegantissima'	3L	60-80cm	Branched	0.8Ch	21.13m²	37
ELAFUMA	Elaeagnus pungens 'Maculata'	10L	80-100cm	Bushy	0.8Ch	27.89m²	47
EUOFORU	Eunymus fortunei 'Emerald V' Gold'	10L	30-40cm	Bushy	0.7Ch	146.47m²	394
EUOFORG	Eunymus fortunei 'Emerald Galaxy'	10L	30-40cm	Bushy	0.7Ch	66.27m²	159
FATJA	Fatija japonica	10L	60-80cm	Bushy	0.8Ch	10.99m²	18
GERIB	Geranium 'Johnson's Blue'	3L	40-60cm	Bushy	0.6Ch	44.29m²	141
HEBMA	Hebe 'Noddy'	10L	40-60cm	Bushy	0.7Ch	29.44m²	67
HEBMM	Hebe 'Mrs Winder'	10L	40-60cm	Bushy	0.7Ch	74.62m²	182
HEBQ	Hebe 'Thyrse Queen'	10L	40-60cm	Bushy	0.7Ch	20.64m²	54
HEBAL	Hebe alabaster	3L	20-30cm	Bushy	0.6Ch	45.49m²	143
HEBALP	Hebe alabaster 'Red Edge'	10L	30-40cm	Bushy	0.7Ch	125.22m²	298
HEBIS	Hebe pinguicula 'Sutherland'	10L	30-40cm	Bushy	0.7Ch	164.39m²	391
HYTHI	Hypocissum 'Hidcote'	10L	40-60cm	Bushy	0.7Ch	30.79m²	70
LAVANHI	Lavandula angustifolia 'Hidcote'	10L	40-60cm	Bushy	0.7Ch	116.79m²	272
LAVANMU	Lavandula angustifolia 'Munstead'	10L	40-60cm	Bushy	0.7Ch	35.64m²	83
PACIE	Pachystandra terminalis	2L	20-30cm	Bushy	0.6Ch	45.49m²	143
PROFRER	Phorbia x trasei 'Red Robin'	10L	80-100cm	Bushy	0.8Ch	16.89m²	29
PRILACL	Prunus laurocerasus 'Otto Luyken'	10L	60-80cm	Bushy	0.7Ch	113.54m²	272
SELIARI	Siermnia japonica 'Rubra'	10L	40-60cm	Bushy	0.7Ch	75.49m²	181
VIBDA	Viburnum davidii	10L	40-60cm	Bushy	0.7Ch	80.94m²	190
VIBETVP	Viburnum tinus 'Eve Price'	10L	40-60cm	Bushy	0.8Ch	10.13m²	19
VIMMI	Vinca minor	2L	20-30cm	Bushy	0.6Ch	40.17m²	126
						Total 1806.76m²	Total 4542

Shrubs - POS

Abbr	Species	Pot Size	Height	Habit	Density	Area	Number
CORALB	Cornus alba 'Babica'	3L	60-80cm	Branched	0.9Ch	12.11m²	17
CORST	Cornus stolonifera 'Flavicomae'	3L	60-80cm	Branched	0.9Ch	12.11m²	17
LIGOV	Ligustrum ovalifolium	3L	60-80cm	Bushy	0.9Ch	12.11m²	17
OMABU	Ostrya latifolia 'Rubra'	3L	40-60cm	Bushy	0.9Ch	12.11m²	17
PROFRER	Phorbia trasei 'Red Robin'	3L	30-40cm	Bushy	0.9Ch	16.15m²	21
VIBBU	Viburnum burkwoodii	3L	60-80cm	Bushy	0.9Ch	16.15m²	21
						Total 80.74m²	Total 110

Shrubs - Rain Gardens

Abbr	Species	Pot Size	Height	Habit	Density	Area	Number
AJUGIAA	Ajuga reptans 'Callins Giant'	2L	Full Pot	0.5Ch	90.94m²	390	
ASPSC	Asplenium scolopendrium	2L	Full Pot	0.5Ch	90.94m²	390	
ASTWH	Astilbe White	Full Pot	0.5Ch	177.93m²	735		
BISOPFS	Bistorta officinalis 'Superba'	2L	Full Pot	0.5Ch	173.93m²	721	
CARMID	Carex maritima 'Ice Dance'	Full Pot	0.5Ch	244.86m²	1083		
CROCAM	Crocus 'Emily McKenzie'	Full Pot	0.5Ch	165.91m²	684		
DEGCU	Deschampsia cespitosa 'Goldstar'	2L	Full Pot	0.5Ch	244.86m²	1083	
GERMA	Geranium macranthum	2L	Full Pot	0.5Ch	177.93m²	735	
HEMCHIA	Hemerocallis 'Golden Chimes'	Full Pot	0.5Ch	82.94m²	353		
IRIPS	Iris pseudacorus	2L	Well Rooted	0.5Ch	248.83m²	1015	
						Total 1739.11m²	Total 7189

Native Hedgerow - Species-Rich (Transplants)

Abbr	Species	Supply	Height	Density	Mix %	Length	Number
CORSA	Cornus sanguinea	11+1:3 Bxks	60-80cm	0.4Ch Double Staggered at 0.4m offset	10%	25.71m	133
CRAMON	Crataegus monogyna	11+1:3 Bxks	60-80cm	0.4Ch Double Staggered at 0.4m offset	35%	89.29m	455
EUOPS	Eunymus europaeus	11+1:3 Bxks	60-80cm	0.4Ch Double Staggered at 0.4m offset	10%	25.71m	133
IEAG	Ilex aquifolium	2:1:3 Bxks	40-60cm	0.4Ch Double Staggered at 0.4m offset	15%	38.54m	199
IGUVA	Ligustrum vulpium	40-80cm	40-60cm	0.4Ch Double Staggered at 0.4m offset	15%	38.54m	199
ROSCA	Rosa carolina	11+1:3 Bxks	60-80cm	0.4Ch Double Staggered at 0.4m offset	5%	12.84m	66
VIBAL	Viburnum opulus	11+1:3 Bxks	60-80cm	0.4Ch Double Staggered at 0.4m offset	10%	25.71m	133
						Total 256.57m	Total 1320

Drawing to be read in conjunction with GL2543 SP 01 Landscape Specification.

Plant Schedule

Plant Schedule

</