
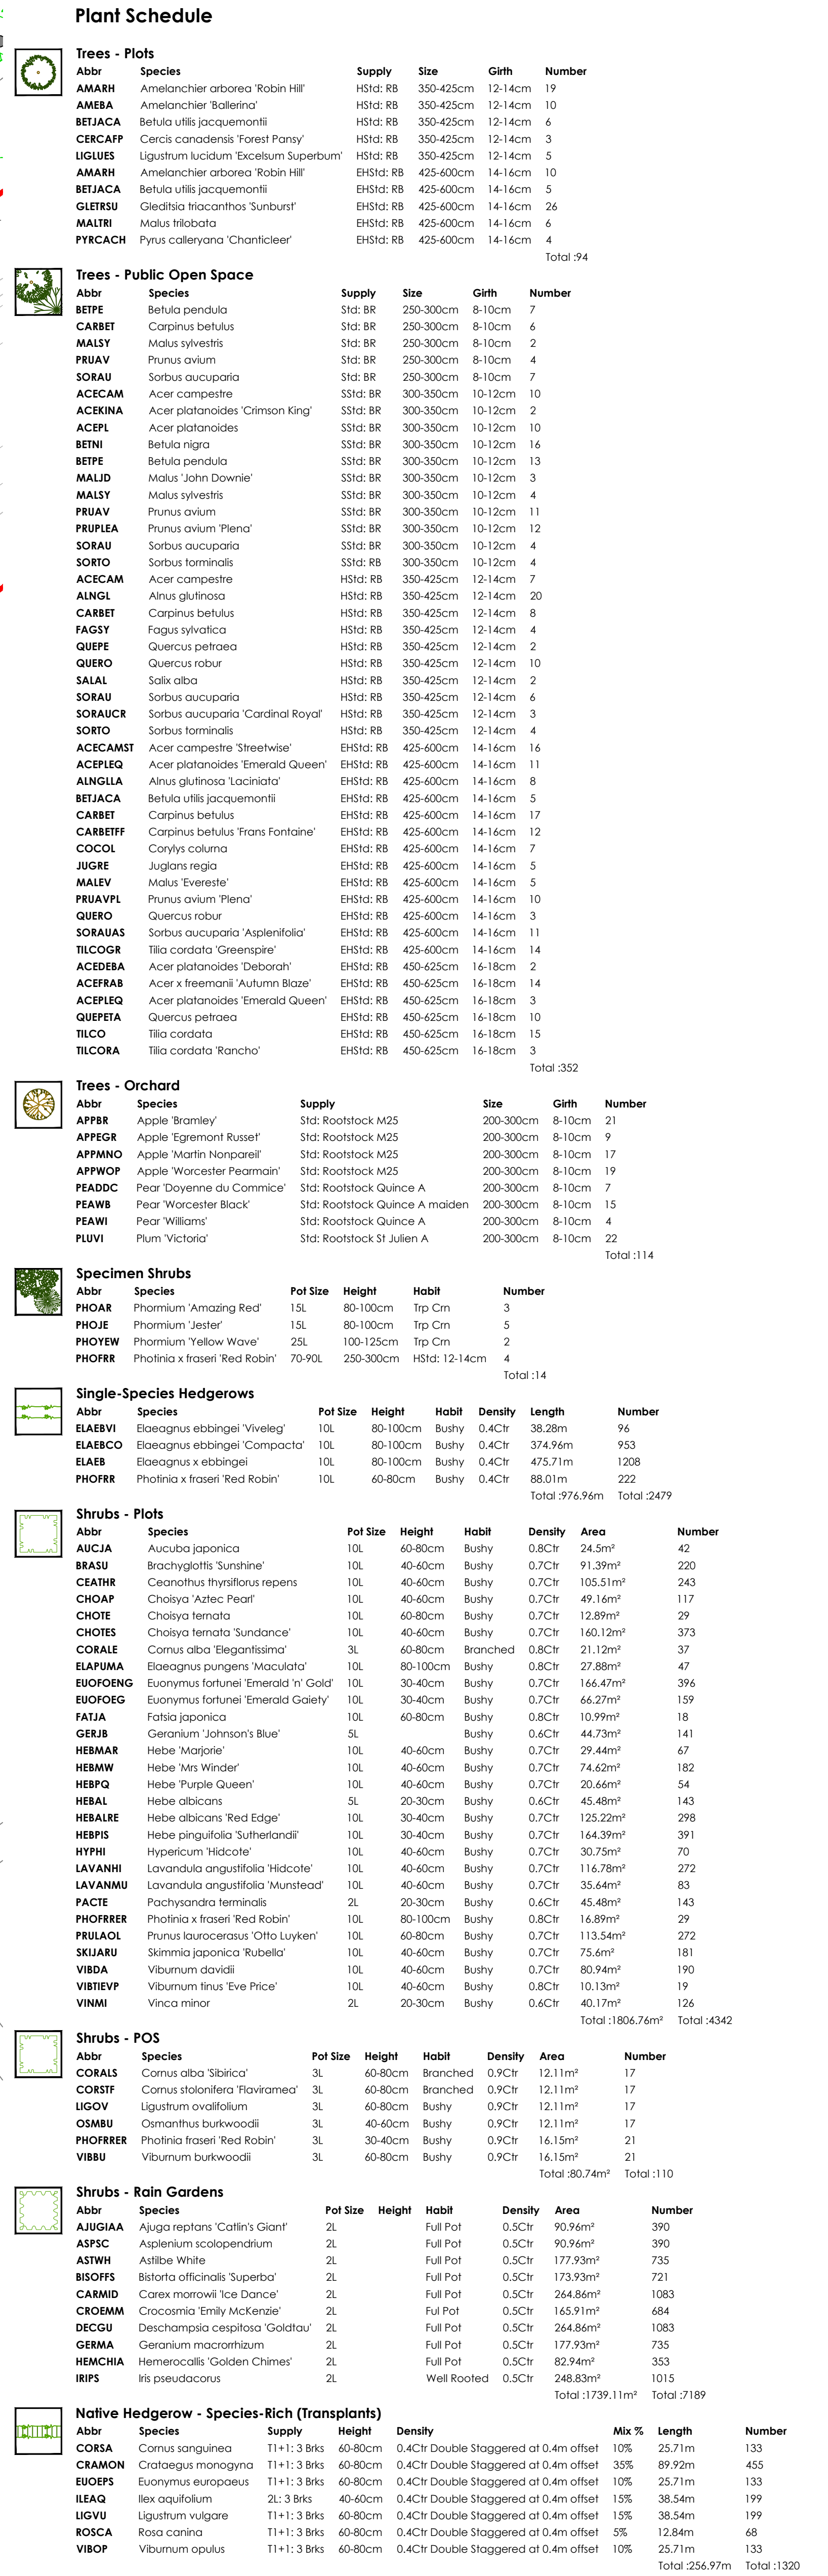


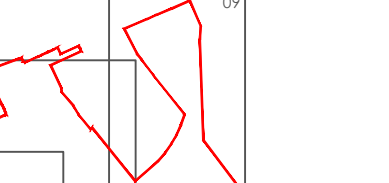

Location Plan	Rev	Date	Files	Int	Project
	A	06/07/24	Updated to latest layout and LPA comments.	HJ	Land at Blackmore Farm Melksham
	B	18/08/25	Updated to latest plan and engineering layout	HJ	
					Drawing title Landscaping Proposals (Sheet 6 of 9)
				Status PLANNING	
				Client DW Redrow South West	
				Scale 1:250 @ A0	Drawn By HJ
				Date 19/01/2026	Checked By AL
				Reference GL2543 LP 06B	
					