


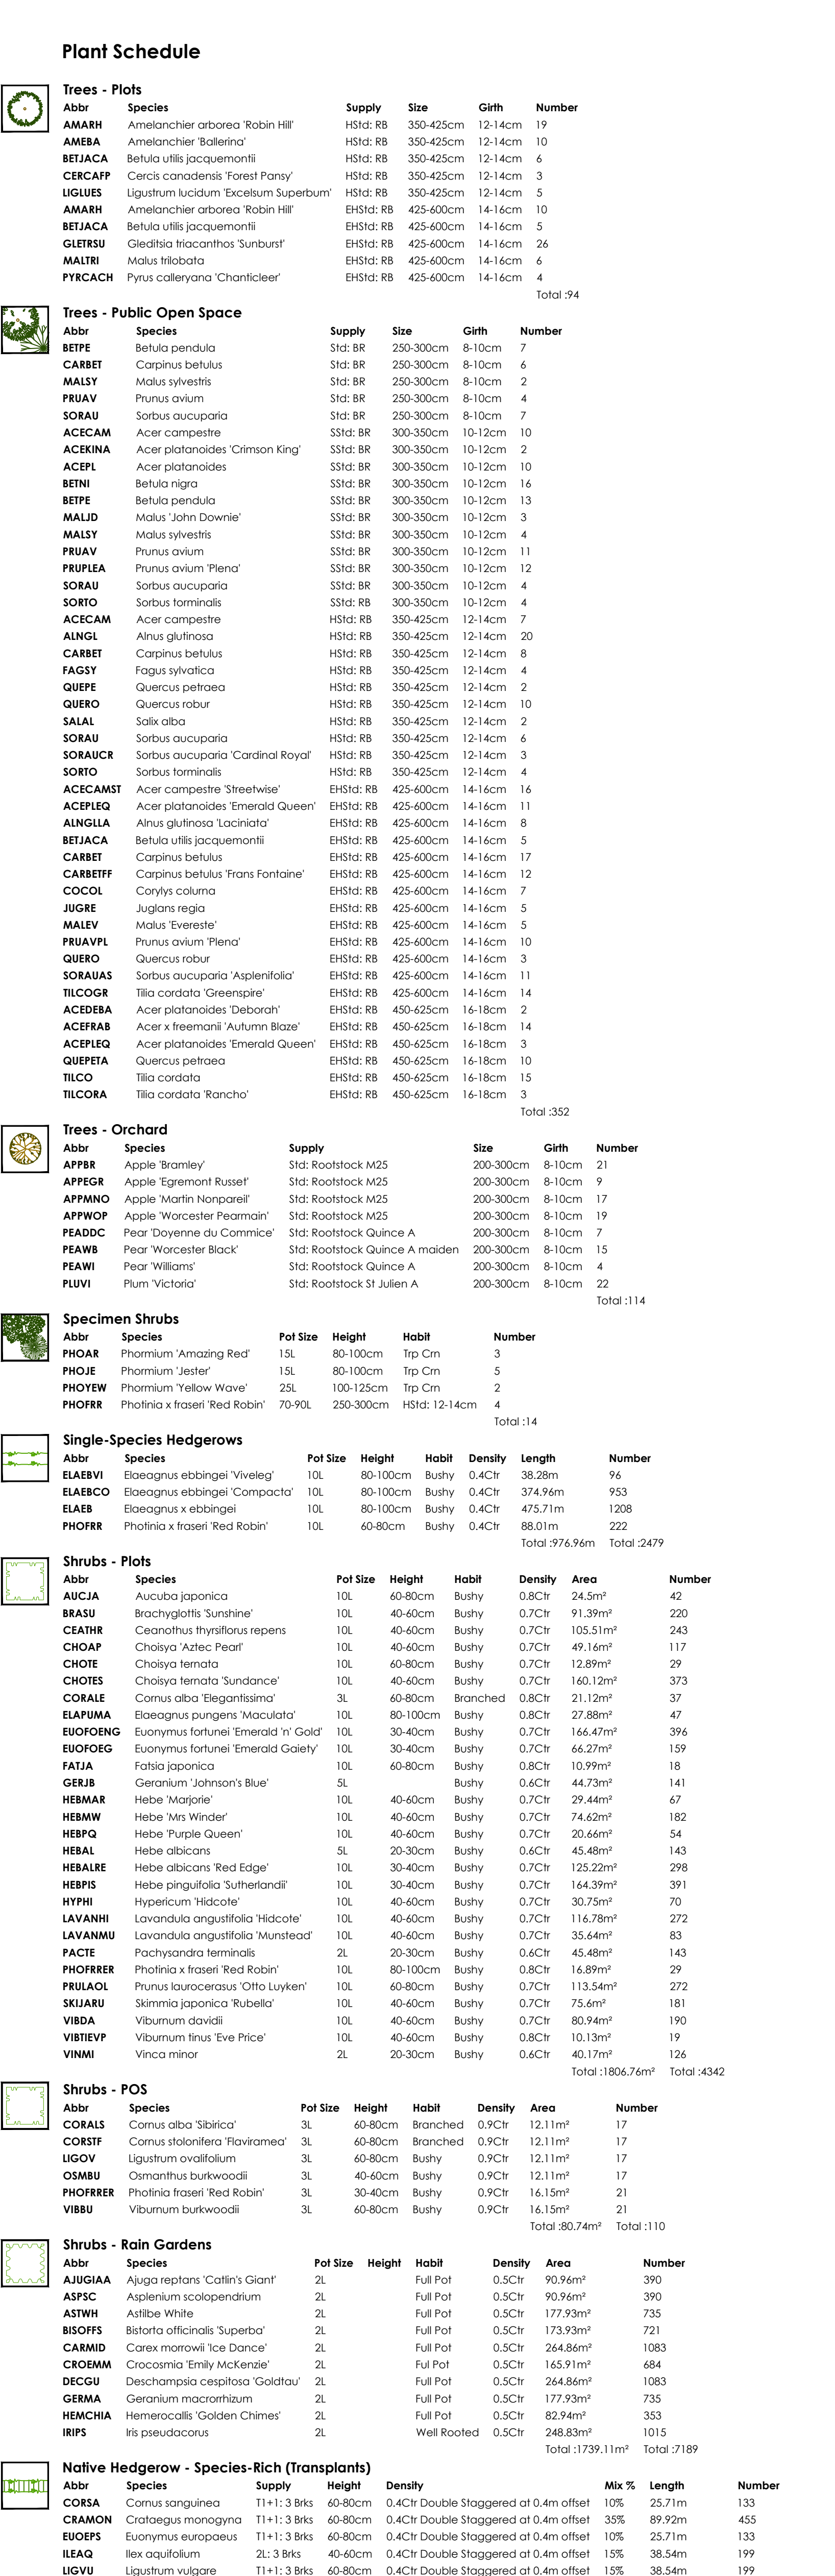

Landscape Plan	Rev	Date	Notes	Int	Proj	Land at Blackmore Farm Meiksham Drawing title Landscape Proposals (Sheet 8 of 9) Status PLANNING Client DW Redrow South West Scale 1:250 @ A0 Drawn by HJ Checked by AL Date 19/01/2026 Reference GL2543 IP 08B
A	B	06/07/24	Updated to street layout and LPA comments.	HJ	HJ	
		10/05/25	Updated to street layout and engineering layout			