


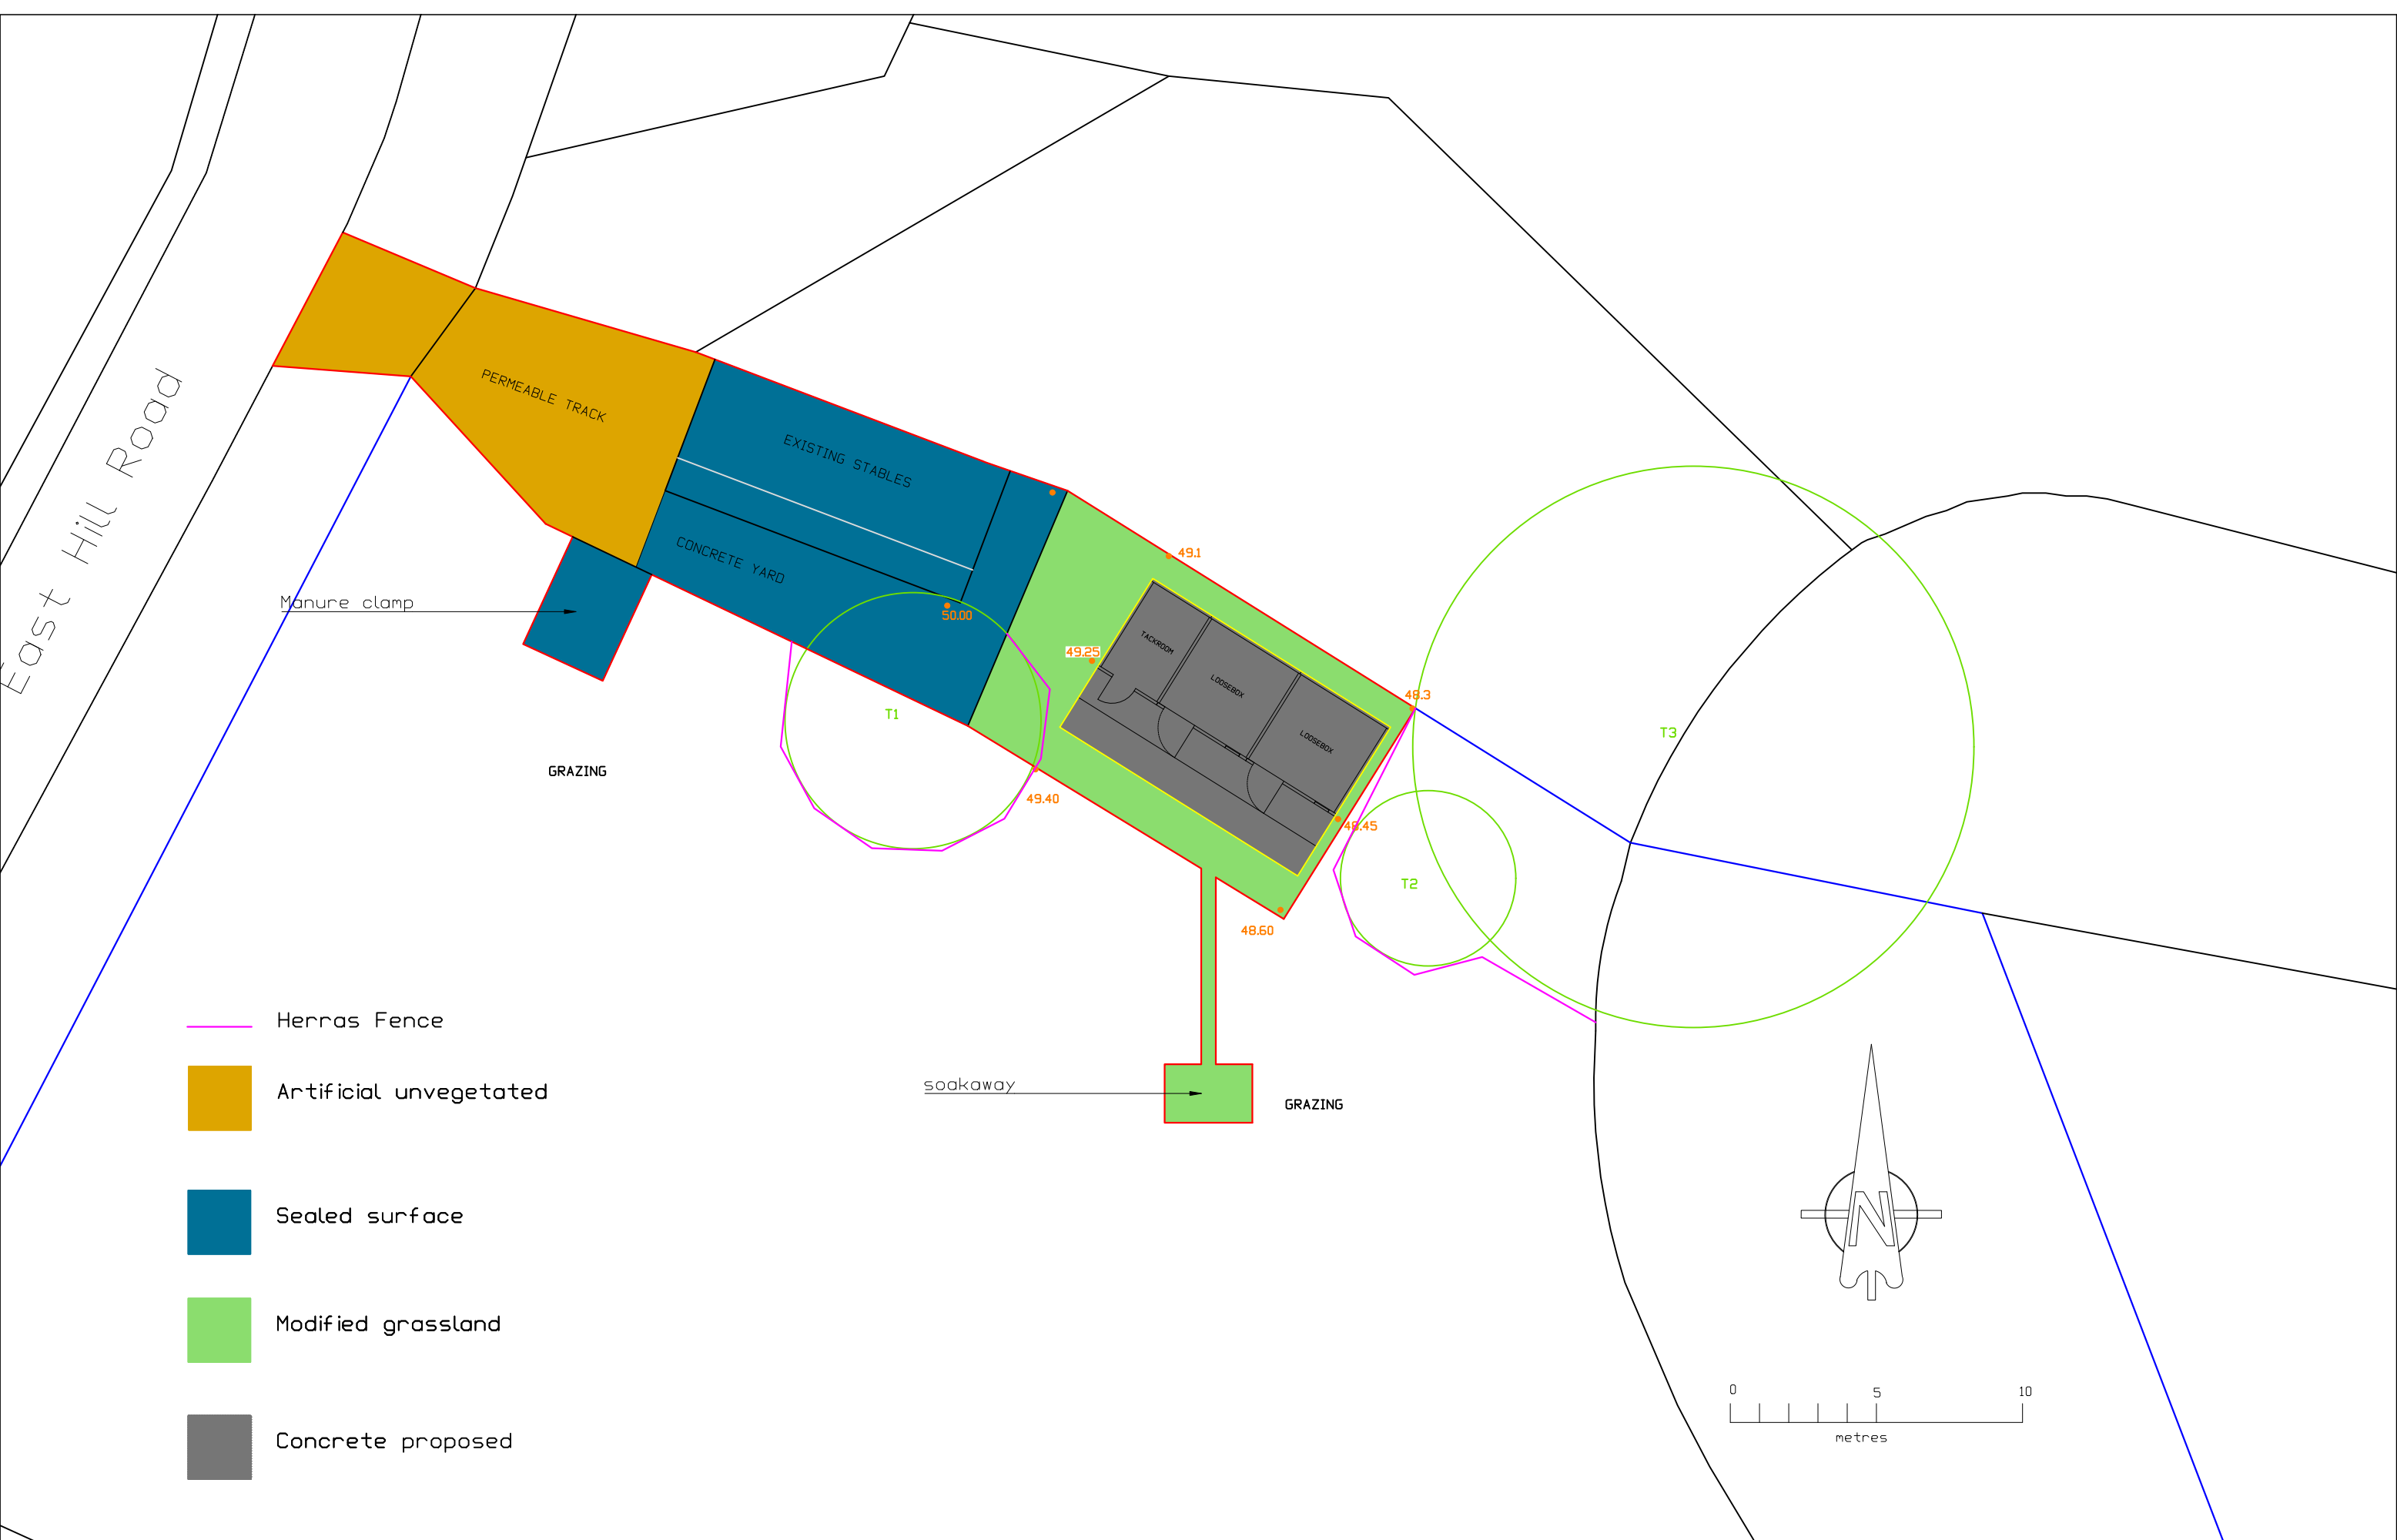

NOTES:
Spot heights in orange are as existing. FFL will be circa 49.00 +/- 250mm

Drawings not to be scaled from except for planning purposes, all dimensions to be checked on site.

Client	Paul Giessler
Job Title	Stables



Scale	1 in 200 A3
Drawn by	Nicholas Pike
Date	10/08/2026

Drawing Title	Block Plan
Drg No.	P2
Rev	2