

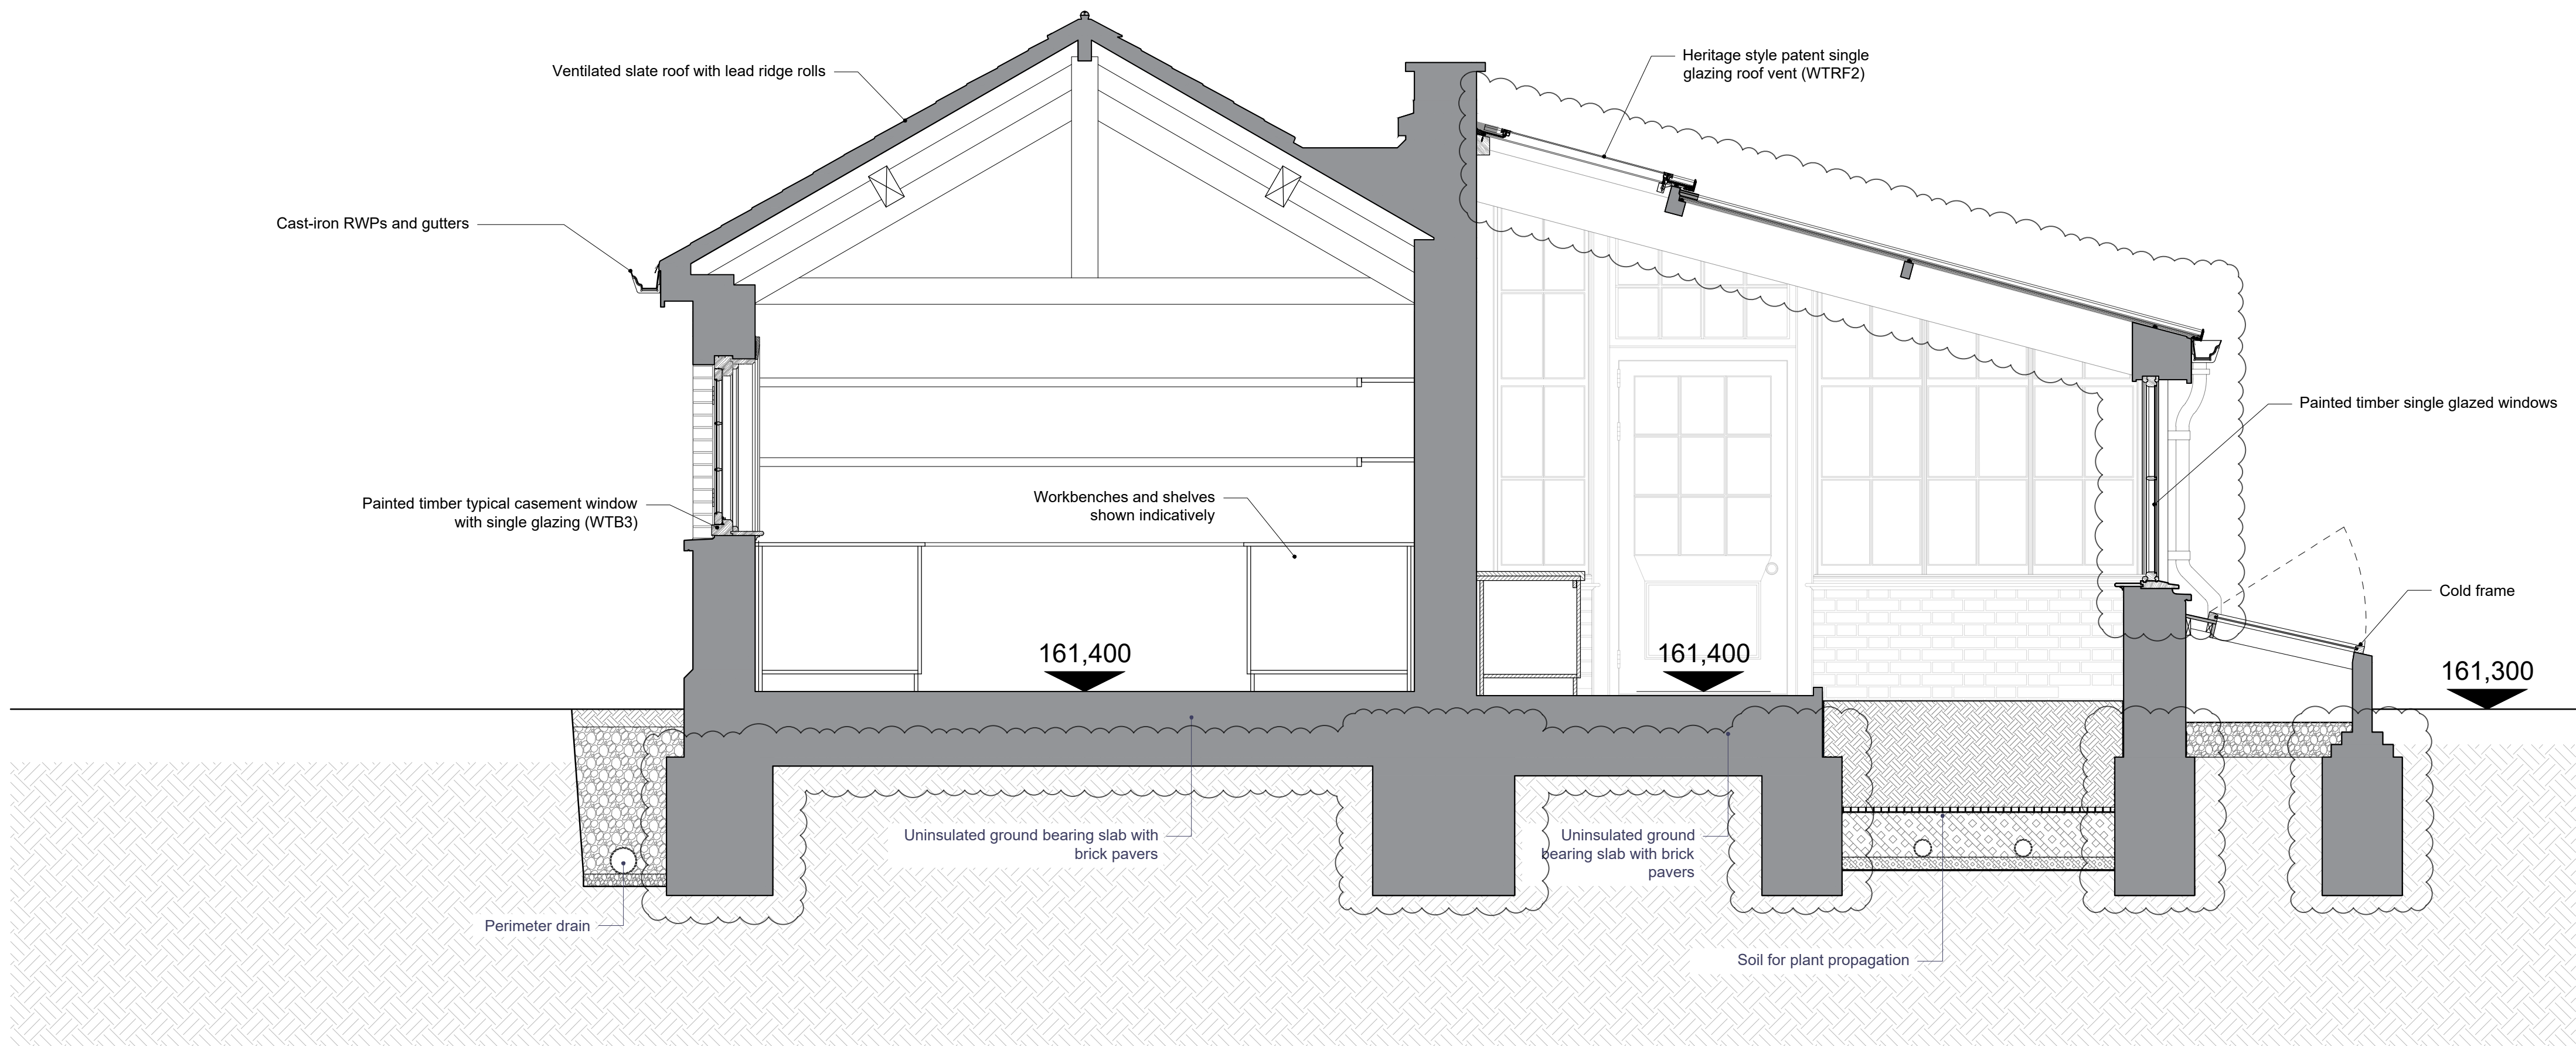


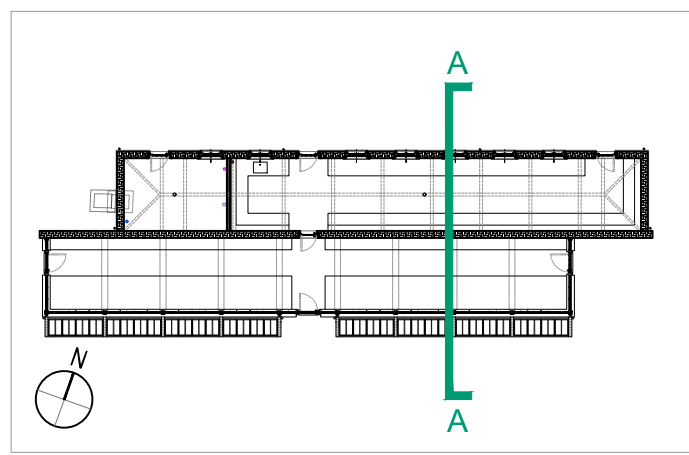

265 Buildings 18 & 19 - Proposed Section A-A
1:25_@_A1

No. Notes

1. Dimensions to be verified on site. Only figured dimensions to be used and any discrepancies in dimensions are to be reported to the architect. No dimensions are to be scaled from printed drawings. Any areas indicated on this drawing are for guidance only. No responsibility is taken for their accuracy.
2. There is a risk of injury or death in construction if the works are not properly planned and supervised. The contractor must not undertake any element of the work without first having carried out the necessary risk assessments and prepared detailed method statements.

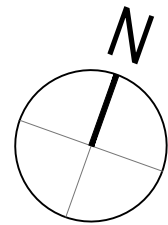

KEY PLAN

Scale 1:25@A1
0 0.5 1 1.5 2 2.5m

FOR PLANNING

Job: TH - Walled Garden Buildings

Title: Buildings 18 & 19 - Section AA P3

Type: Building 18 & 19

Status: FOR PLANNING

P3 Foundations amended according to SE design.
Glasshouse roof glazing amended to supplier design
P2 Casement & doors amended. Levels added
P1 Initial Release
no. revision.

15/06/26
14/03/26
dd/mm/yy
date.

drawn by JM
scale 1:25 @ A1
job number
3124

checked by -
size A1
drawing number
264

approved by -
date 15/06/26
revision
P3

BLDA ARCHITECTS

RIBA
Chartered Practice

211 Design Centre East
Chelsea Harbour
London, SW10 0XF

mail@blda.co.uk
www.blda.co.uk
t +44 (0) 20 7838 5555