


Rest of section continued
on drawing 230

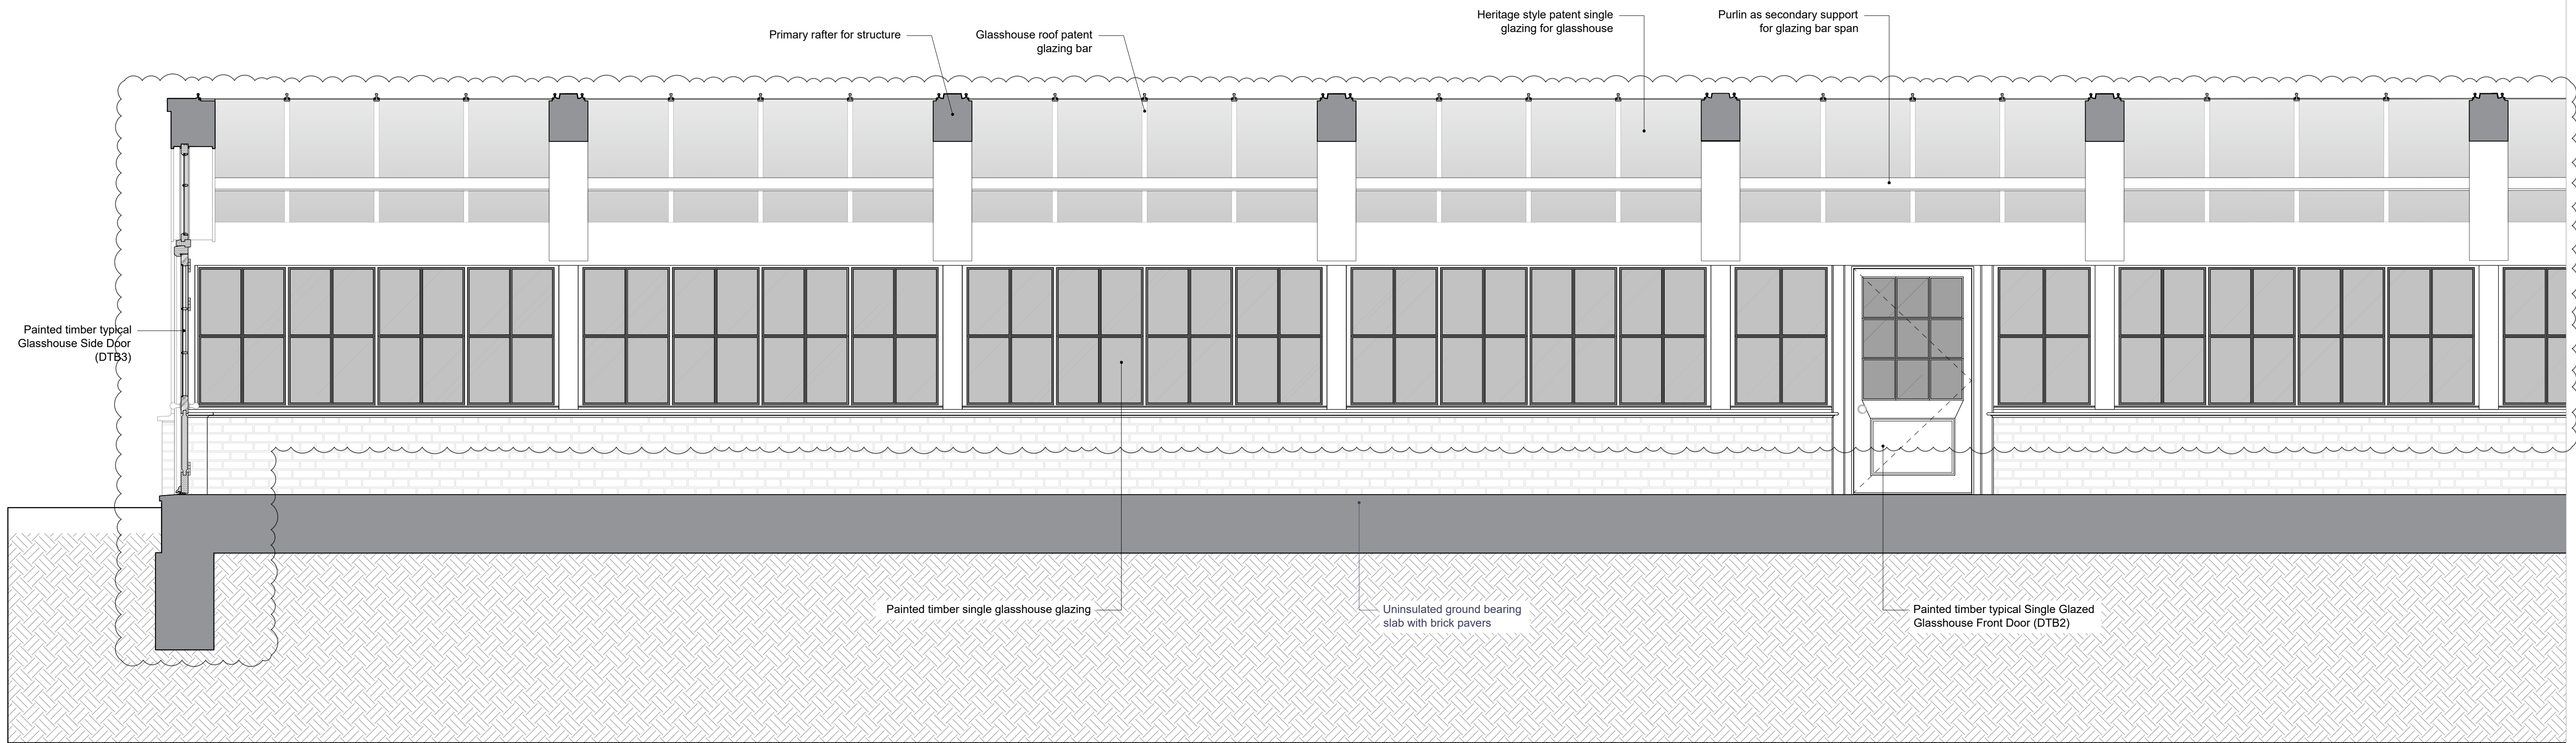

229


Buildings 14 & 17 - Proposed Section D-D (Part)

1:25_@_A1

No. Notes

- Dimensions to be verified on site. Only figured dimensions to be used and any discrepancies in dimensions are to be reported to the architect. No dimensions are to be scaled from printed drawings. Any areas indicated on this drawing are for guidance only. No responsibility is taken for their accuracy.
- There is a risk of injury or death in construction if the works are not properly planned and supervised. The contractor must not undertake any element of the work without first having carried out the necessary risk assessments and prepared detailed method statements.

All landscaping shown indicatively

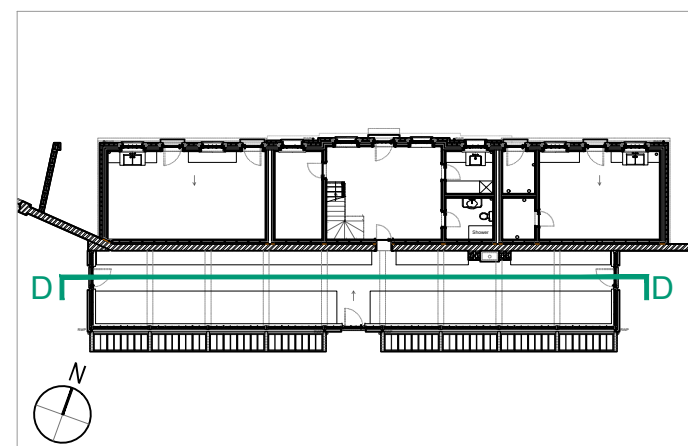

KEY PLAN

Scale 1:25@A1

0 0.5 1 1.5 2 2.5m

FOR PLANNING

Job: TH - Walled Garden Buildings

Title: Buildings 14 & 17 - Section DD P3

Type: Building 14 & 17

Status: FOR PLANNING

P3	Glasshouse rafters & roof structural system amended & foundations amended according to SE design	12/06/26	drawn by	JM	checked by	-	approved by	-
P2	Glasshouse doors and rafter system amended	26/03/26	scale	1:25 @ A1	size	A1	date	12/06/26
P1	Initial Release	dd/mm/yy	job number	3124	drawing number	229	revision	P3
no.	revision.	date.						

BLDA ARCHITECTS

RIBA 
Chartered Practice

211 Design Centre East
Chelsea Harbour
London, SW10 0XF

mail@blda.co.uk
www.blda.co.uk
t +44 (0) 20 7838 5555