



- No. Notes
1. Dimensions to be verified on site. Only figured dimensions are to be reported to the architect. No dimensions are to be scaled from printed drawings. Any areas indicated on this drawing are for guidance only. No responsibility is taken for their accuracy.
 2. There is a risk of injury or death in construction if the works are not properly planned and supervised. The contractor must not undertake any element of the work without first having carried out the necessary risk assessments and prepared detailed method statements.

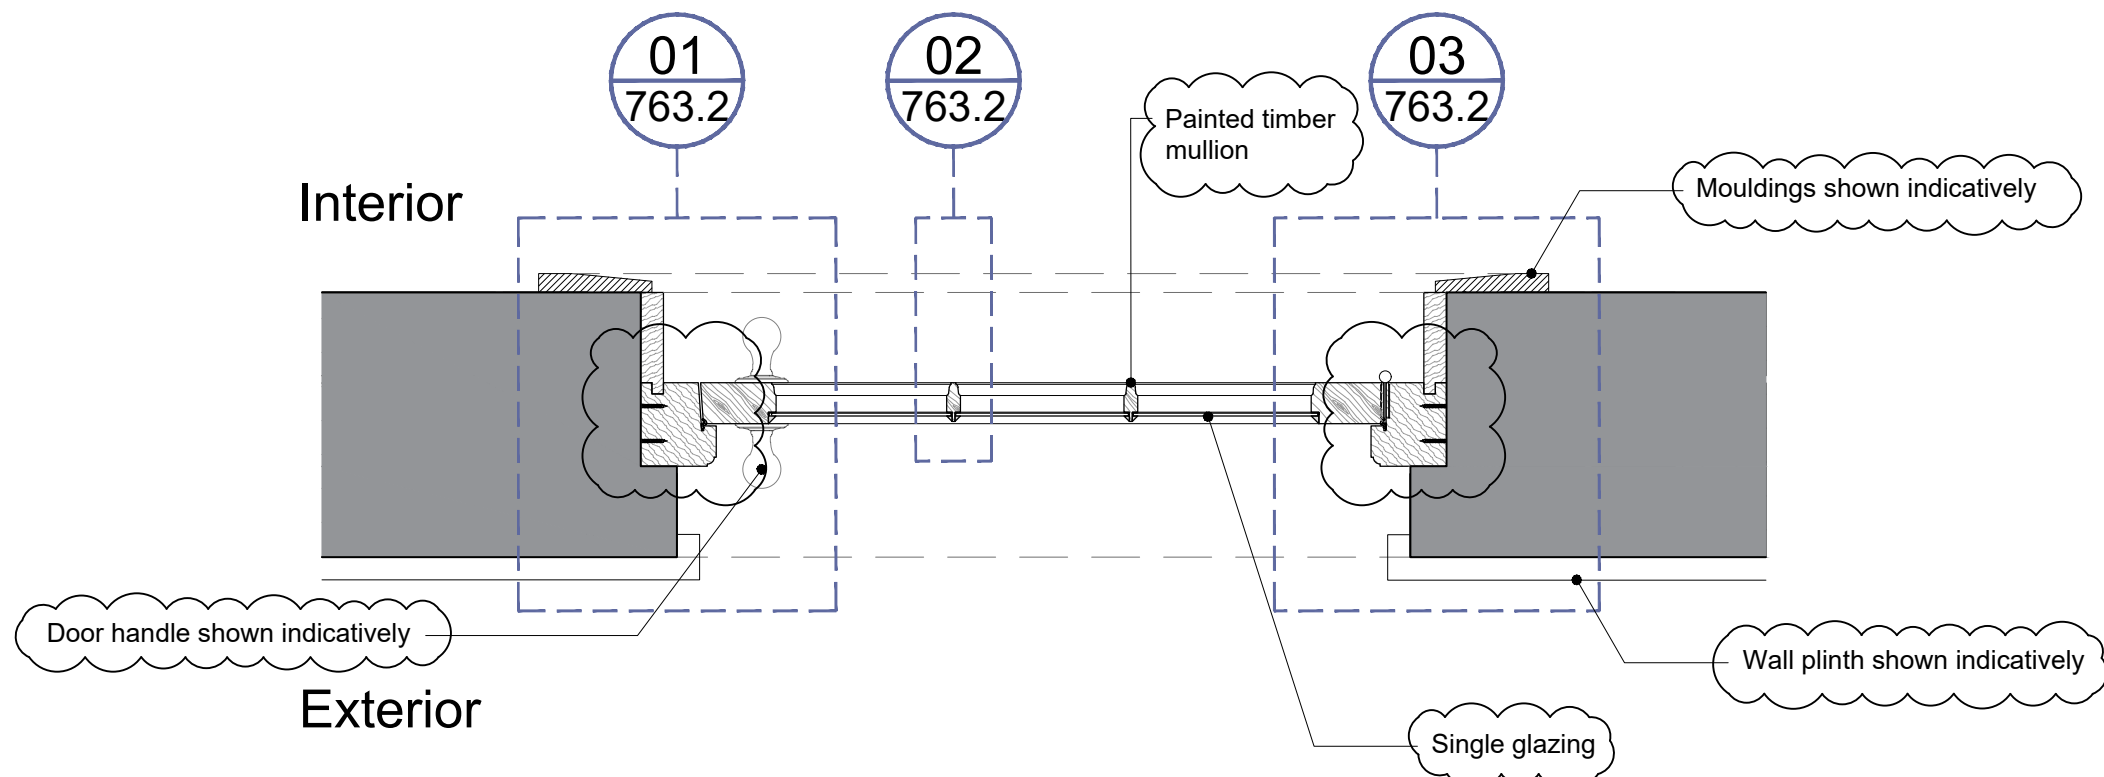

01 Door Type B9 - Typical Panelled Timber and Single Glazed Door Plan
763.1 SCALE 1:10 @ A1

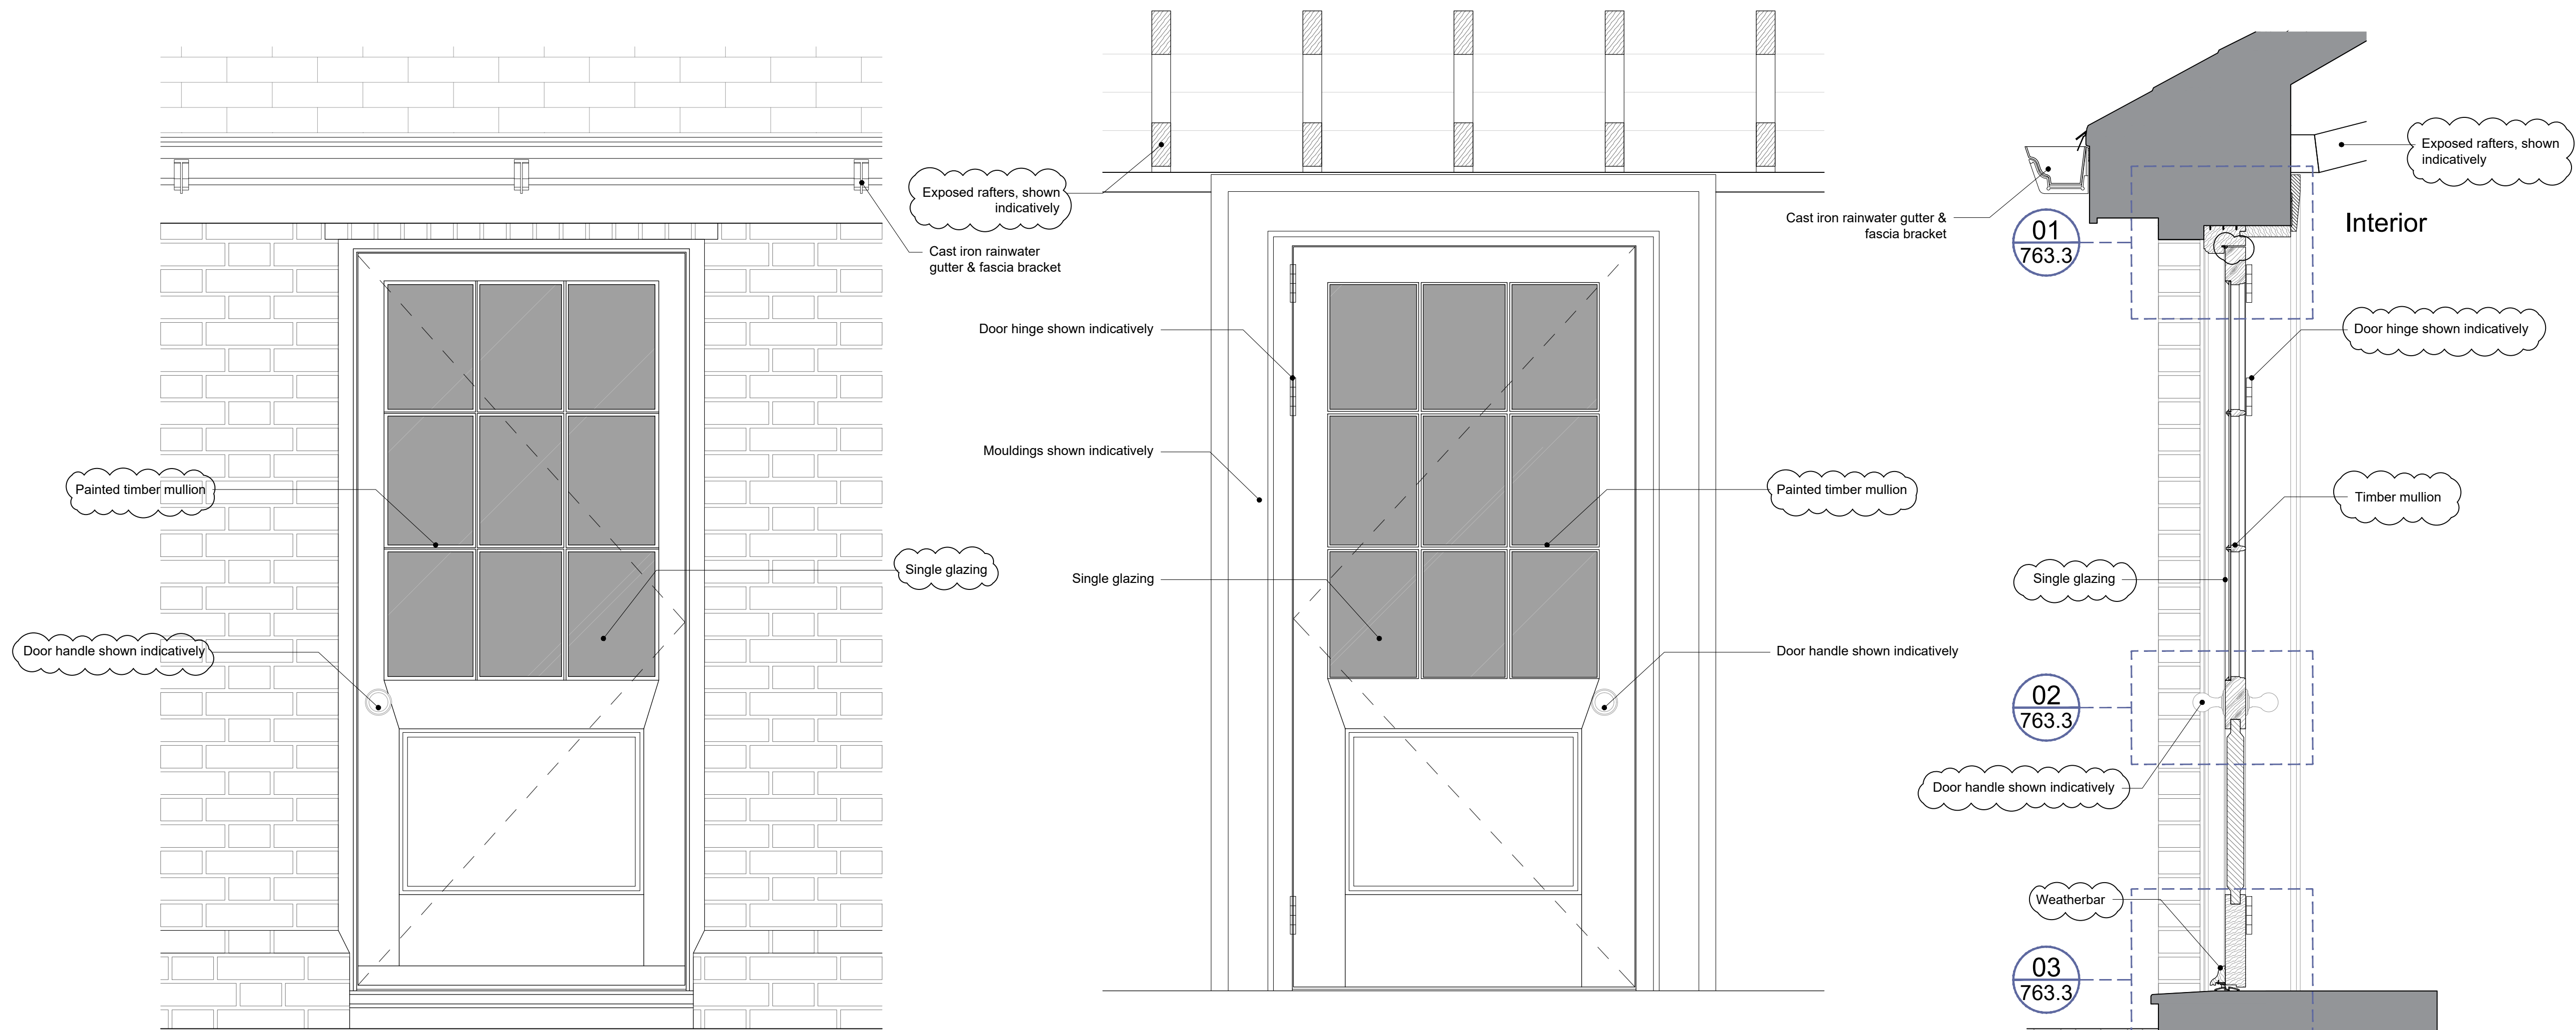

02 Door Type B9 - Typical Panelled Timber and Single Glazed Door External Elevation
763.1 SCALE 1:10 @ A1

03 Door Type B9 - Typical Panelled Timber and Single Glazed Door Internal Elevation
763.1 SCALE 1:10 @ A1

04 Door Type B9 - Typical Panelled Timber and Single Glazed Door Section
763.1 SCALE 1:10 @ A1

Scale 1:10@A1

0 0.1 0.2 0.4 0.6 0.8 1m

FOR PLANNING

P3 Annotations added & intumescent strip removed 10/08/26
P2 Glazing changed to single glazed through bars 16/03/26
P1 Initial Release 22/01/26

no. revision. date.



211 Design Centre East
Chelsea Harbour
London, SW10 0XF
1 +44 (0) 20 7838 5555
f +44 (0) 20 7838 5556

Job: TH - Walled Garden Buildings
Title: Typical Door Details - DTB9 P3
Door Type - B9
Sheet 1 of 3

Type: Typical Door Details
Status: FOR PLANNING
drawn by JM checked by DY approved by DY
scale 1:10 @ A1 size A1 date 10/08/26
job number 3124 drawing number 763.1 revision P3