


Rest of section continued
on drawing 266

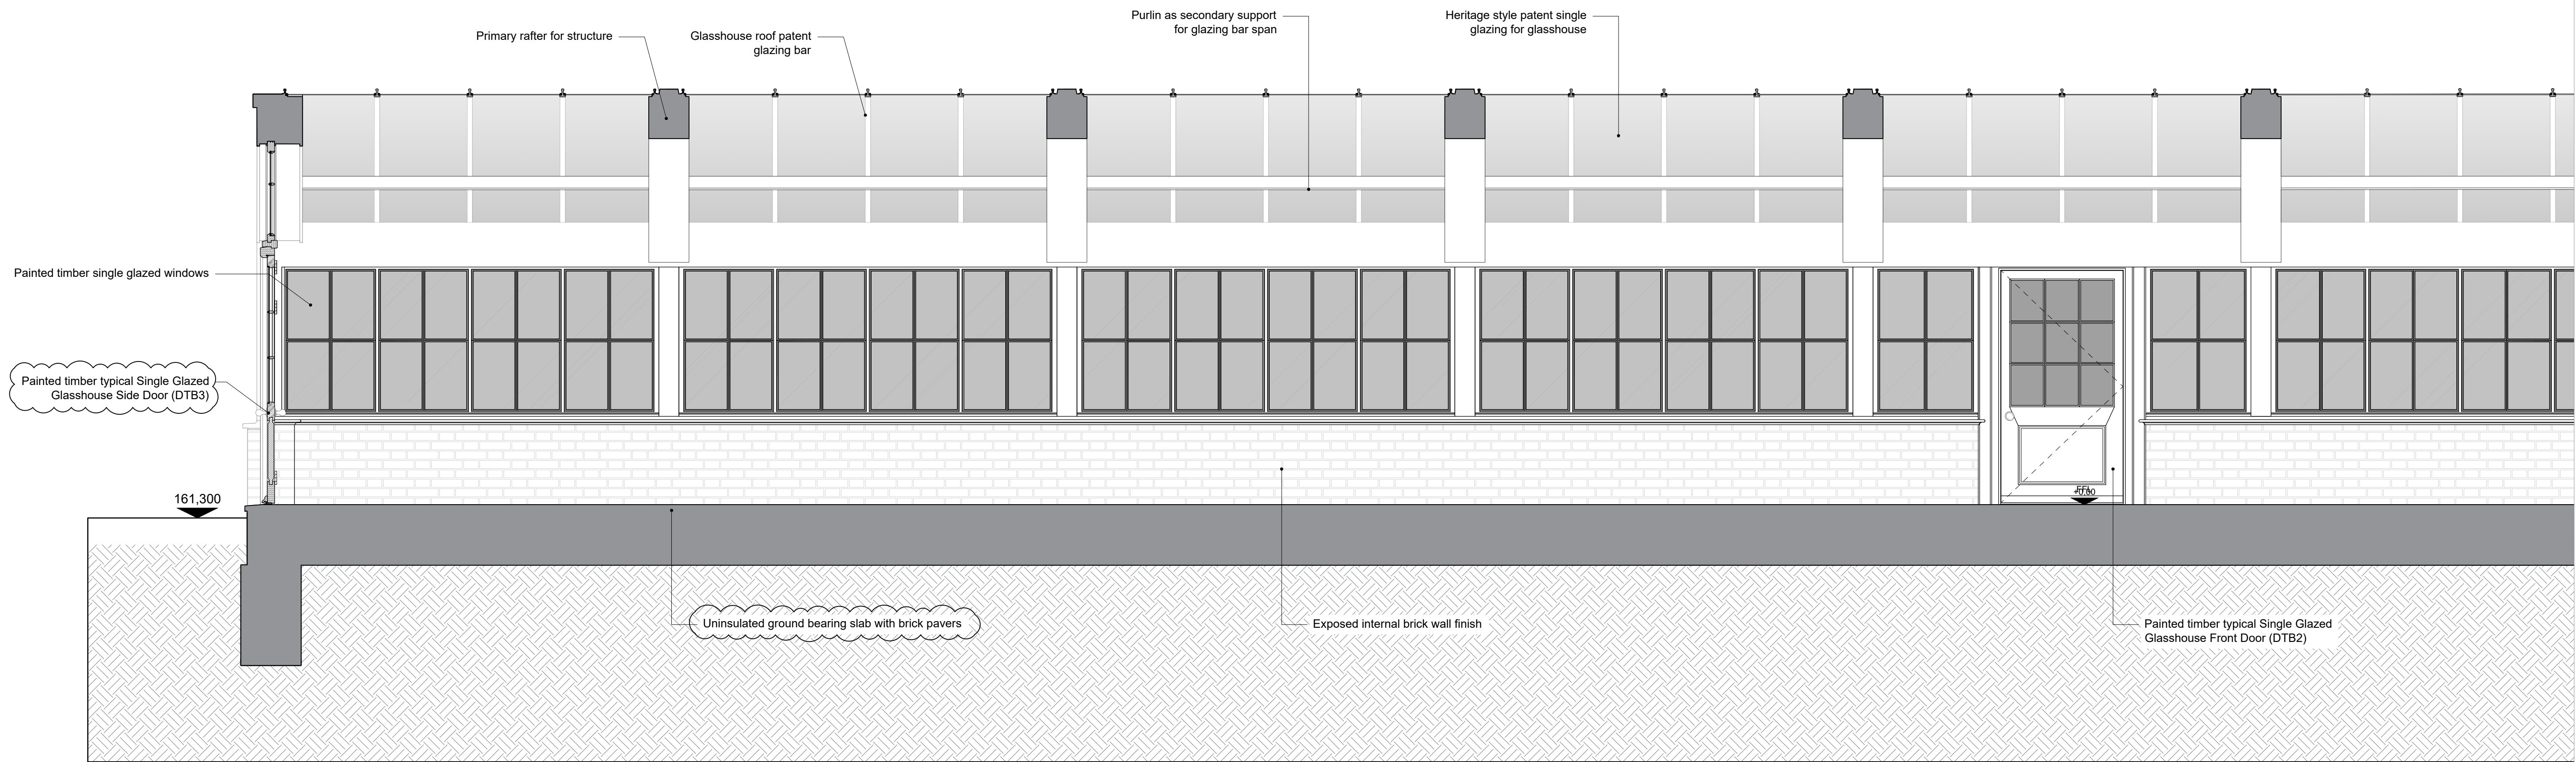



265

Buildings 18 & 19 - Proposed Section B-B

1:25 @_A1

No. Notes

1. Dimensions to be verified on site. Only figured dimensions to be used and any discrepancies in dimensions are to be reported to the architect. No dimensions are to be scaled from printed drawings. Any areas indicated on this drawing are for guidance only. No responsibility is taken for their accuracy.
2. There is a risk of injury or death in construction if the works are not properly planned and supervised. The contractor must not undertake any element of the work without first having carried out the necessary risk assessments and prepared detailed method statements.

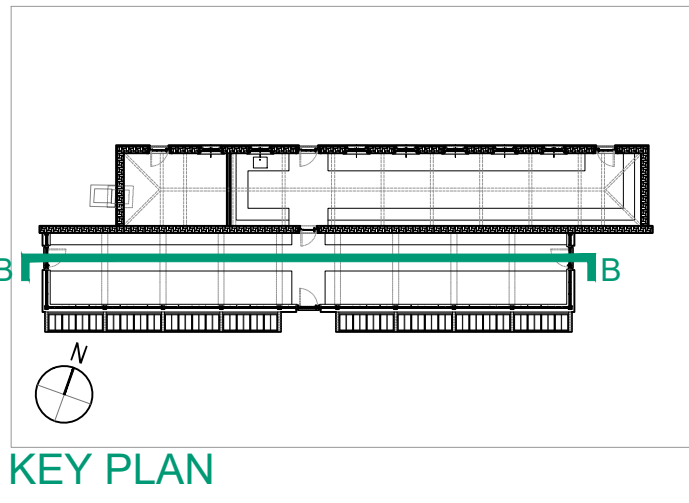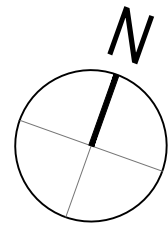

KEY PLAN

Scale 1:25@A1
0 0.5 1 1.5 2 2.5m

FOR PLANNING

P4 Annotations amended
P3 Glasshouse roof glazing & structure amended.
Foundations amended according to SE
P2 Glasshouse doors amended. Levels added
P1 Initial Release
no. revision.

10/08/26
15/06/26
14/03/26
dd/mm/yy
date.

Job: TH - Walled Garden Buildings
Title: Buildings 18 & 19 - Section BB P4

Type: Buildings 18 & 19
Status: FOR PLANNING

drawn by	checked by	approved by
JM	MB	MB
scale 1:25 @ A1	size A1	date 10/08/26
job number	drawing number	revision
3124	265	P4

BLDA ARCHITECTS

RIBA
Chartered Practice

211 Design Centre East
Chelsea Harbour
London, SW10 0XF

mail@blda.co.uk
www.blda.co.uk
t +44 (0) 20 7838 5555