





Rest of section continued
on drawing 265

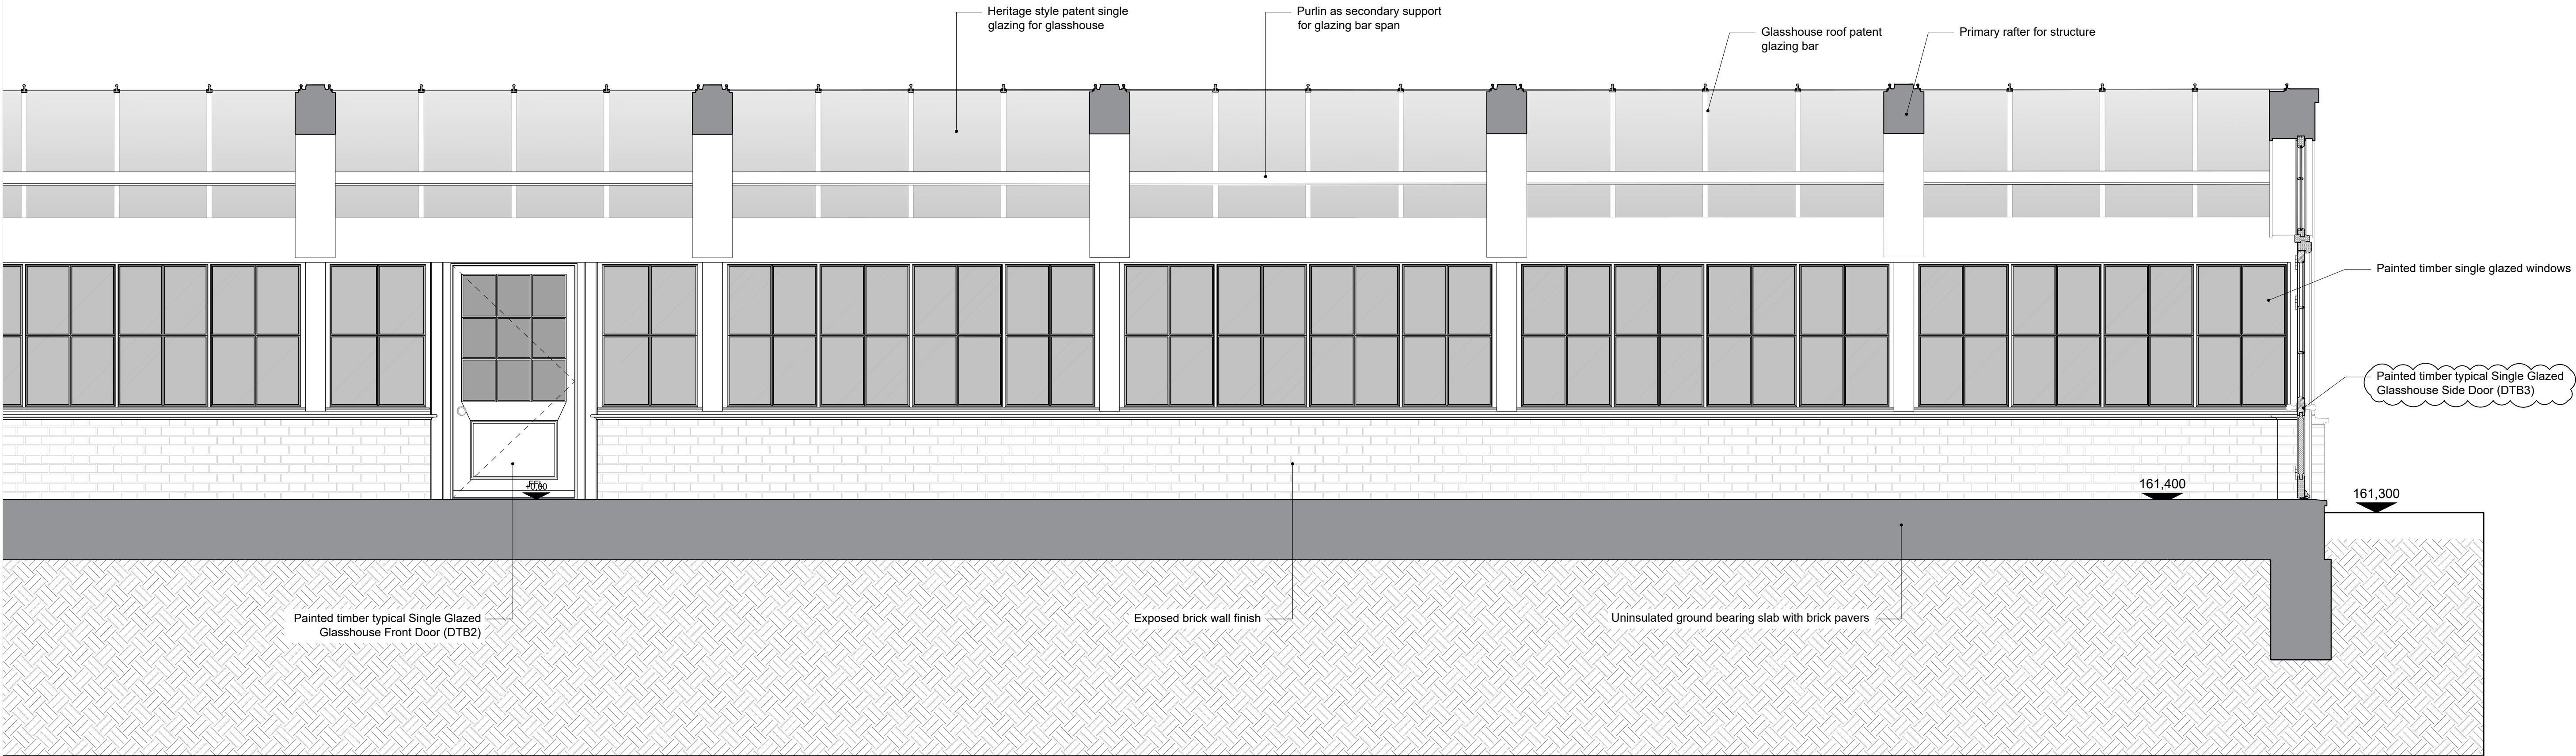

266 Buildings 18 & 19 - Proposed Section B-B
1:25_@_A1

No. Notes

1. Dimensions to be verified on site. Only figured dimensions to be used and any discrepancies in dimensions are to be reported to the architect. No dimensions are to be scaled from printed drawings. Any areas indicated on this drawing are for guidance only. No responsibility is taken for their accuracy.
2. There is a risk of injury or death in construction if the works are not properly planned and supervised. The contractor must not undertake any element of the work without first having carried out the necessary risk assessments and prepared detailed method statements.

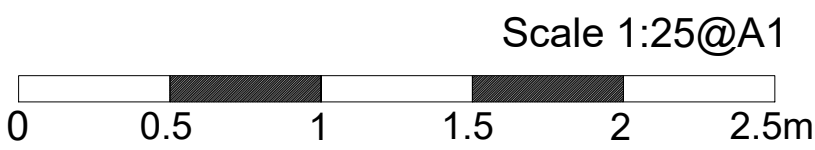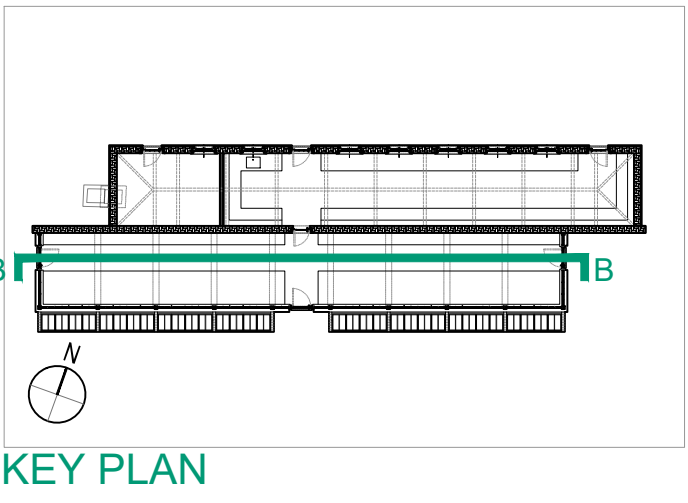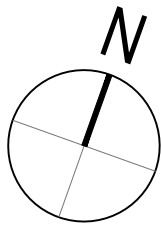

FOR PLANNING

Job: TH - Walled Garden Buildings

Title: Buildings 18 & 19 - Section BB P4

Type: Buildings 18 & 19

Status: FOR PLANNING

drawn by	JM	checked by	MB	approved by	MB
scale	1:25 @ A1	size	A1	date	10/08/26
job number	3124	drawing number	266	revision	P4
date	10/08/26				

P4	Annotations amended
P3	Glasshouse roof glazing & structure amended. Foundations amended according to SE
P2	Doors amended and levels added
P1	Initial Release
no.	revision.

BLDA ARCHITECTS

RIBA
Chartered Practice

211 Design Centre East
Chelsea Harbour
London, SW10 0XF

mail@blda.co.uk
www.blda.co.uk
t +44 (0) 20 7838 5555