
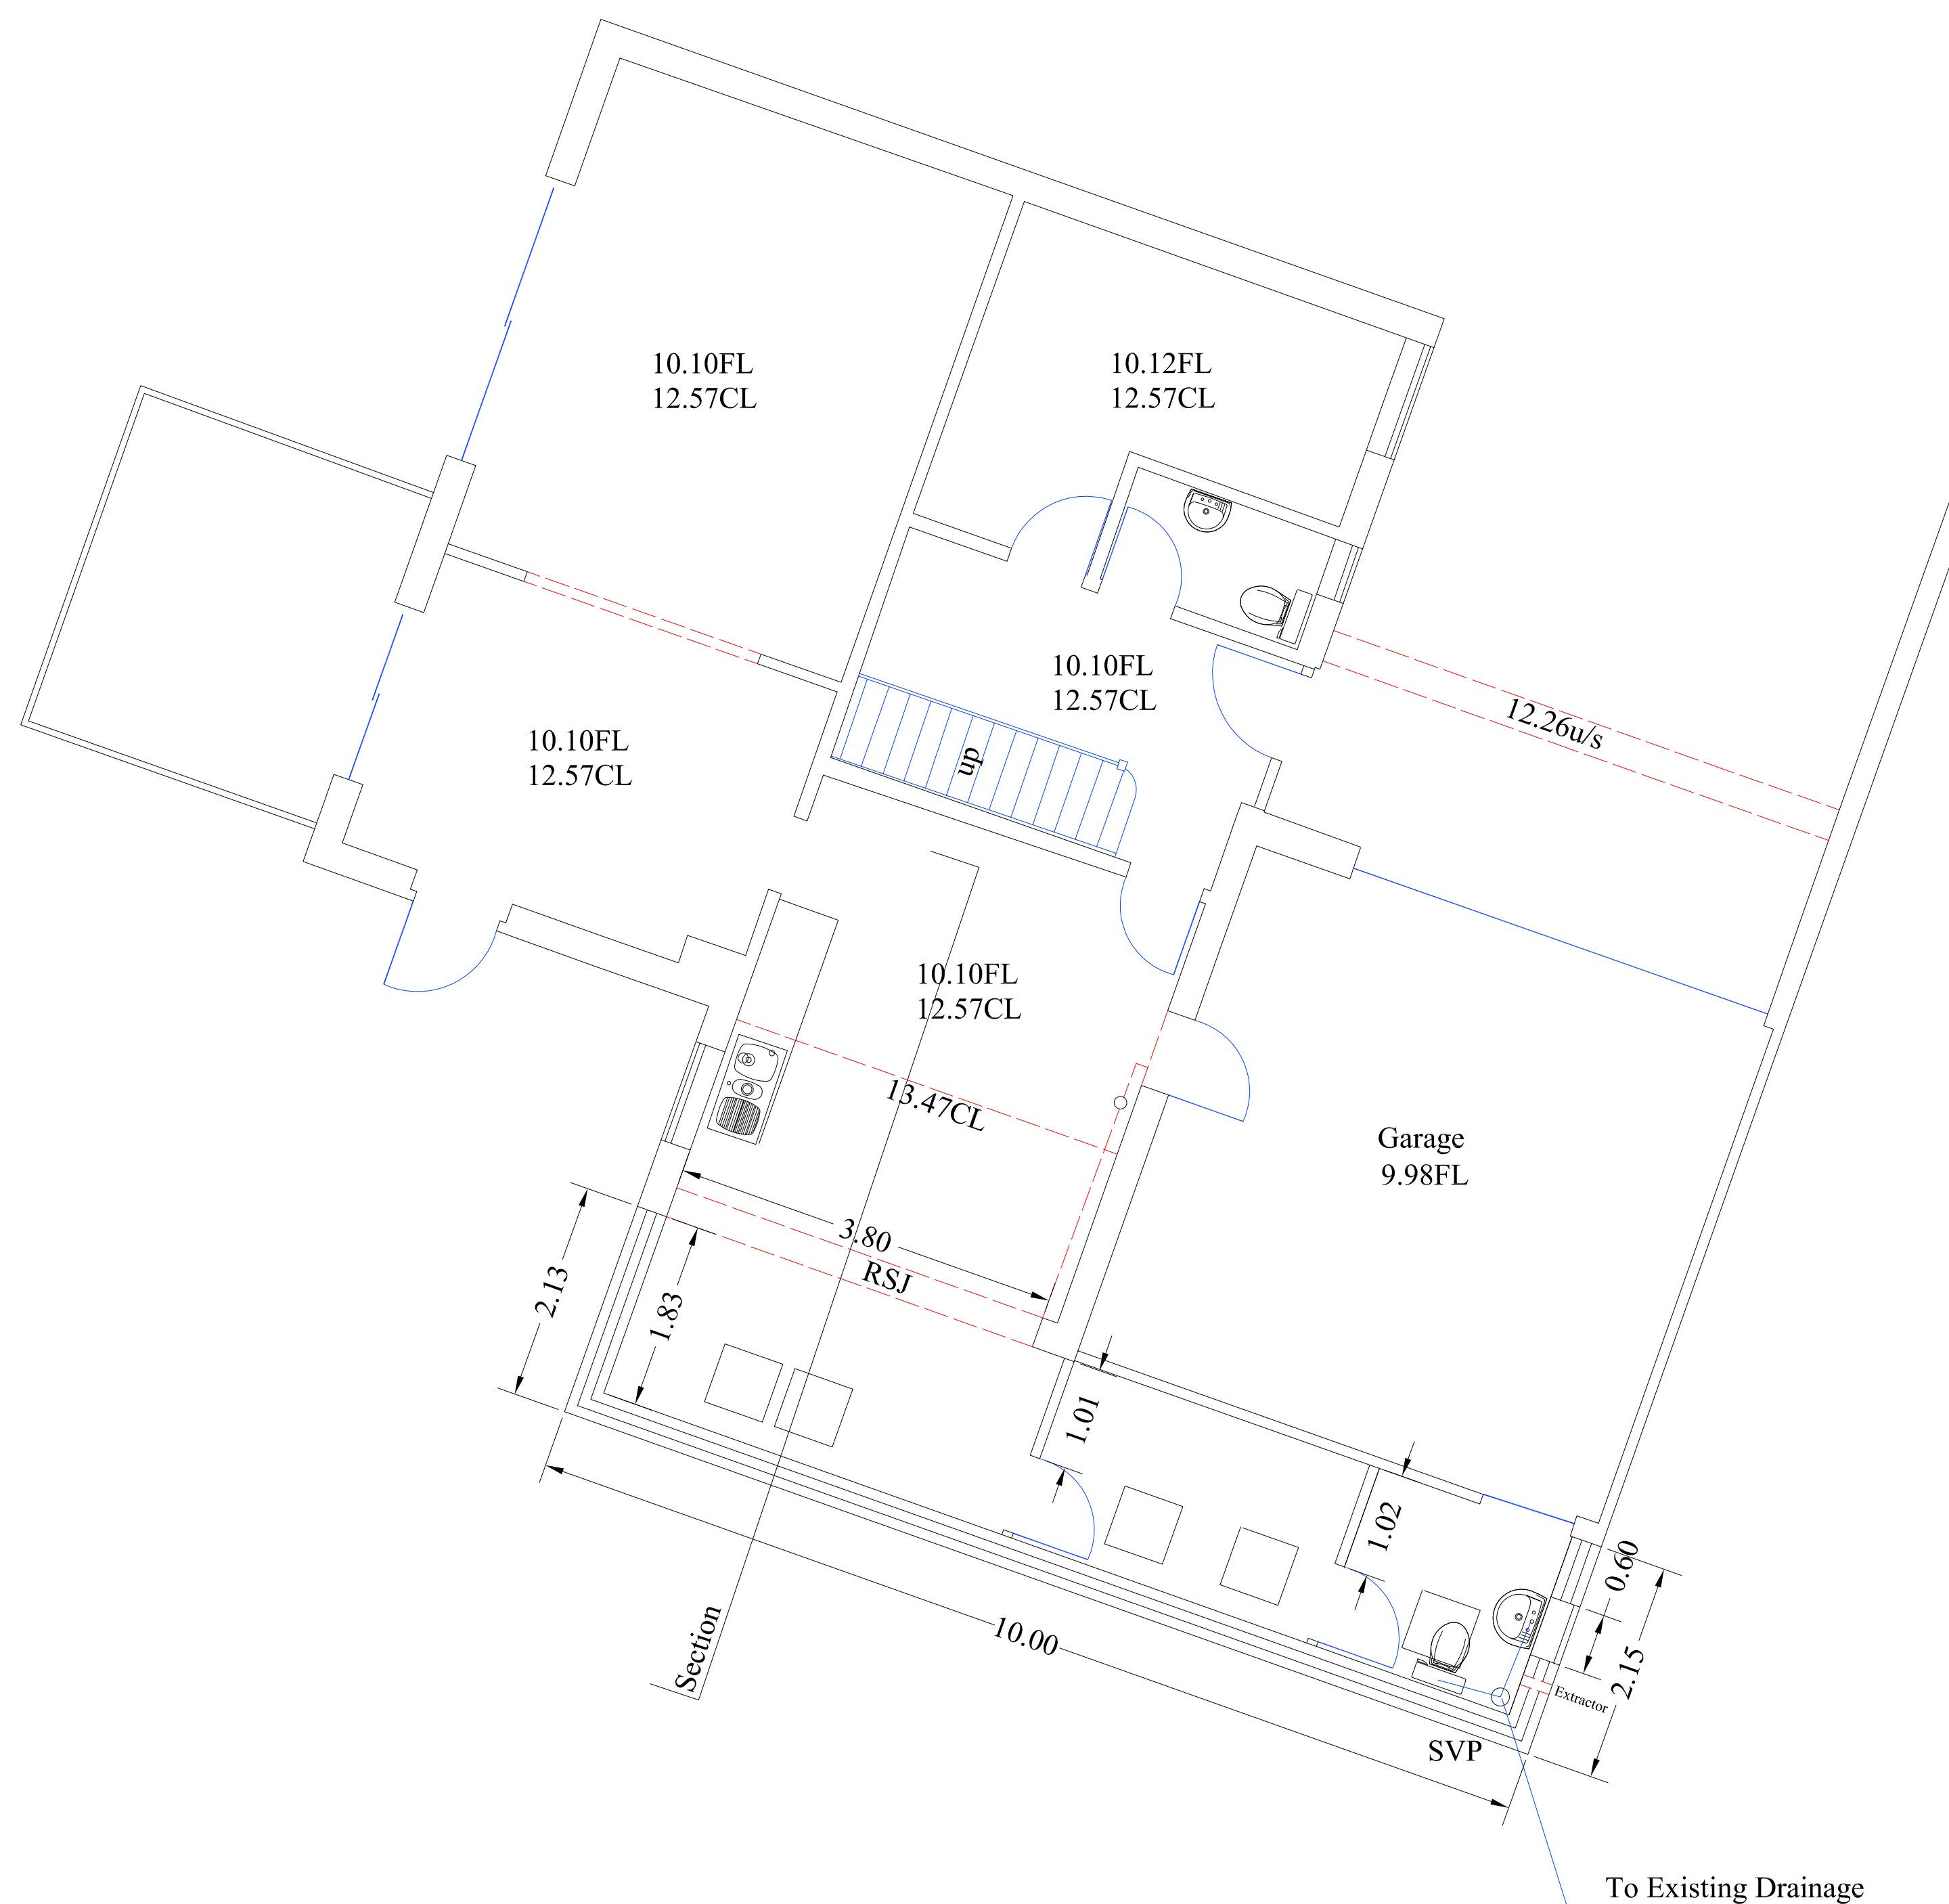


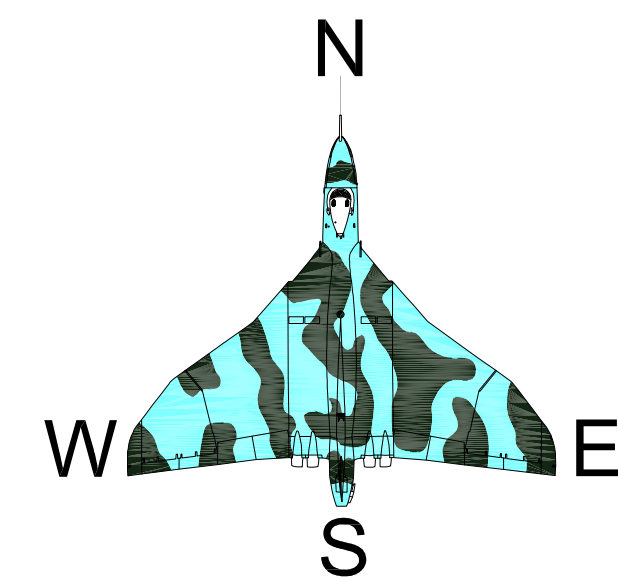

Scale 1 : 50

32 Years
BDS
Celebrating 31 Years 1993-2025

Building Design Surveys

(Building Design Surveys Ltd) www.bdscale.com
Building Plans Drawn For Planning & Building Regulation Approval
NEW-BUILD , EXTENSIONS , REFURBISHMENT

C.A.D Design/Drafting	Architectural Services
Conveyance Plans	Building Surveys
Planning Consultants	Large format Printing & Scanning
3d Visualisation Plans	Photo Montage
Land & Building Surveying	3d Laser Scanning

The Studio - Milestone Cottage - 61 London Road - Calne
Wiltshire, SN11 0AA. Tel/Fax (01249) 816026
Email bds@pobox.com Mobile

Project Name:
9 Downsmead
Baydon SN8 2LQ

Drawing Title:
Ground Floor & Drainage
Regulations

Client:
Mr & Mrs Buckingham

Date: May 2026	Scale: 1:50@ A1
-------------------	--------------------

Drawn P.J-S	Checked	Dwg No BDS-05-26-02	Rev
----------------	---------	------------------------	-----

Notes:
Survey Grid based on OS
Levels based on OSGM-15
© copyright to this drawing remains with BDS Ltd

