


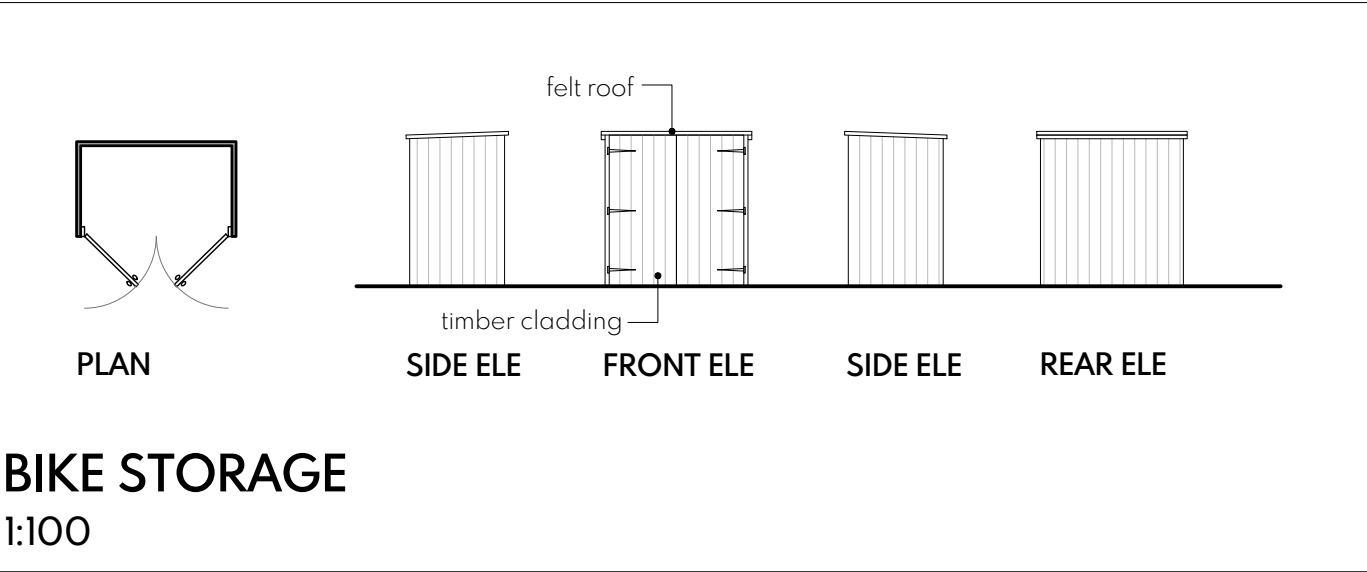


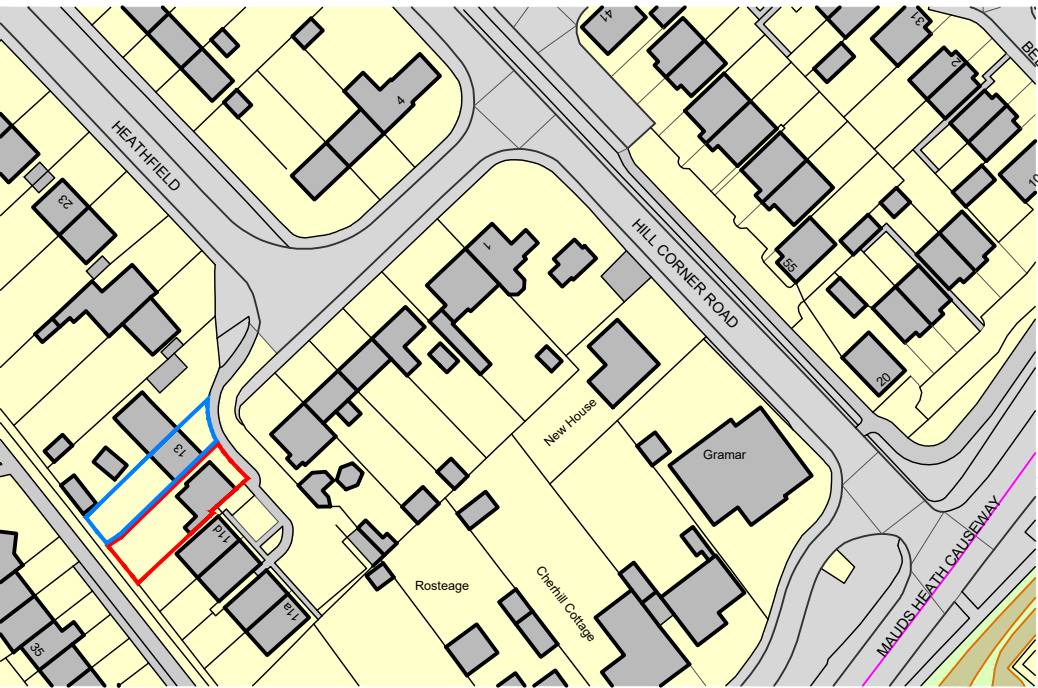

This drawing represents a design intent and concept only. The document and all associated documents are prepared for a specific site and event, and incorporate calculations and measurements available from the client at the time of drafting. The recipient agrees to protect the contents from distribution and dissemination except as required for the specific event noted, without the written permission of the designer. The contents of this document are not to be reproduced or copied in whole or part without the written permission of BL design studio Ltd. Use of this design is granted to the client for the specified and named event only. Contractors, Sub Contractors and Suppliers are to check all relevant dimensions and levels of site and buildings before commencing any shop drawings or building work.

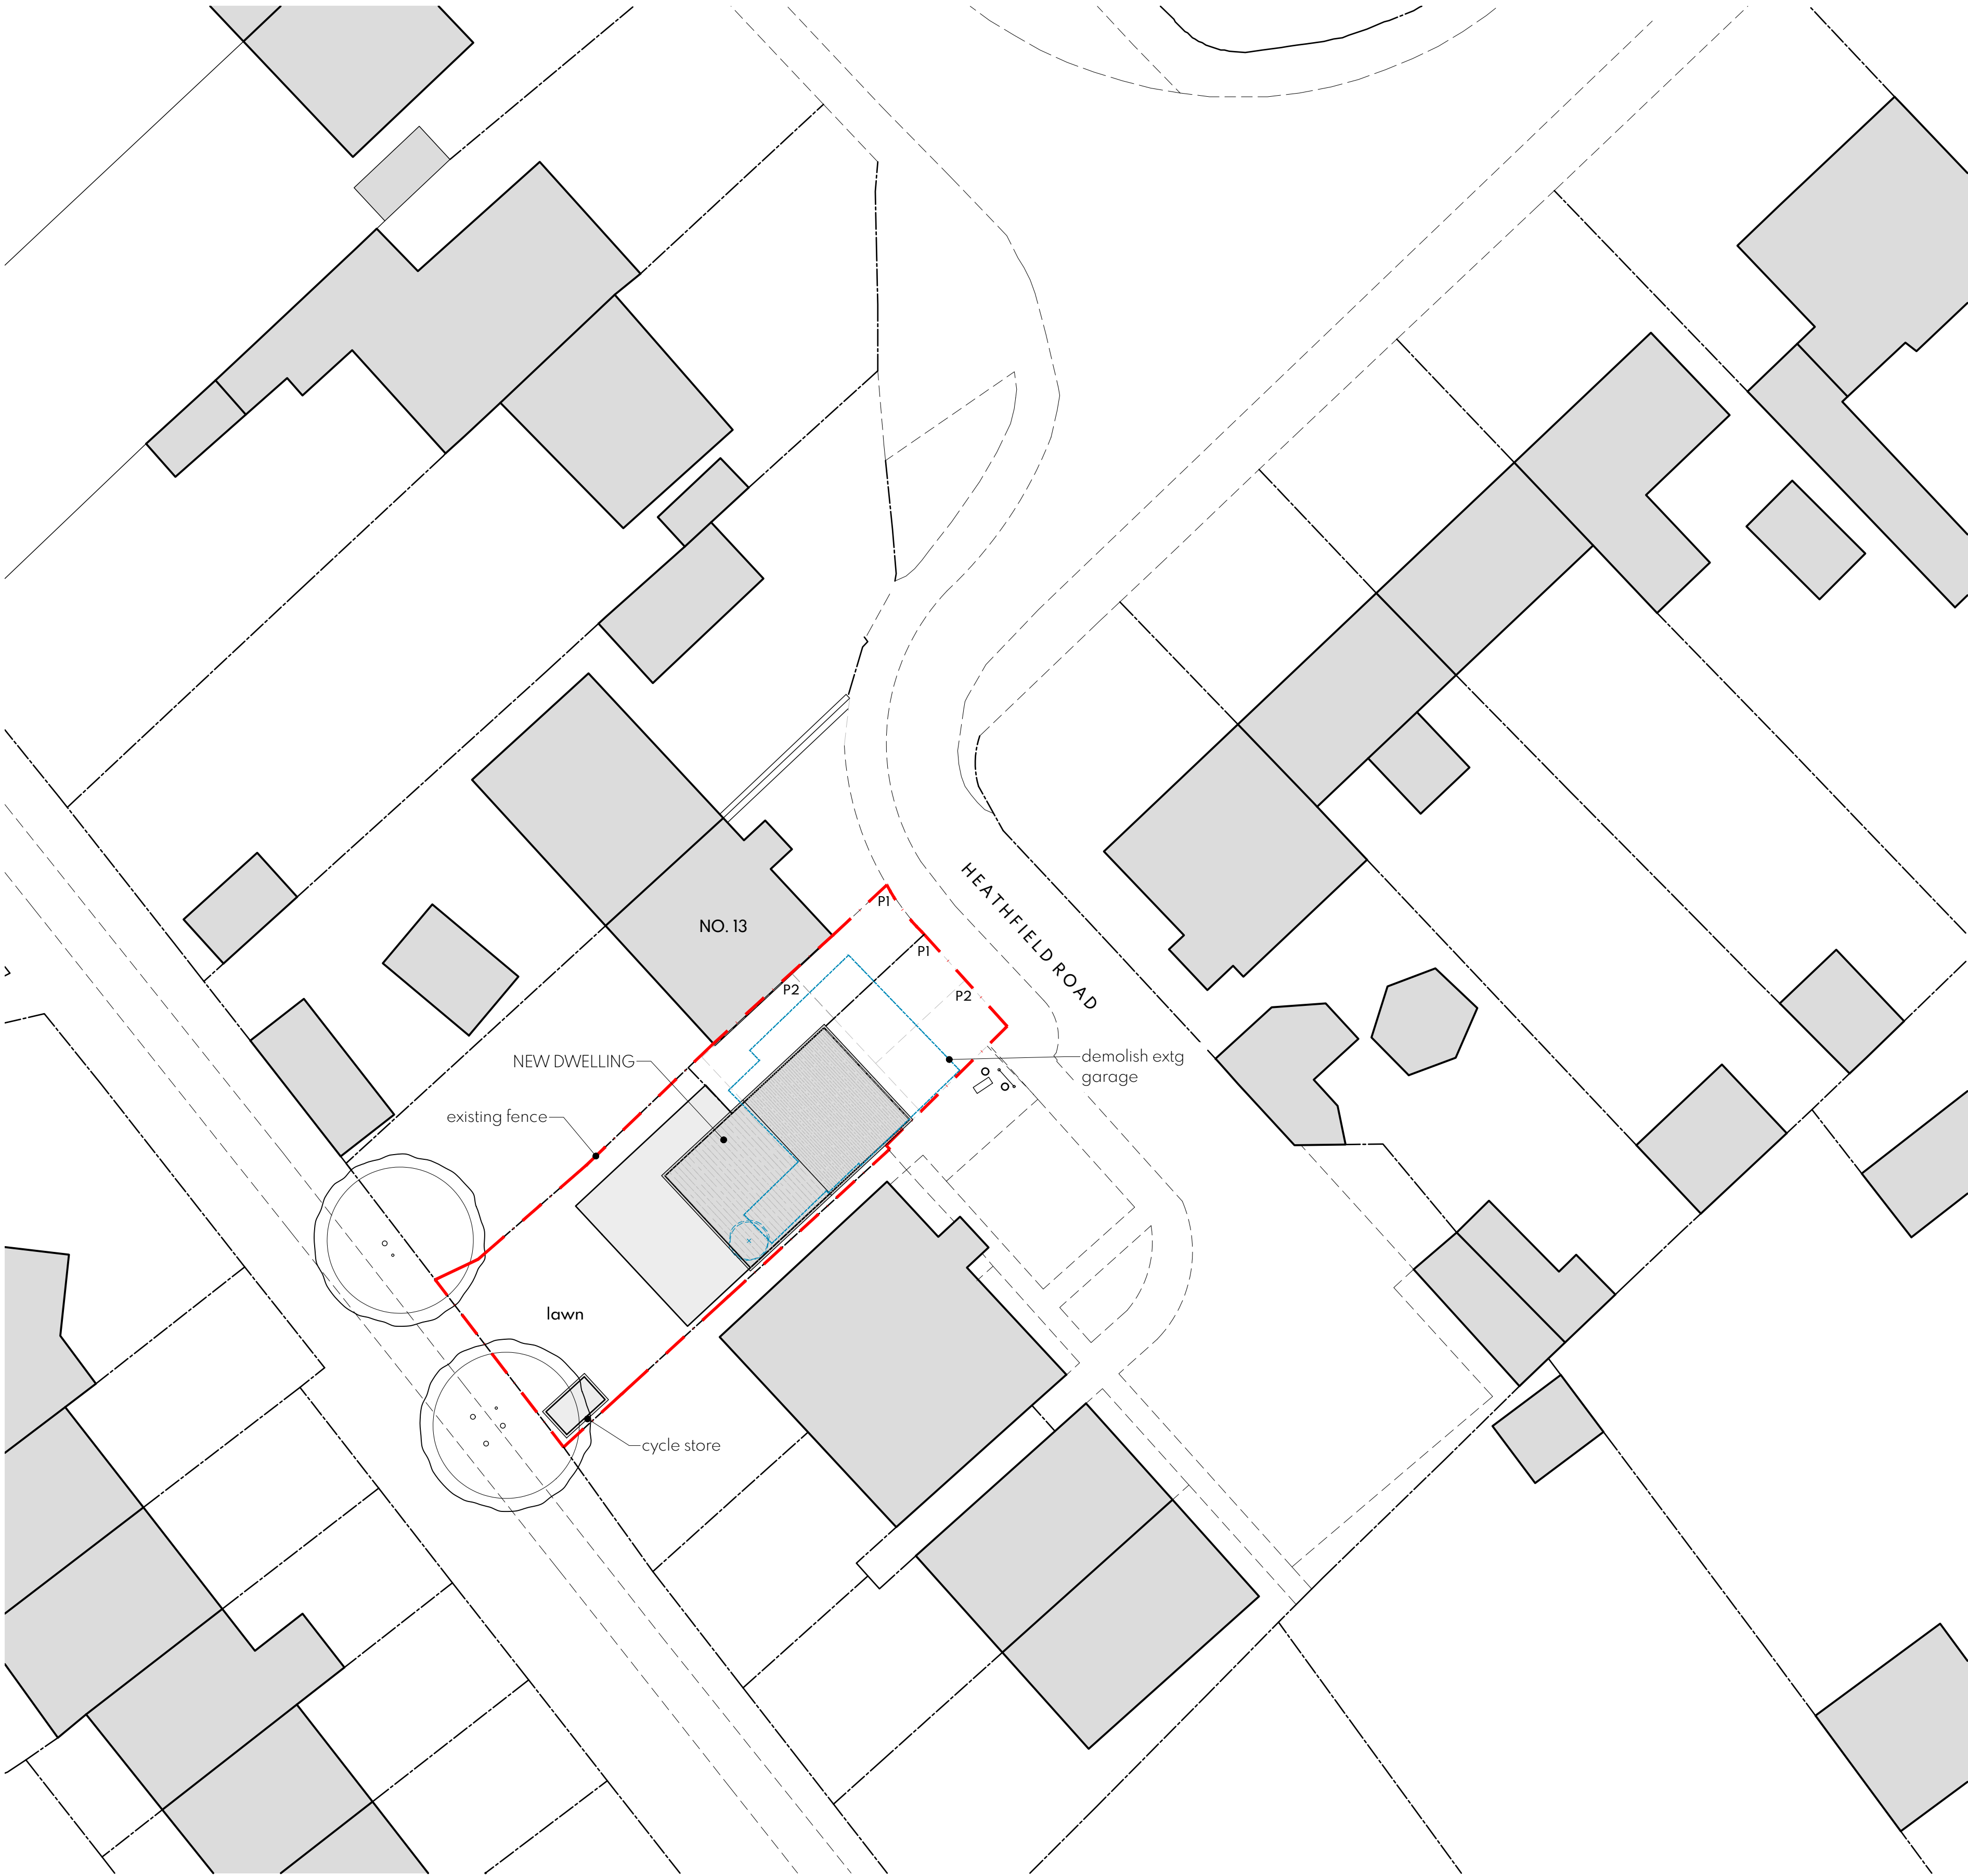

Client	Mr K Orankan	Creator	BL
Drawing	Proposed Site & Location Plan	Date	August 2026
Project	Land adjacent to 13 Heathfield, Chippenham	Project Design	Planning - PiP
		Scale	various @ A1
		Drawing Number	25.011-01

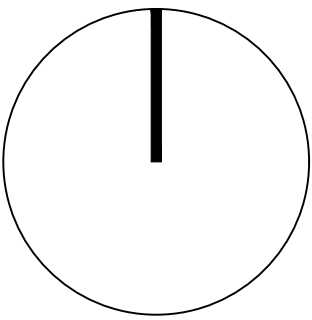