



EXTERNAL FINISH - SCOPE OF WORKS

- Remove all External Signage and Branding including any 'Projecting Signs' and 'Branch Name plates'.
- Remove 2 No. Internal ATM/IDM and Deferred Checking. Apertures to be secured and made good.
- Ground floor doors and windows are obscured with Dusted Crystal vinyl (applied internally)
- All 'Closure Posters' to be removed from Branch on the final day of decommissioning
- All external repairs to be filled with a suitable filler, finished as part of removals. Replacement work should be visually and physically compatible with the existing.


FF&E COMPONENT

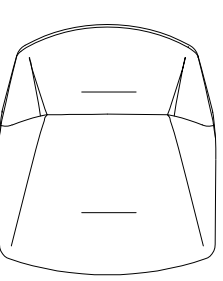


Existing furniture component Retained in current location

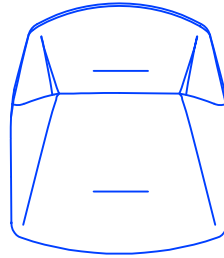


Existing furniture removed and return to LBG wastematch

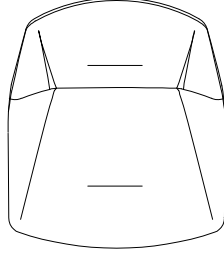

New furniture component

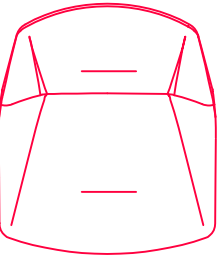


Existing furniture component Removed

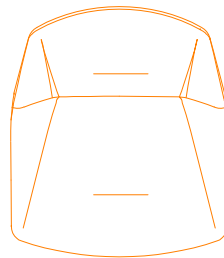

Existing furniture component Relocated to new location


SCALE

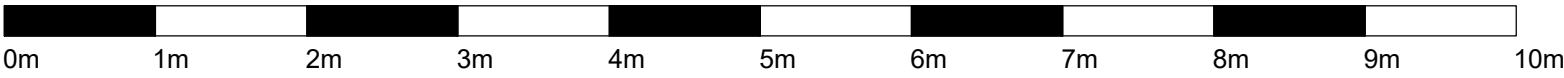

PARTITION KEY



Existing Structure

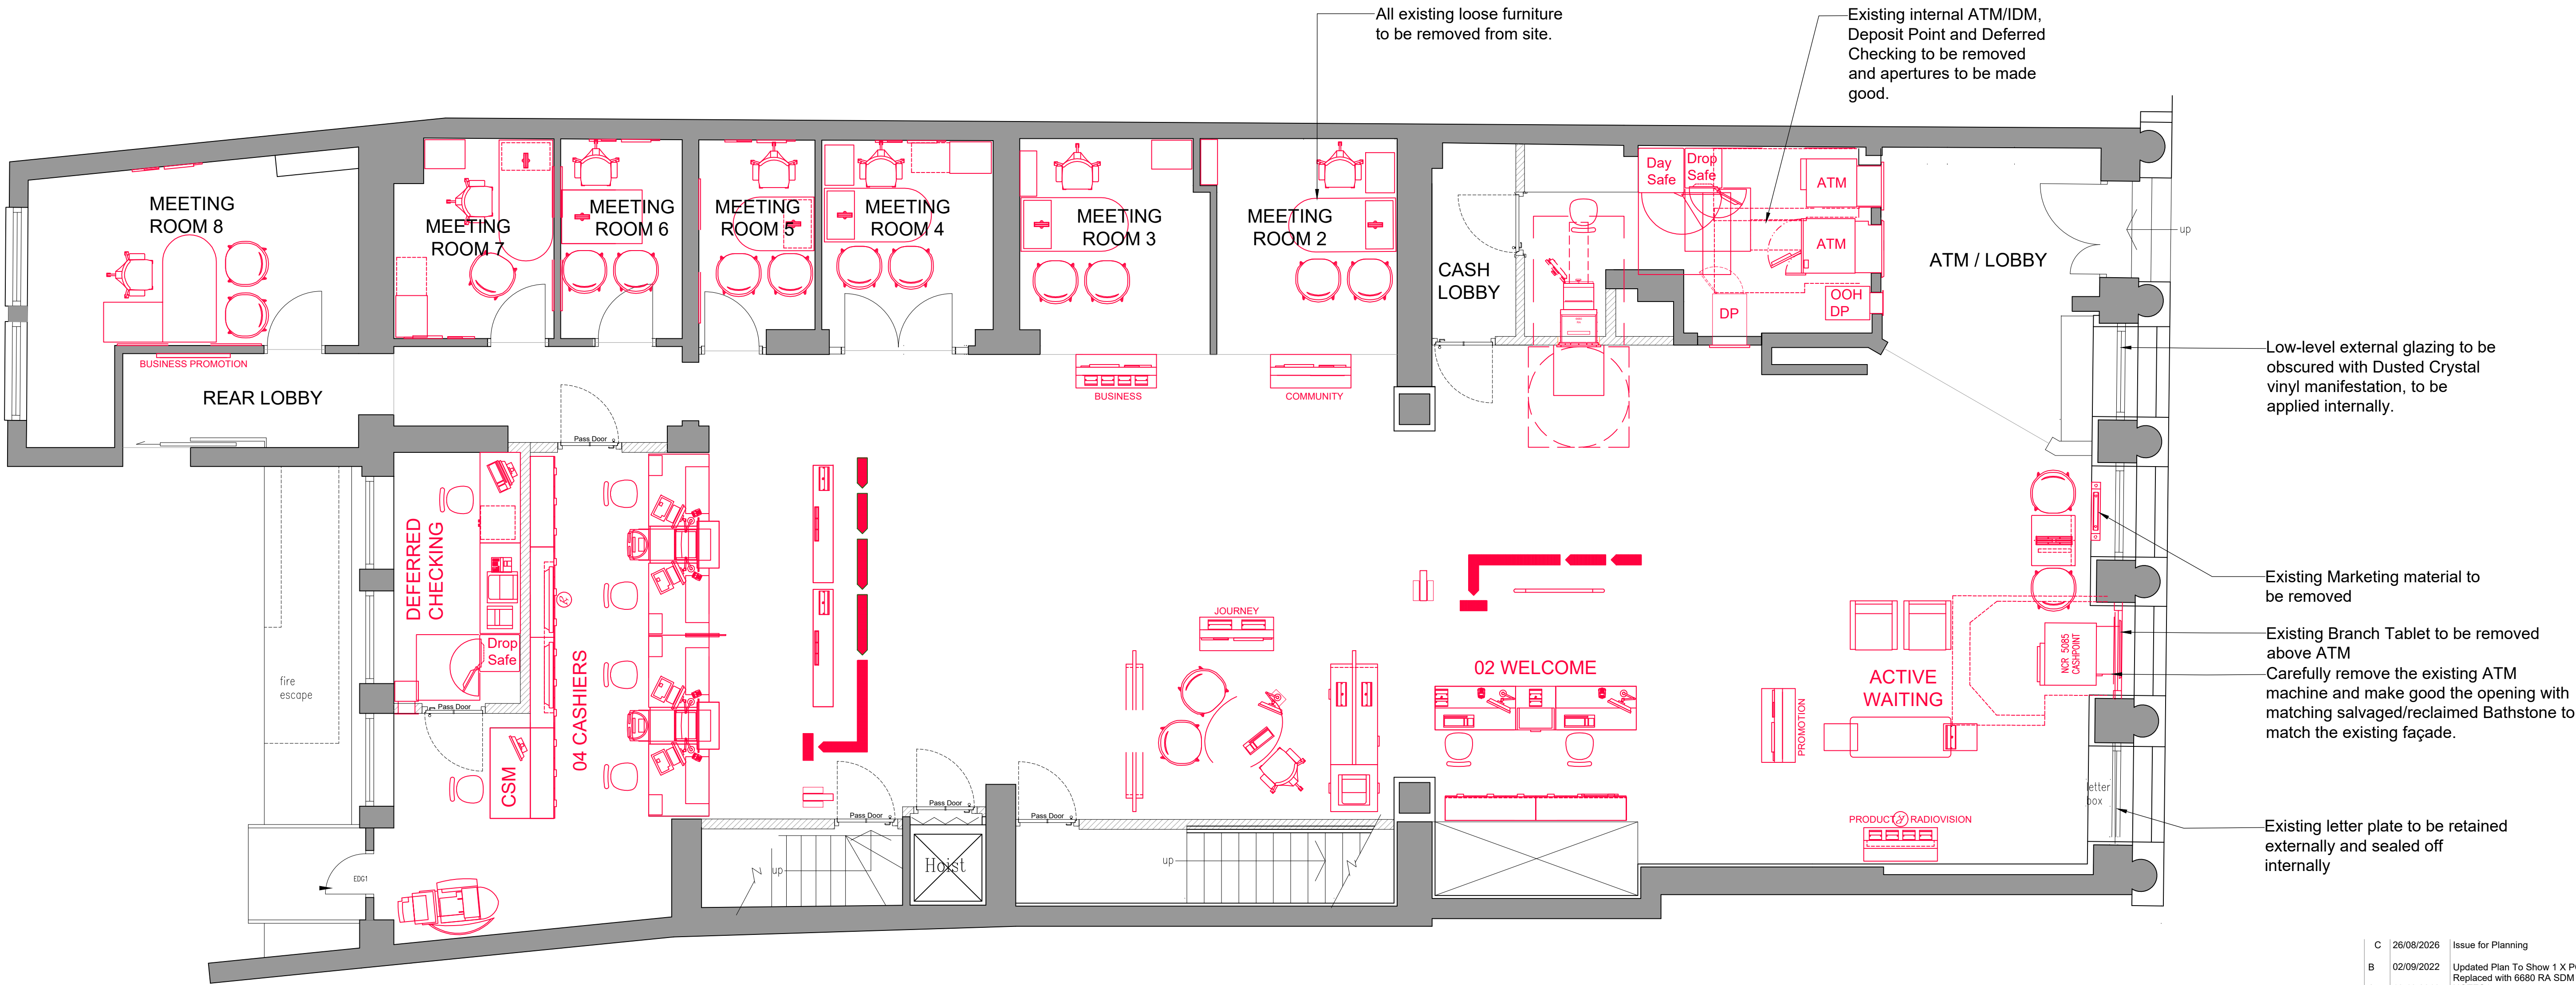

SCALE



GROUND FLOOR EXISTING

C	26/08/2026	Issue for Planning	KW
B	02/09/2022	Updated Plan To Show 1 X PC3000 RA	EDE
A	10.10.2010	Replaced with 6680 RA SDM	TH
REV		DATE	INITIALS

LLOYDS BANKING GROUP	
ALL DIMENSIONS TO BE VERIFIED PRIOR TO COMMENCING WORK. DRAWING TO BE READ IN CONJUNCTION WITH PROJECT SPECIFICATIONS.	
THIS DRAWING IS THE PROPERTY OF LLOYDS BANKING GROUP AND COPYRIGHT IS RESERVED BY THEM. THE DRAWING IS ISSUED ON CONDITION THAT IT IS NOT COPIED OR DISCLOSED BY OR TO ANY UNAUTHORISED PERSONS WITHOUT PRIOR CONSENT IN WRITING TO LLOYDS BANKING GROUP - GROUP PROPERTY. ALL MODIFIED DRAWINGS SHOULD BE RETURNED TO LLOYDS BANKING GROUP.	
GROUP PROPERTY	
BRISTOL - PO Box 112, Canons House, Canons Way, BRISTOL, BS99 7LB EDINBURGH - Sighthill South, 12 Bankhead Crossway South, EDINBURGH, EH11 4EN HALIFAX - Trinity Road, HALIFAX, West Yorkshire, HX1 2RG	
PROJECT ADDRESS	SCALE
Brand - Lloyds TSB	A1 - 1:50
Devizes Market Place	A3 - 1:100
38 Market Place	DATE
DEVIZES SN10 1JD	
DRAWING DESCRIPTION	DRAWN BY
Ground Floor	
Existing Plan	
DRAWING NUMBER	REVISION
50364700-HLN-XX-00-M2-AREX-0100	C