


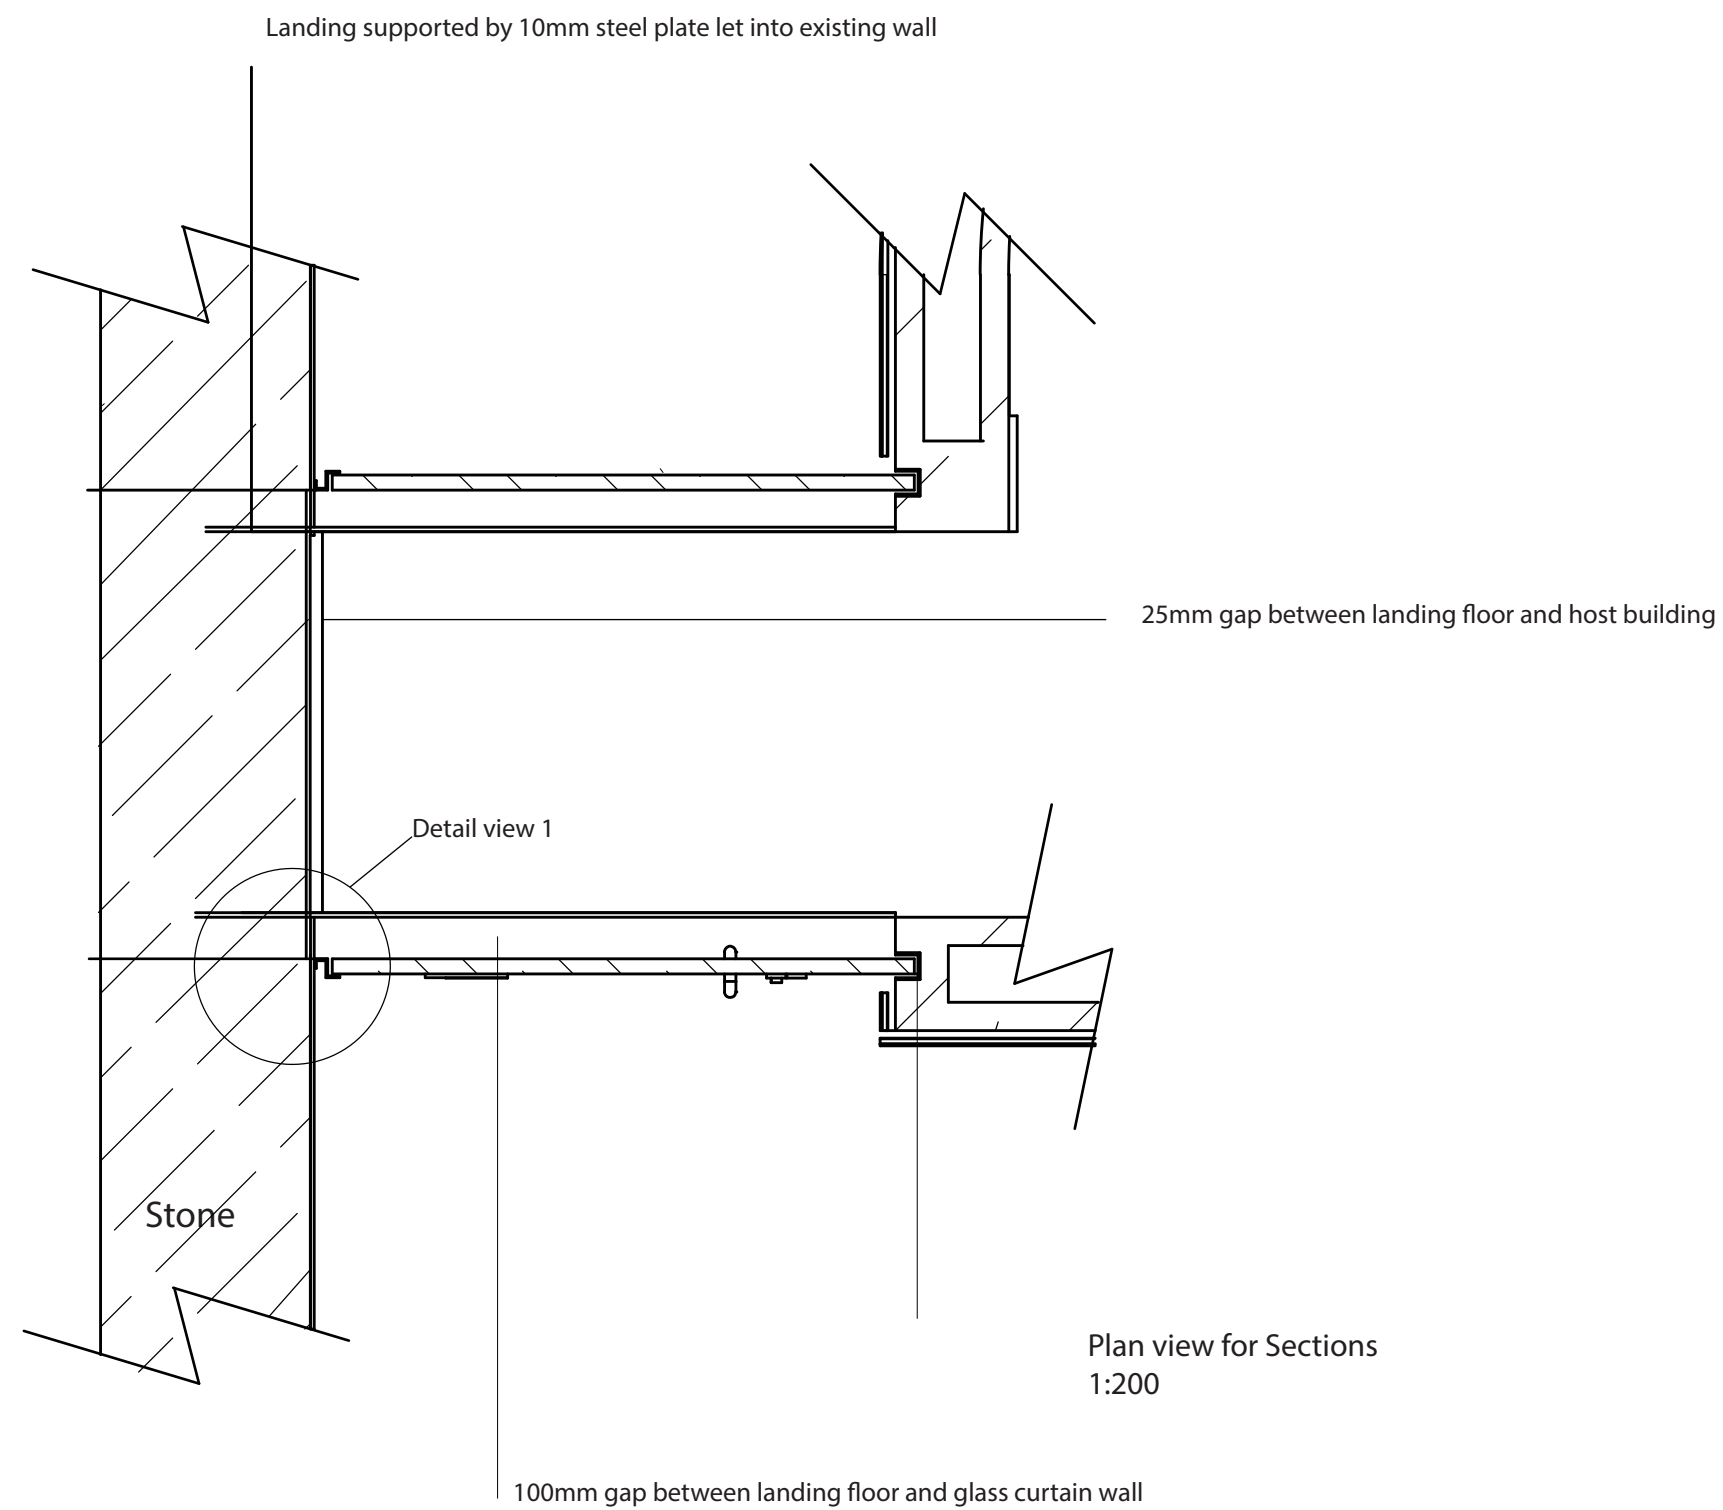


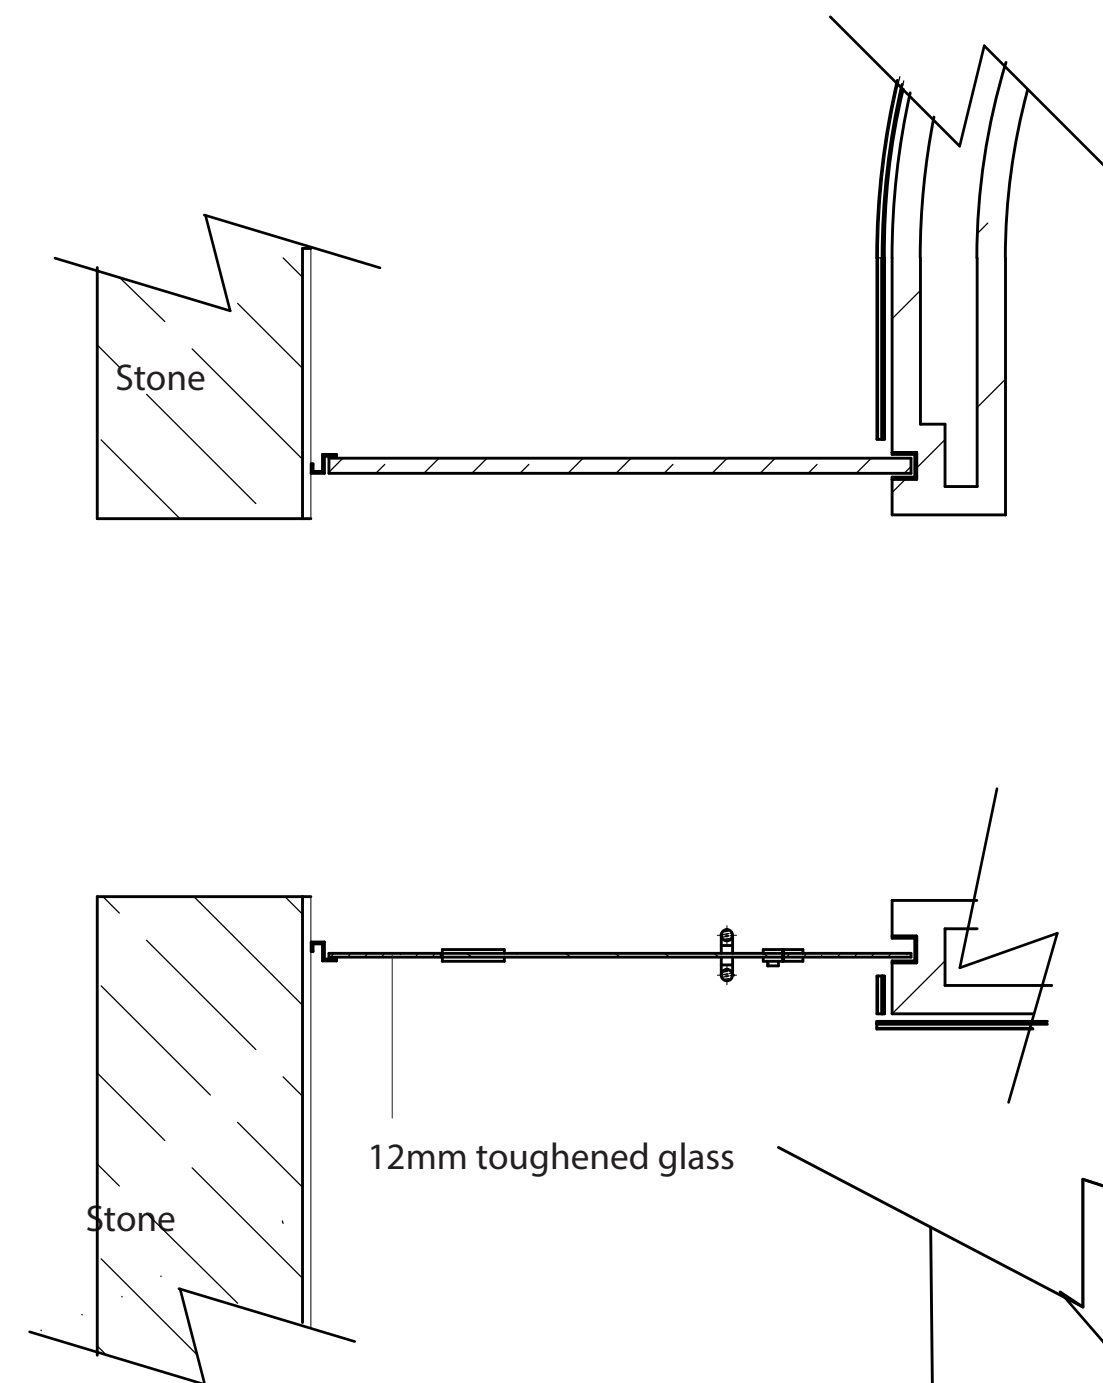

Section A-A at First floor Level
Scale 1:10

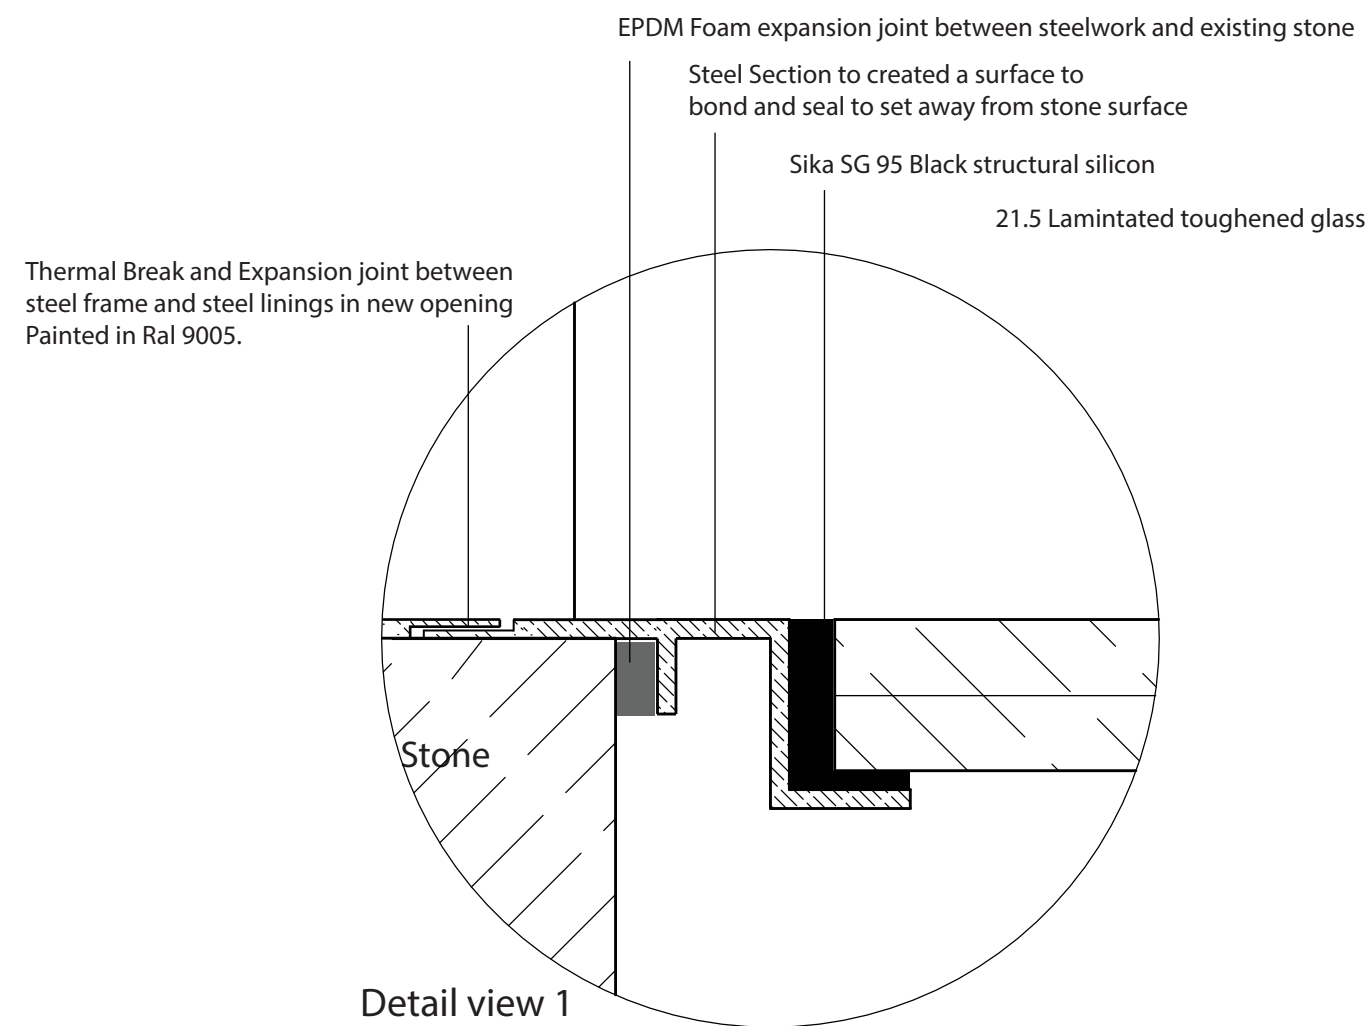



Section B-B at Ground floor Level
Scale 1:10

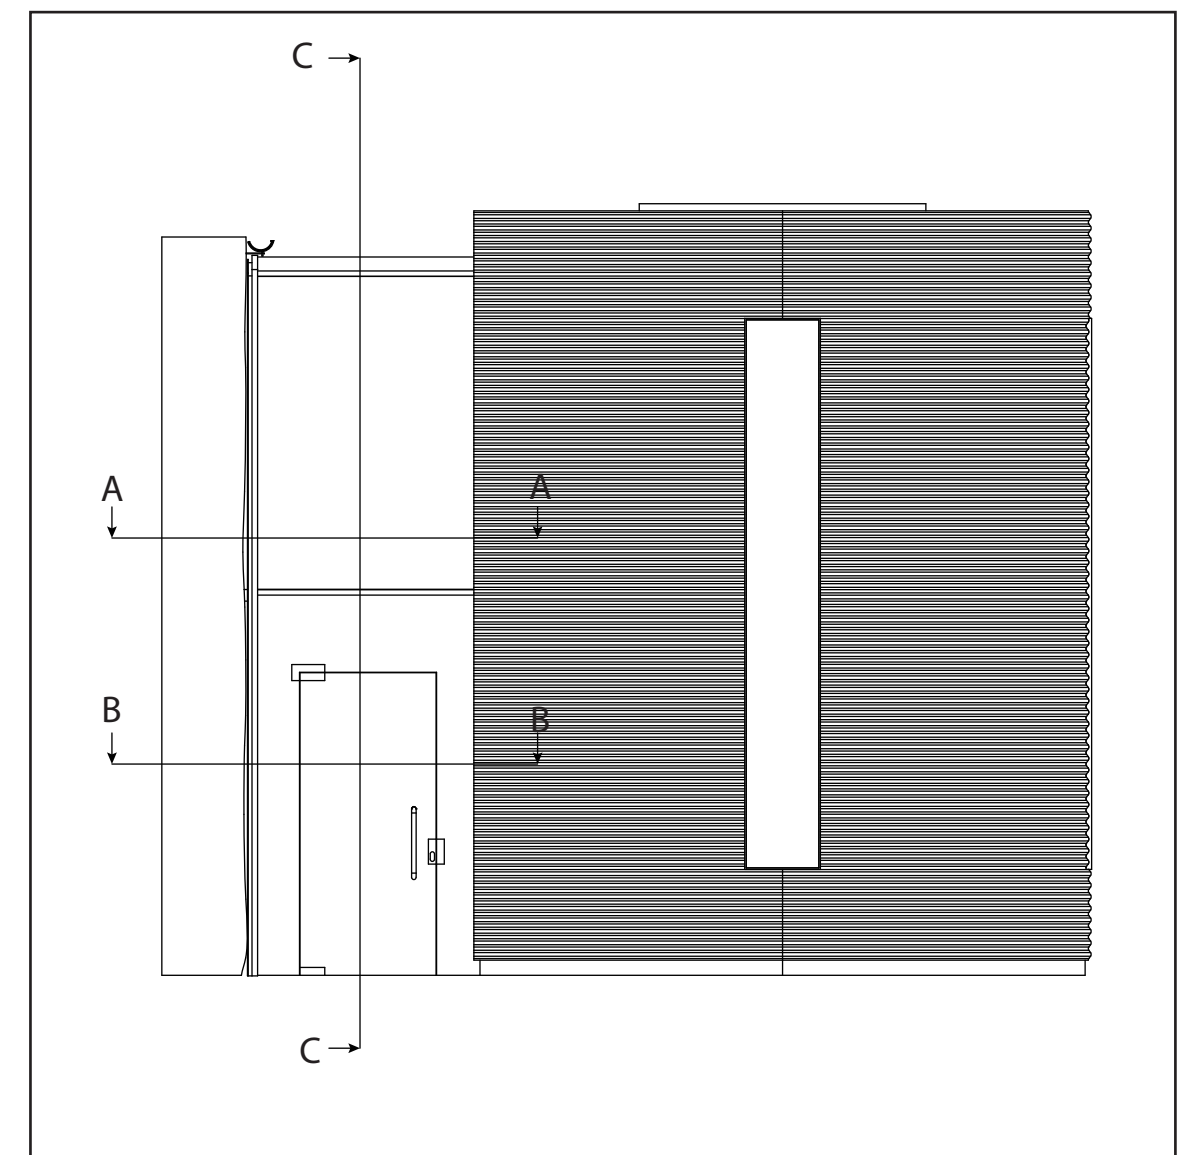

Detail view 1
Scale 1:2

SCALE 1:5@A2

SCALE 1:10@A2

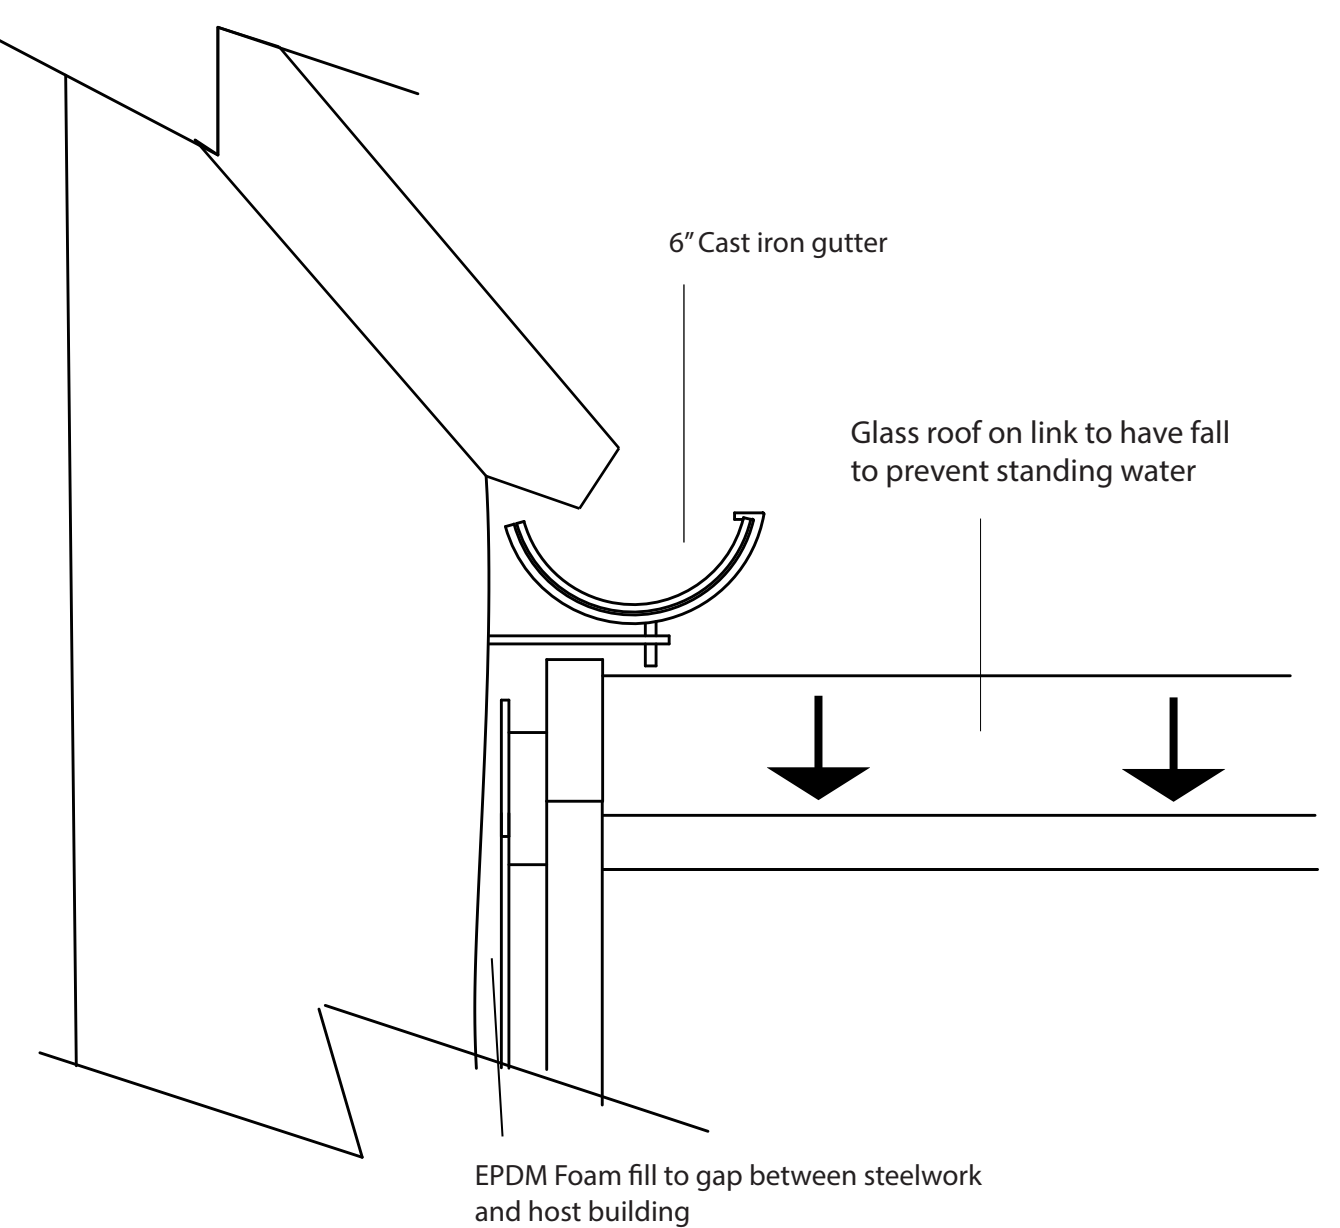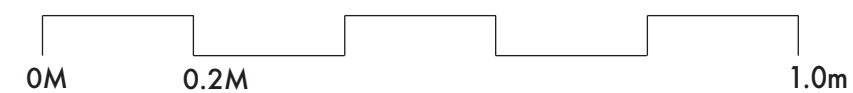

Detail view showing junction between stone wall and glass link
Scale 1:5

Project	Date	Drawing
West Barn Farmhouse West Yatton, Wiltshire	Aug 2026	Proposed Section Views
Scale 1:5 @ A2 1:20@ A2		Rev: 1 Ref: WBF-221