


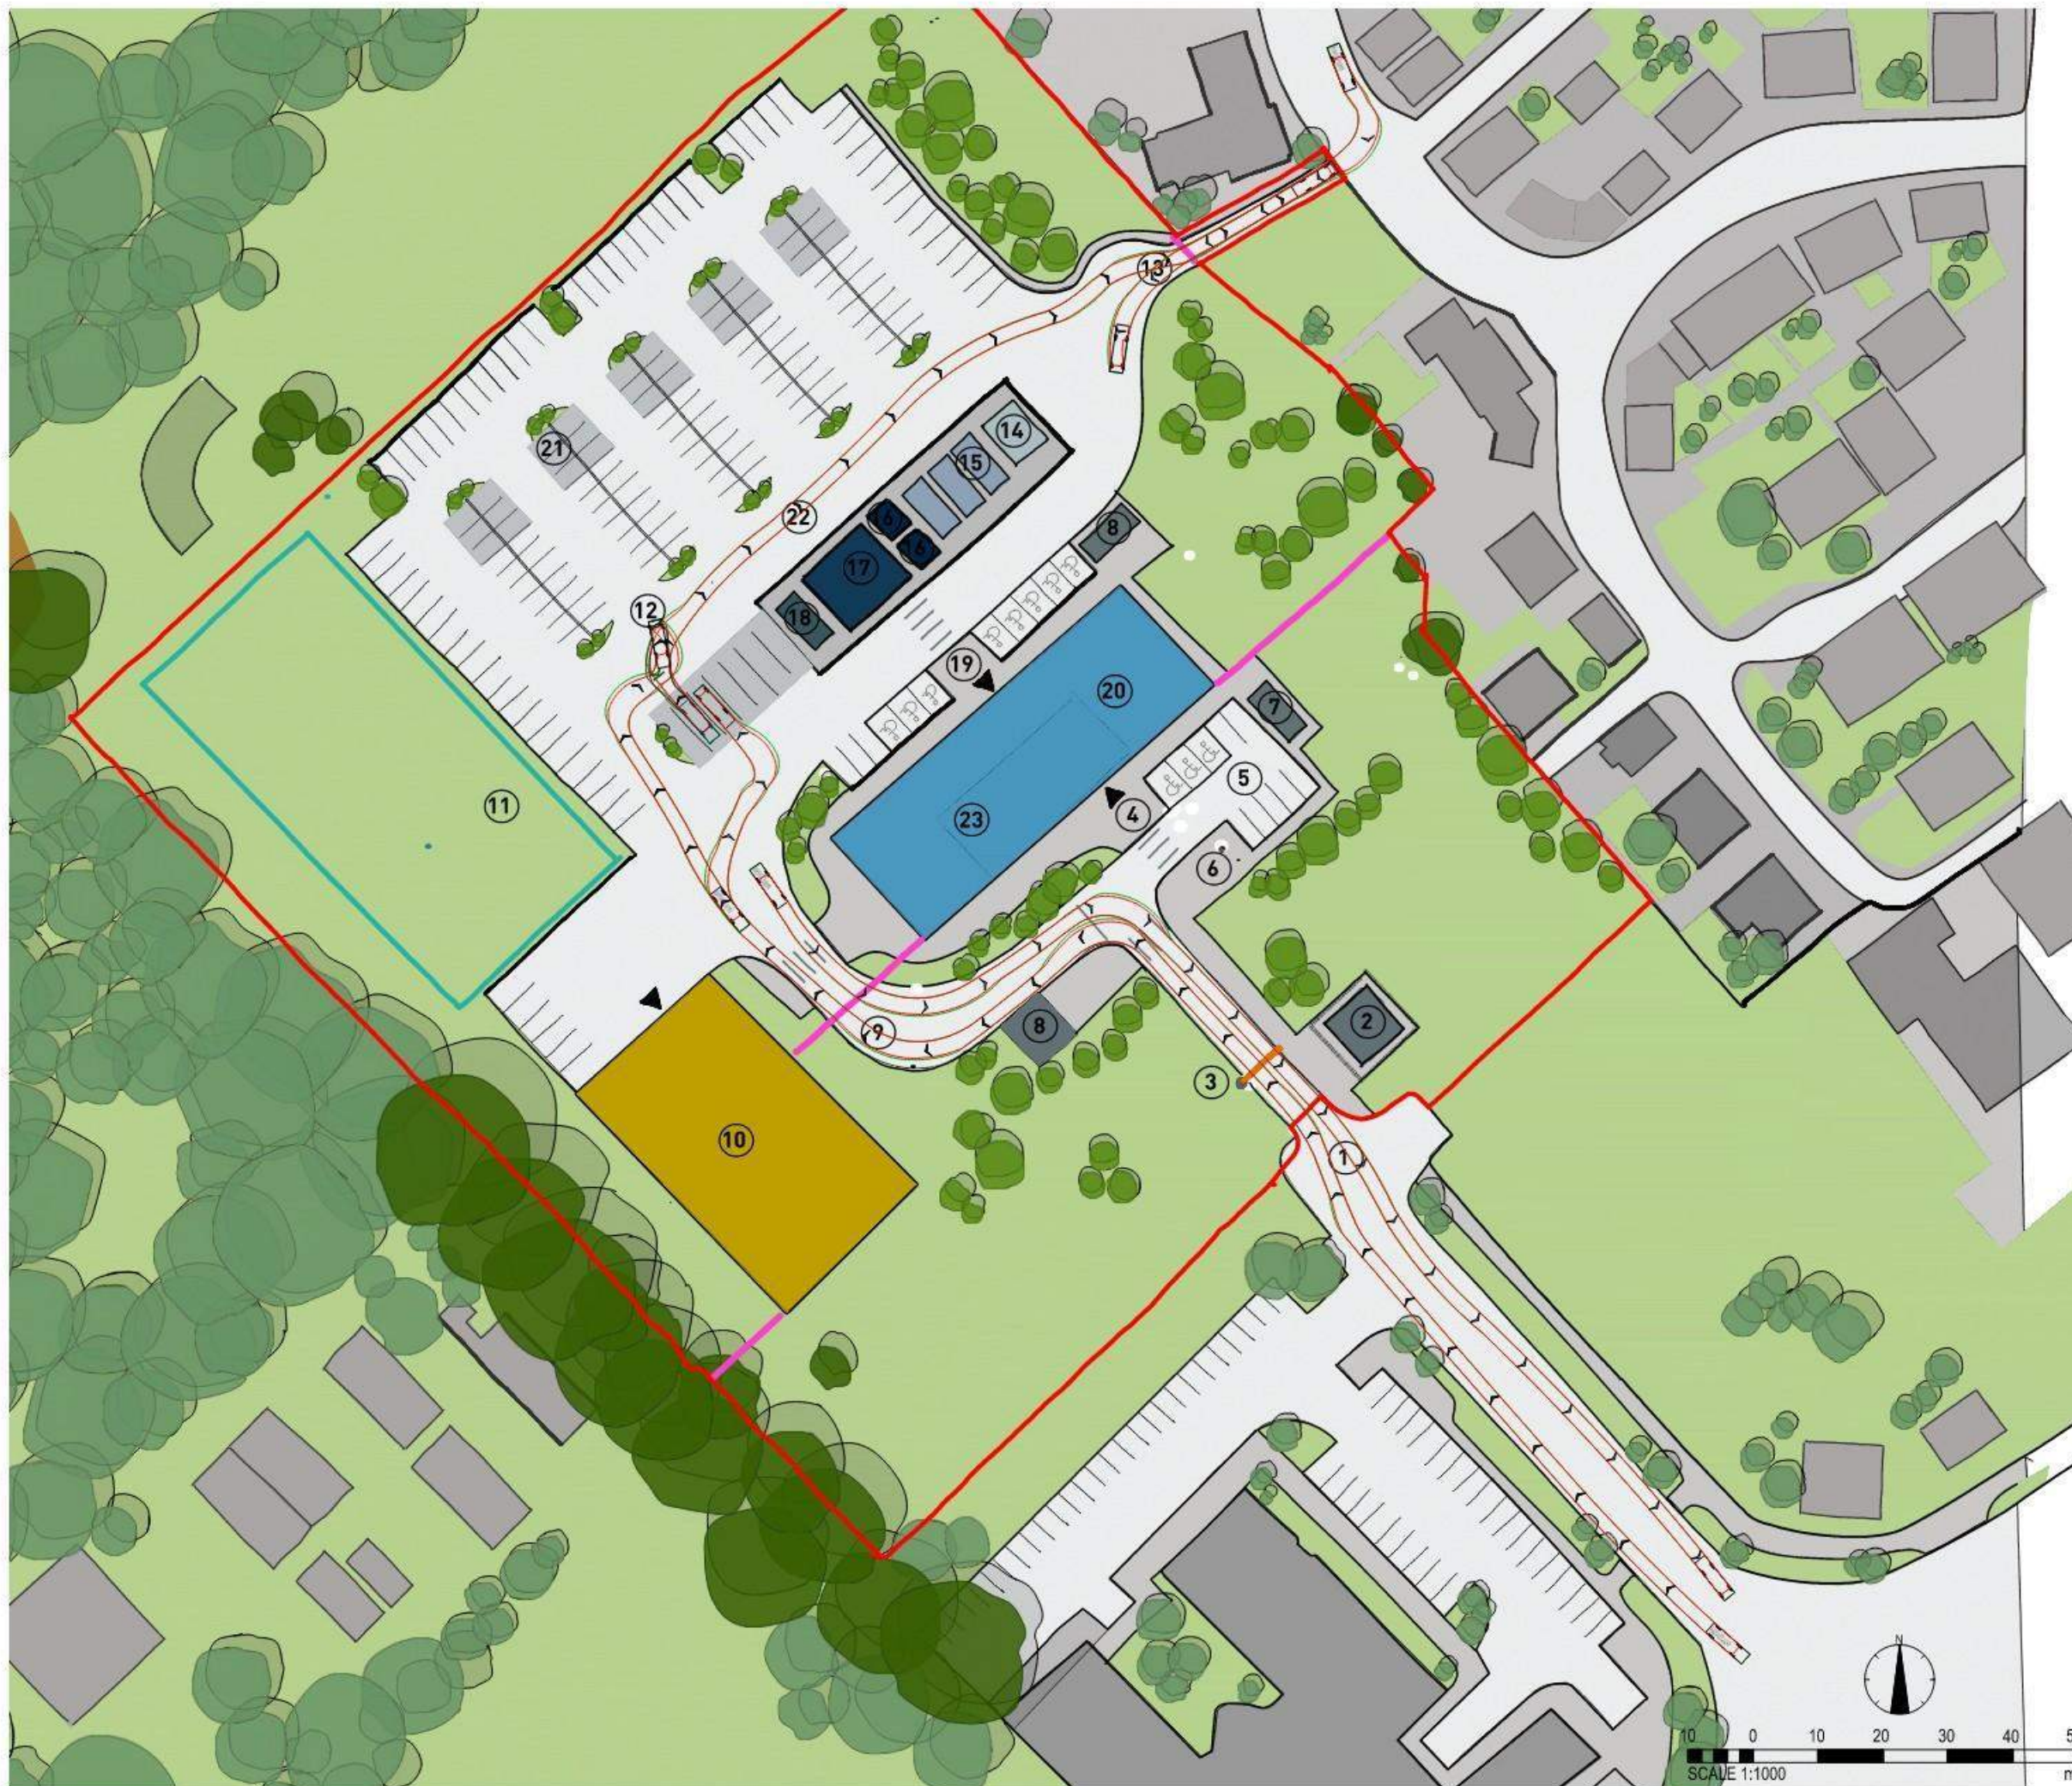


DISCLAIMER NOTES:

- THIS DOCUMENT IS COPYRIGHT OF THE ORIGINATOR AND MUST BE TREATED AS CONFIDENTIAL
- THIS DOCUMENT MUST NOT BE ALTERED, REPRODUCED OR DISTRIBUTED WITHOUT PRIOR WRITTEN CONSENT OF THE ORIGINATOR
- THIS DOCUMENT MUST NOT BE ALTERED - THE ORIGINATOR ACCEPTS NO RESPONSIBILITY FOR ANY DISCREPANCIES ARISING AS A RESULT OF THE ORIGINATOR'S INFORMATION BEING ALTERED BY OTHERS
- ANY DISCREPANCY MUST BE REPORTED TO THE ORIGINATOR
- DONOT SCALE THIS DOCUMENT - USE FIGURED DIMENSIONS ONLY
- ALL DIMENSIONS MUST BE CHECKED ON SITE PRIOR TO COMMENCEMENT OF ANY RELATED WORKS
- THIS DOCUMENT MUST BE READ IN CONJUNCTION WITH ALL SUPPORTING DOCUMENTS PRODUCED BY THE ORIGINATOR AND OTHER PROJECT DISCIPLINES
- THE ORIGINATOR ACCEPTS NO RESPONSIBILITY FOR THE ACCURACY OF BACKGROUND INFORMATION PRODUCED BY THIRD PARTIES - THIS MUST BE TREATED AS INDICATIVE ONLY
- USERS OF THIS DOCUMENT ARE RESPONSIBLE FOR CHECKING WHICH REVISION IS CURRENT
- THE DOCUMENT STATUS 'INFORMATION' OR 'PRELIMINARY' INDICATES THAT THIS DRAWING IS FOR REFERENCE PURPOSES ONLY - THE ORIGINATOR WILL ACCEPT NO RESPONSIBILITY FOR THE COMPLETENESS OF INFORMATION UNDER THIS STATUS
- THE DOCUMENT STATUS 'RECORD' OR 'AS BUILT' HAS BEEN PREPARED, IN PART, BASED UPON INFORMATION FURNISHED BY OTHERS. WHILE THIS INFORMATION IS BELIEVED TO BE RELIABLE, THE ORIGINATOR ASSUMES NO RESPONSIBILITY FOR THE ACCURACY OF THIS 'RECORD' OR 'AS BUILT' DOCUMENT OR FOR ANY ERRORS OR OMISSIONS THAT MAY HAVE BEEN INCORPORATED INTO IT AS A RESULT OF INCORRECT INFORMATION PROVIDED TO THE ORIGINATOR. THOSE RELYING ON THE 'RECORD' OR 'AS BUILT' DOCUMENT ARE ADVISED TO OBTAIN INDEPENDENT VERIFICATION OF ITS ACCURACY

CDM REGULATIONS 2015

Significant or non-obvious risks and risks which are difficult to manage are identified on this drawing using the following symbol identified to the right with brief accompanying text. For further details of the risks identified by designers, reference should be made to CDM hazard register.

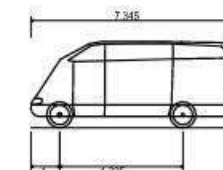

Mercedes Sprinter Panel Van 518CDI Extra Long Super High Roof

Overall Length	7.345m
Overall Width	1.993m
Overall Body Height	3.030m
Min Body Ground Clearance	0.400m
Track Width	1.993m
Lock to lock time	5.00s
Wall to Wall Turning Radius	7.800m

P01	First issue	26/05/2026	JD	CL
REV	DESCRIPTION	DATE	BY	CHKD
ORIGINATOR: www.ridge.co.uk				

RIDGE

PROJECT NUMBER: 5032745

CLIENT:

Wiltshire and Swindon

pcc

IN ASSOCIATION WITH:

PROJECT:

Old Sarum

TITLE:

VEHICULAR SWEEP PATH ANALYSIS
LARGE VAN

DRAWN BY: JD CHECKED BY: CL APPROVED BY: CL

SCALE @ A3: AS SHOWN DATE OF REVIEW: 26/05/2026

ISO 19650 STATUS:

S0 - Work in Progress

DRAWING No: 5032745-RDG-XX-XX-DR-0001_0006-P01.dwg

PROJECT:	ORG:	FUNCTION:	Spatial:	FORM:	DISCIPLINE:	NUMBER:	REV:
5032745	RDG	XX	XX	DR	H	0002	P01