


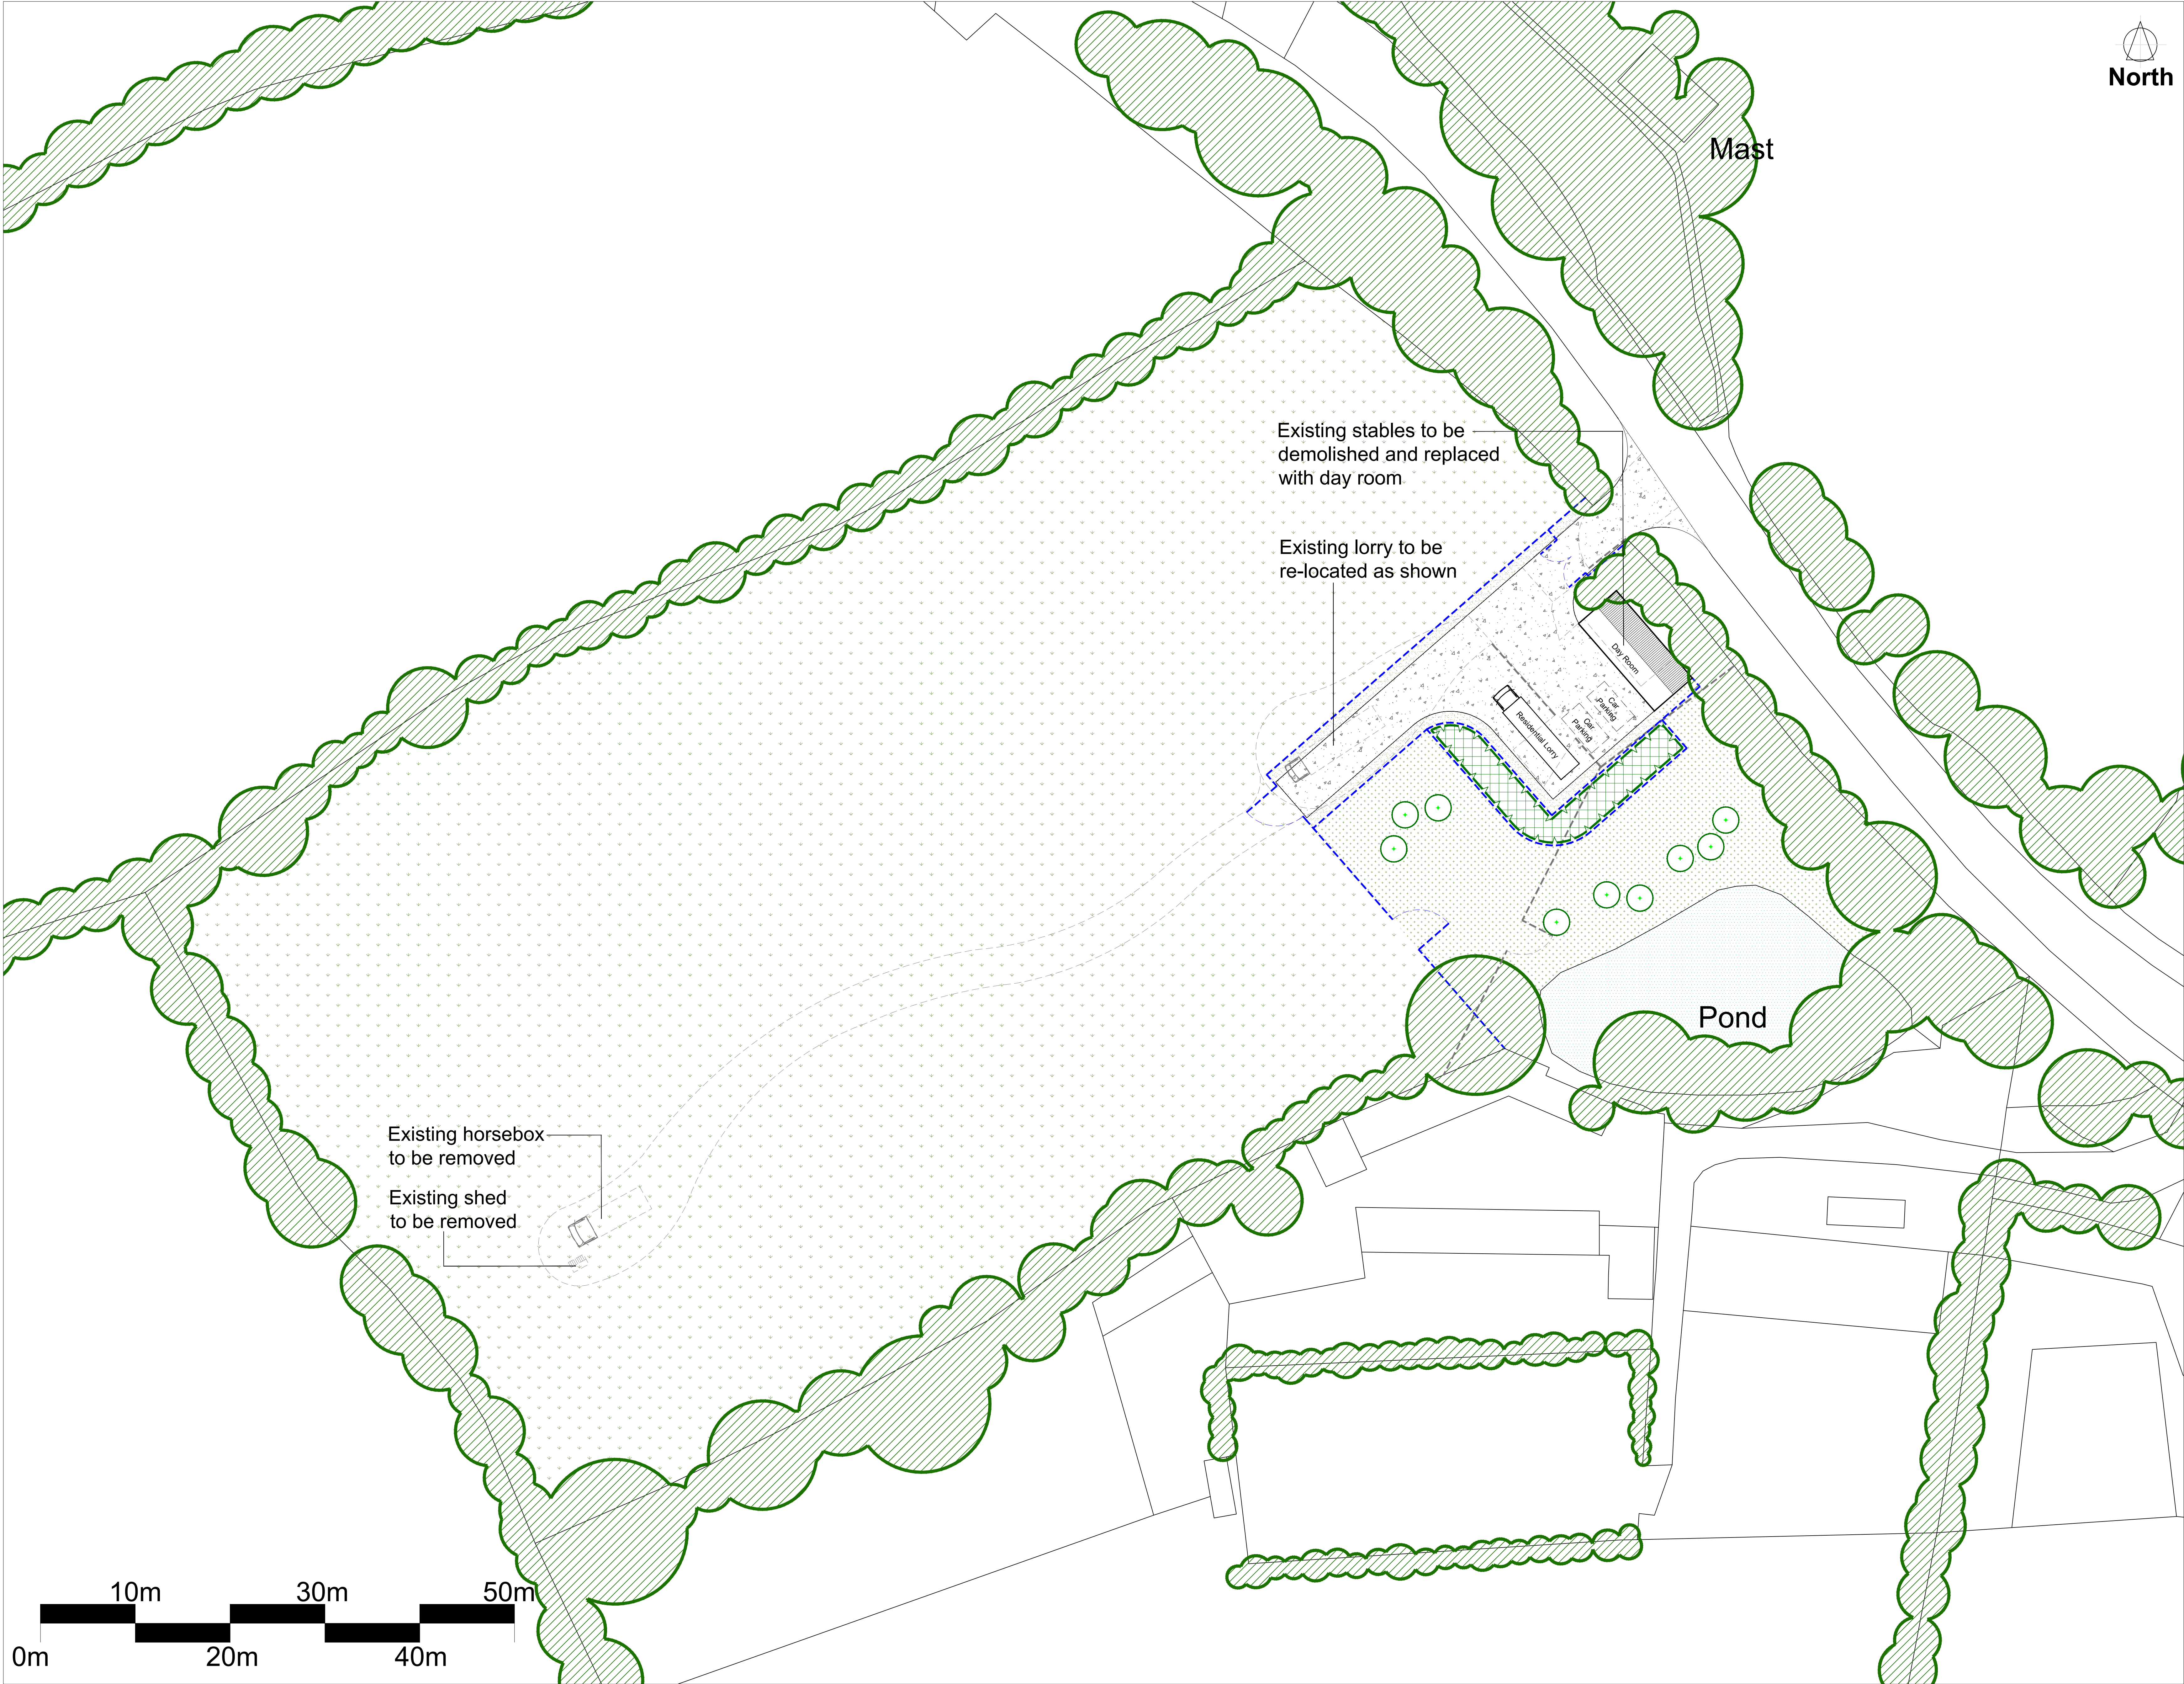

**KEY:**

- EXISTING TREES/HEDGEROWS TO BE RETAINED
- EXISTING FENCES & GATES TO BE REMOVED
- EXISTING SURFACES, STRUCTURES & VEHICLES TO BE REMOVED
- EXISTING ROUGH GRASSLAND TO BE RETAINED & REINSTATED WHERE REQUIRED
- EXISTING/PROPOSED ACCESS ROAD & YARD AREAS (Areas to be surfaced with concrete to match existing site)
- PROPOSED 1.2 M HIGH POST & RAIL TIMBER FENCES WITH MATCHING GATES
- PROPOSED INFORMAL NATIVE TREE PLANTING (Tree species to incorporate native willows and alders of local provenance to complement existing pond)
- PROPOSED NATIVE WOODLAND BUFFERS (Tree/understorey species to match those already present in the locality and to be of local provenance)
- PROPOSED NATIVE WILDFLOWER AREA (Grass & wildflower species to complement existing pond)
- PROPOSED ORNAMENTAL GRASS AREAS (Areas to be seeded with a flowering lawn mix)

**NOTE:**

For Day Room proposals refer to Tirlun Design Associates drawing no. TDA.3126.04 (Rev. A) entitled 'Proposed Day Room (Plan & Elevations)'

|     |   |     |          |
|-----|---|-----|----------|
| B   | Proposed pedestrian access from residential area into adjacent paddock next to existing pond removed. | RHC | 22.04.26 |
| A   | Note amended on drawing                                                                               | RHC | 09.12.25 |
| REV | NOTES                                                                                                 | BY  | DATE     |

TDA  
THE GRANARY  
NEWLAND FAWR FARM  
LLANGAN  
CF55 5DN  
TEL: 01446 788367

**TDA**  
Environment | Landscape | Design

|                |                  |  |  |
|----------------|------------------|--|--|
| CLIENT         | MR. JOSH GRISLEY |  |  |
| DRAWING NUMBER | SCALE            |  |  |
| TDA.3126.03    | 1:250 @ A0       |  |  |
| DRAWN          | DATE             |  |  |
| RHC            | DECEMBER 2025    |  |  |

PROJECT: PROPOSED GYPSY & TRAVELLER SITE ON LAND OFF THE B4069, BRADENSTOKE (THE BANKS)

DRAWING TITLE: PROPOSED SITE LAYOUT & OUTLINE LANDSCAPE SCHEME