



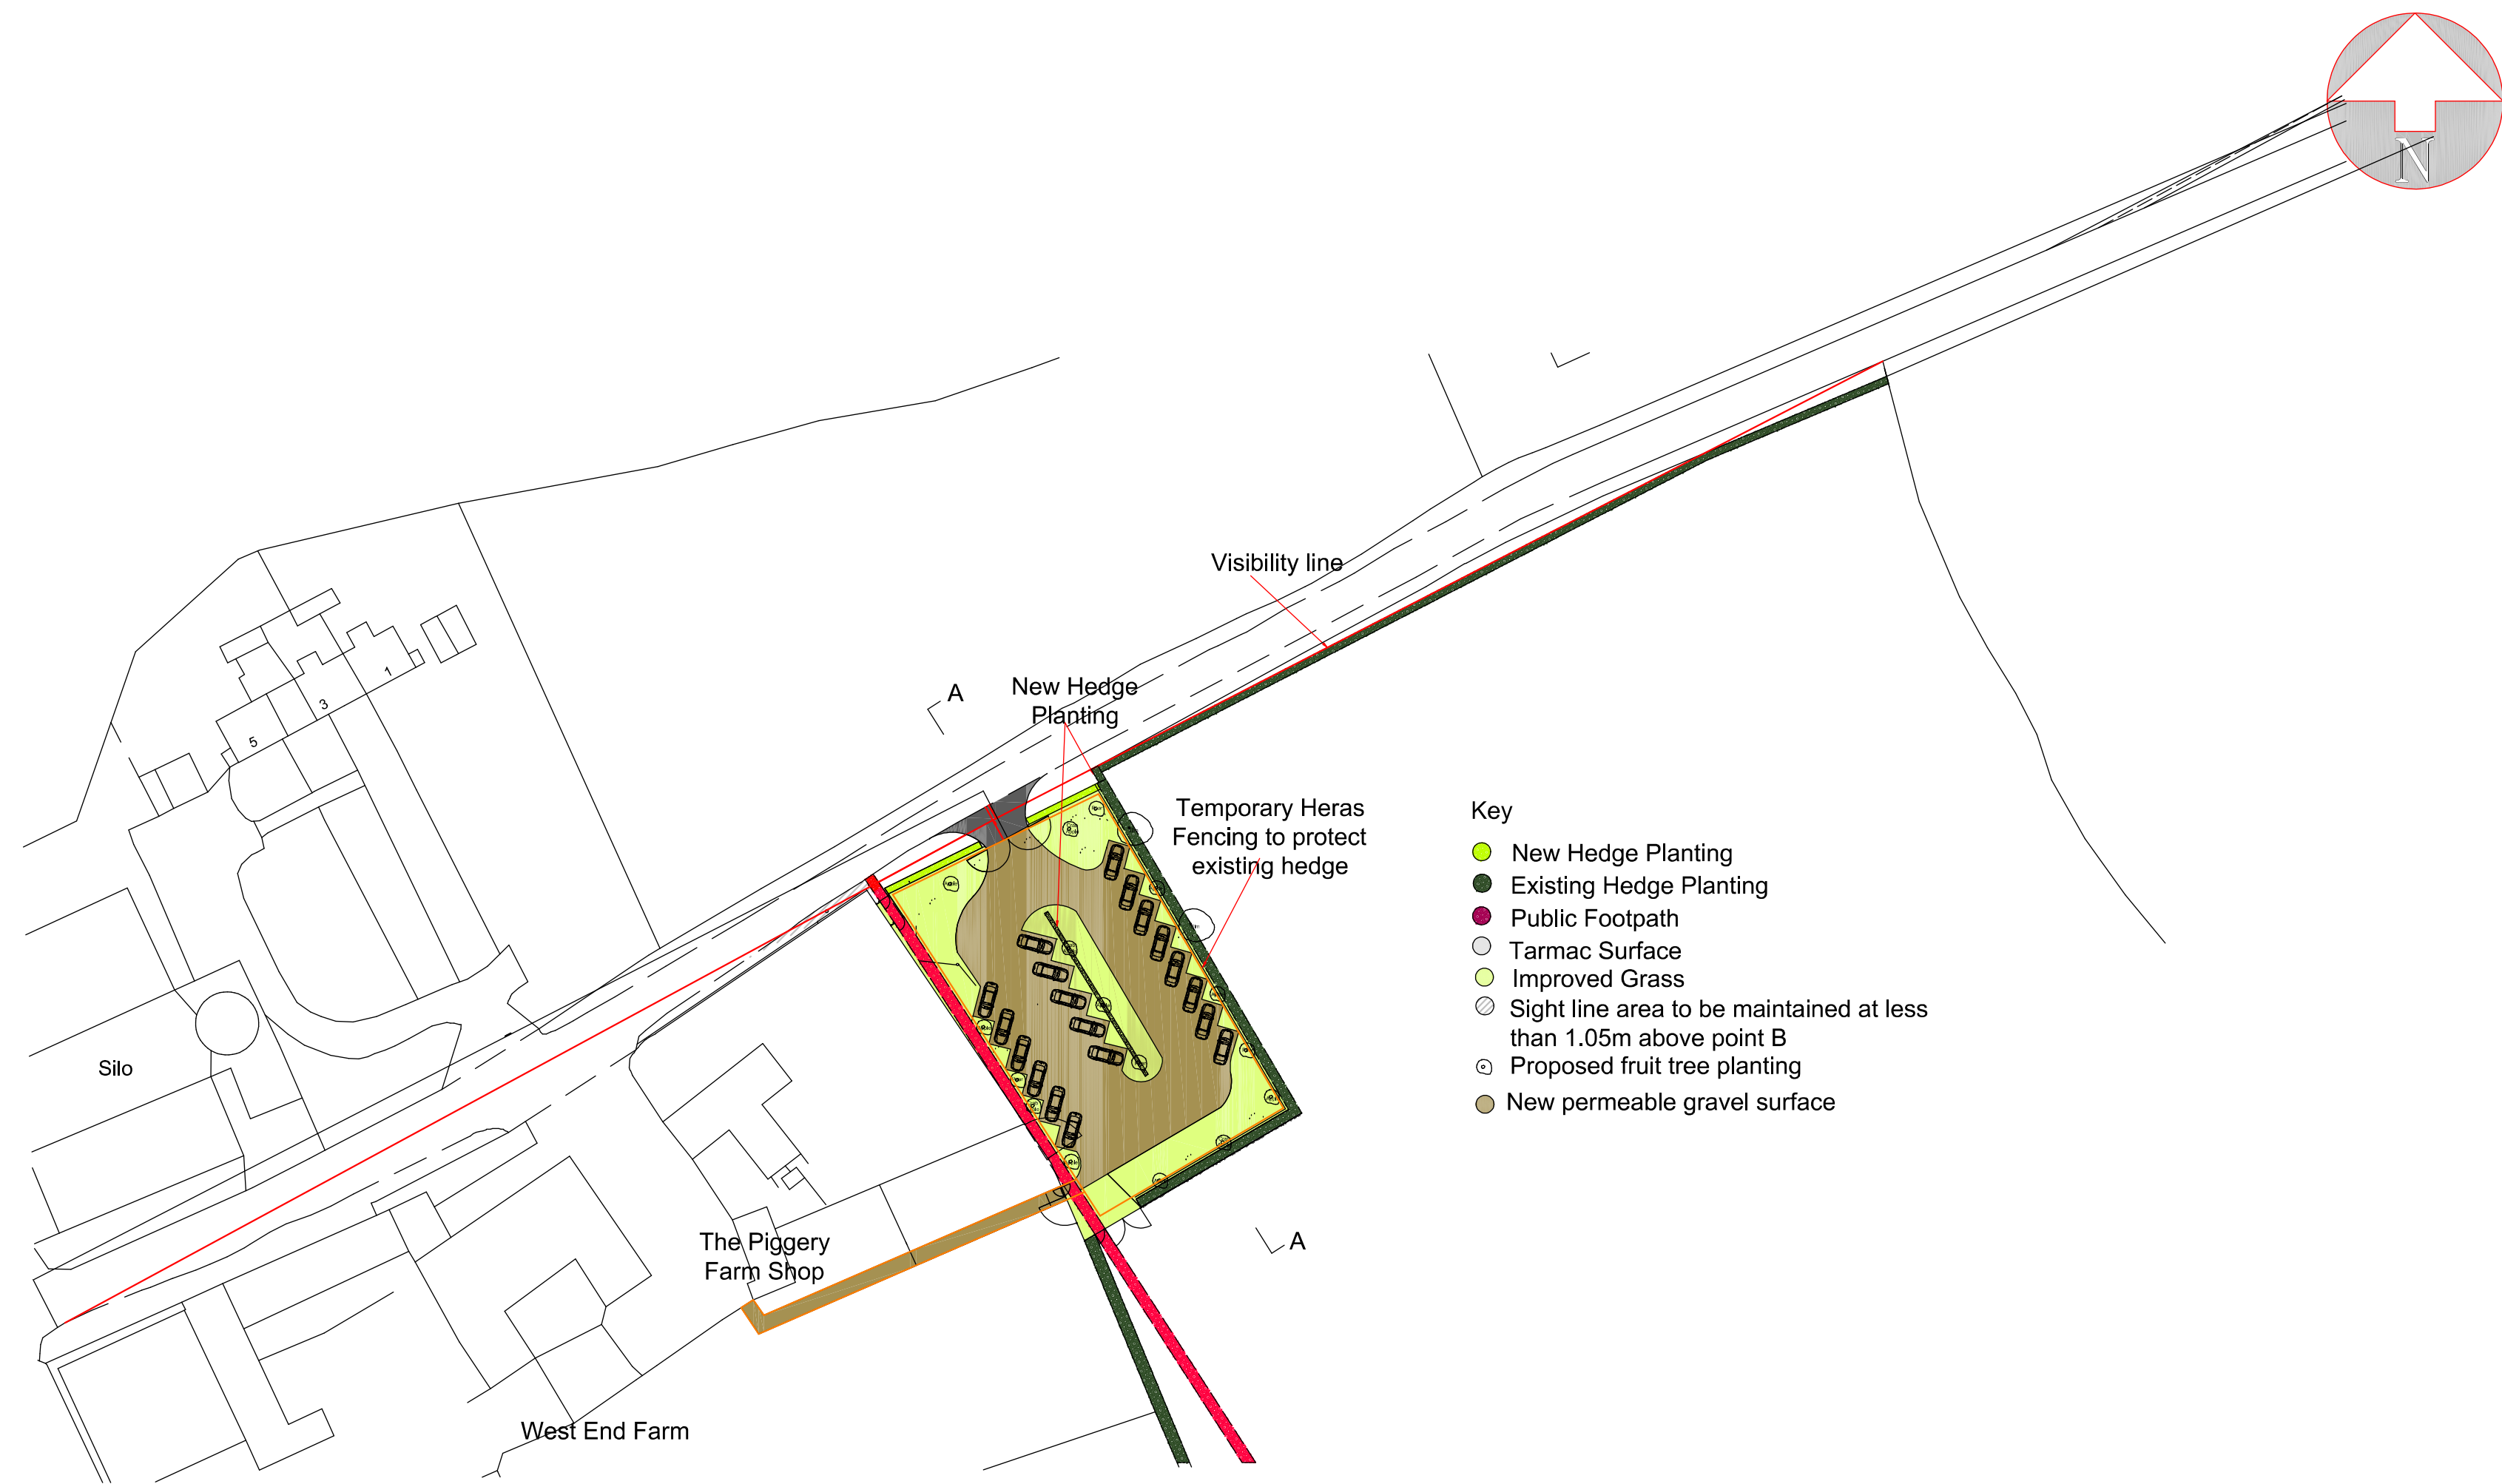

Mapping contents © Crown copyright and database rights 2025 Ordnance Survey 100035207

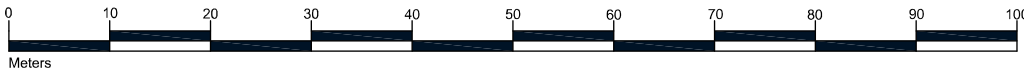

07	04.09.26	Additional hedge planting	JGRS
06	13.03.26	Amend Tree Planting	JGRS
05	19.09.25	Relocate Access	JGRS
04	14.07.25	Add Info	JGRS
03	24.06.25	Add Existing Elms Trees	JGRS
02	24.06.25	Planting	JGRS
01	02.05.25	Amend Fenceline	JGRS
No.	Date	Revision	Initial

Singleton & Co.

31 Cadley, Marlborough, Wiltshire SN8 4NE 1
Tel: 01672 514241 | Mob: 07775 562053 |
info@singletonandco.co.uk

Project
Proposed Car Park for The Piggery Farm Shop
at West End Farm

Client
I A Naughton & Co

Drawing
Plan as Proposed

Scale 1:750 Drawn JGRS
Date April 2025

Drawing No.
SC1262 01

This drawing and design is copyright and must not be reproduced in part or in whole without prior written consent. Contractors must verify all dimensions on site before commencing work or preparing shop drawings.