



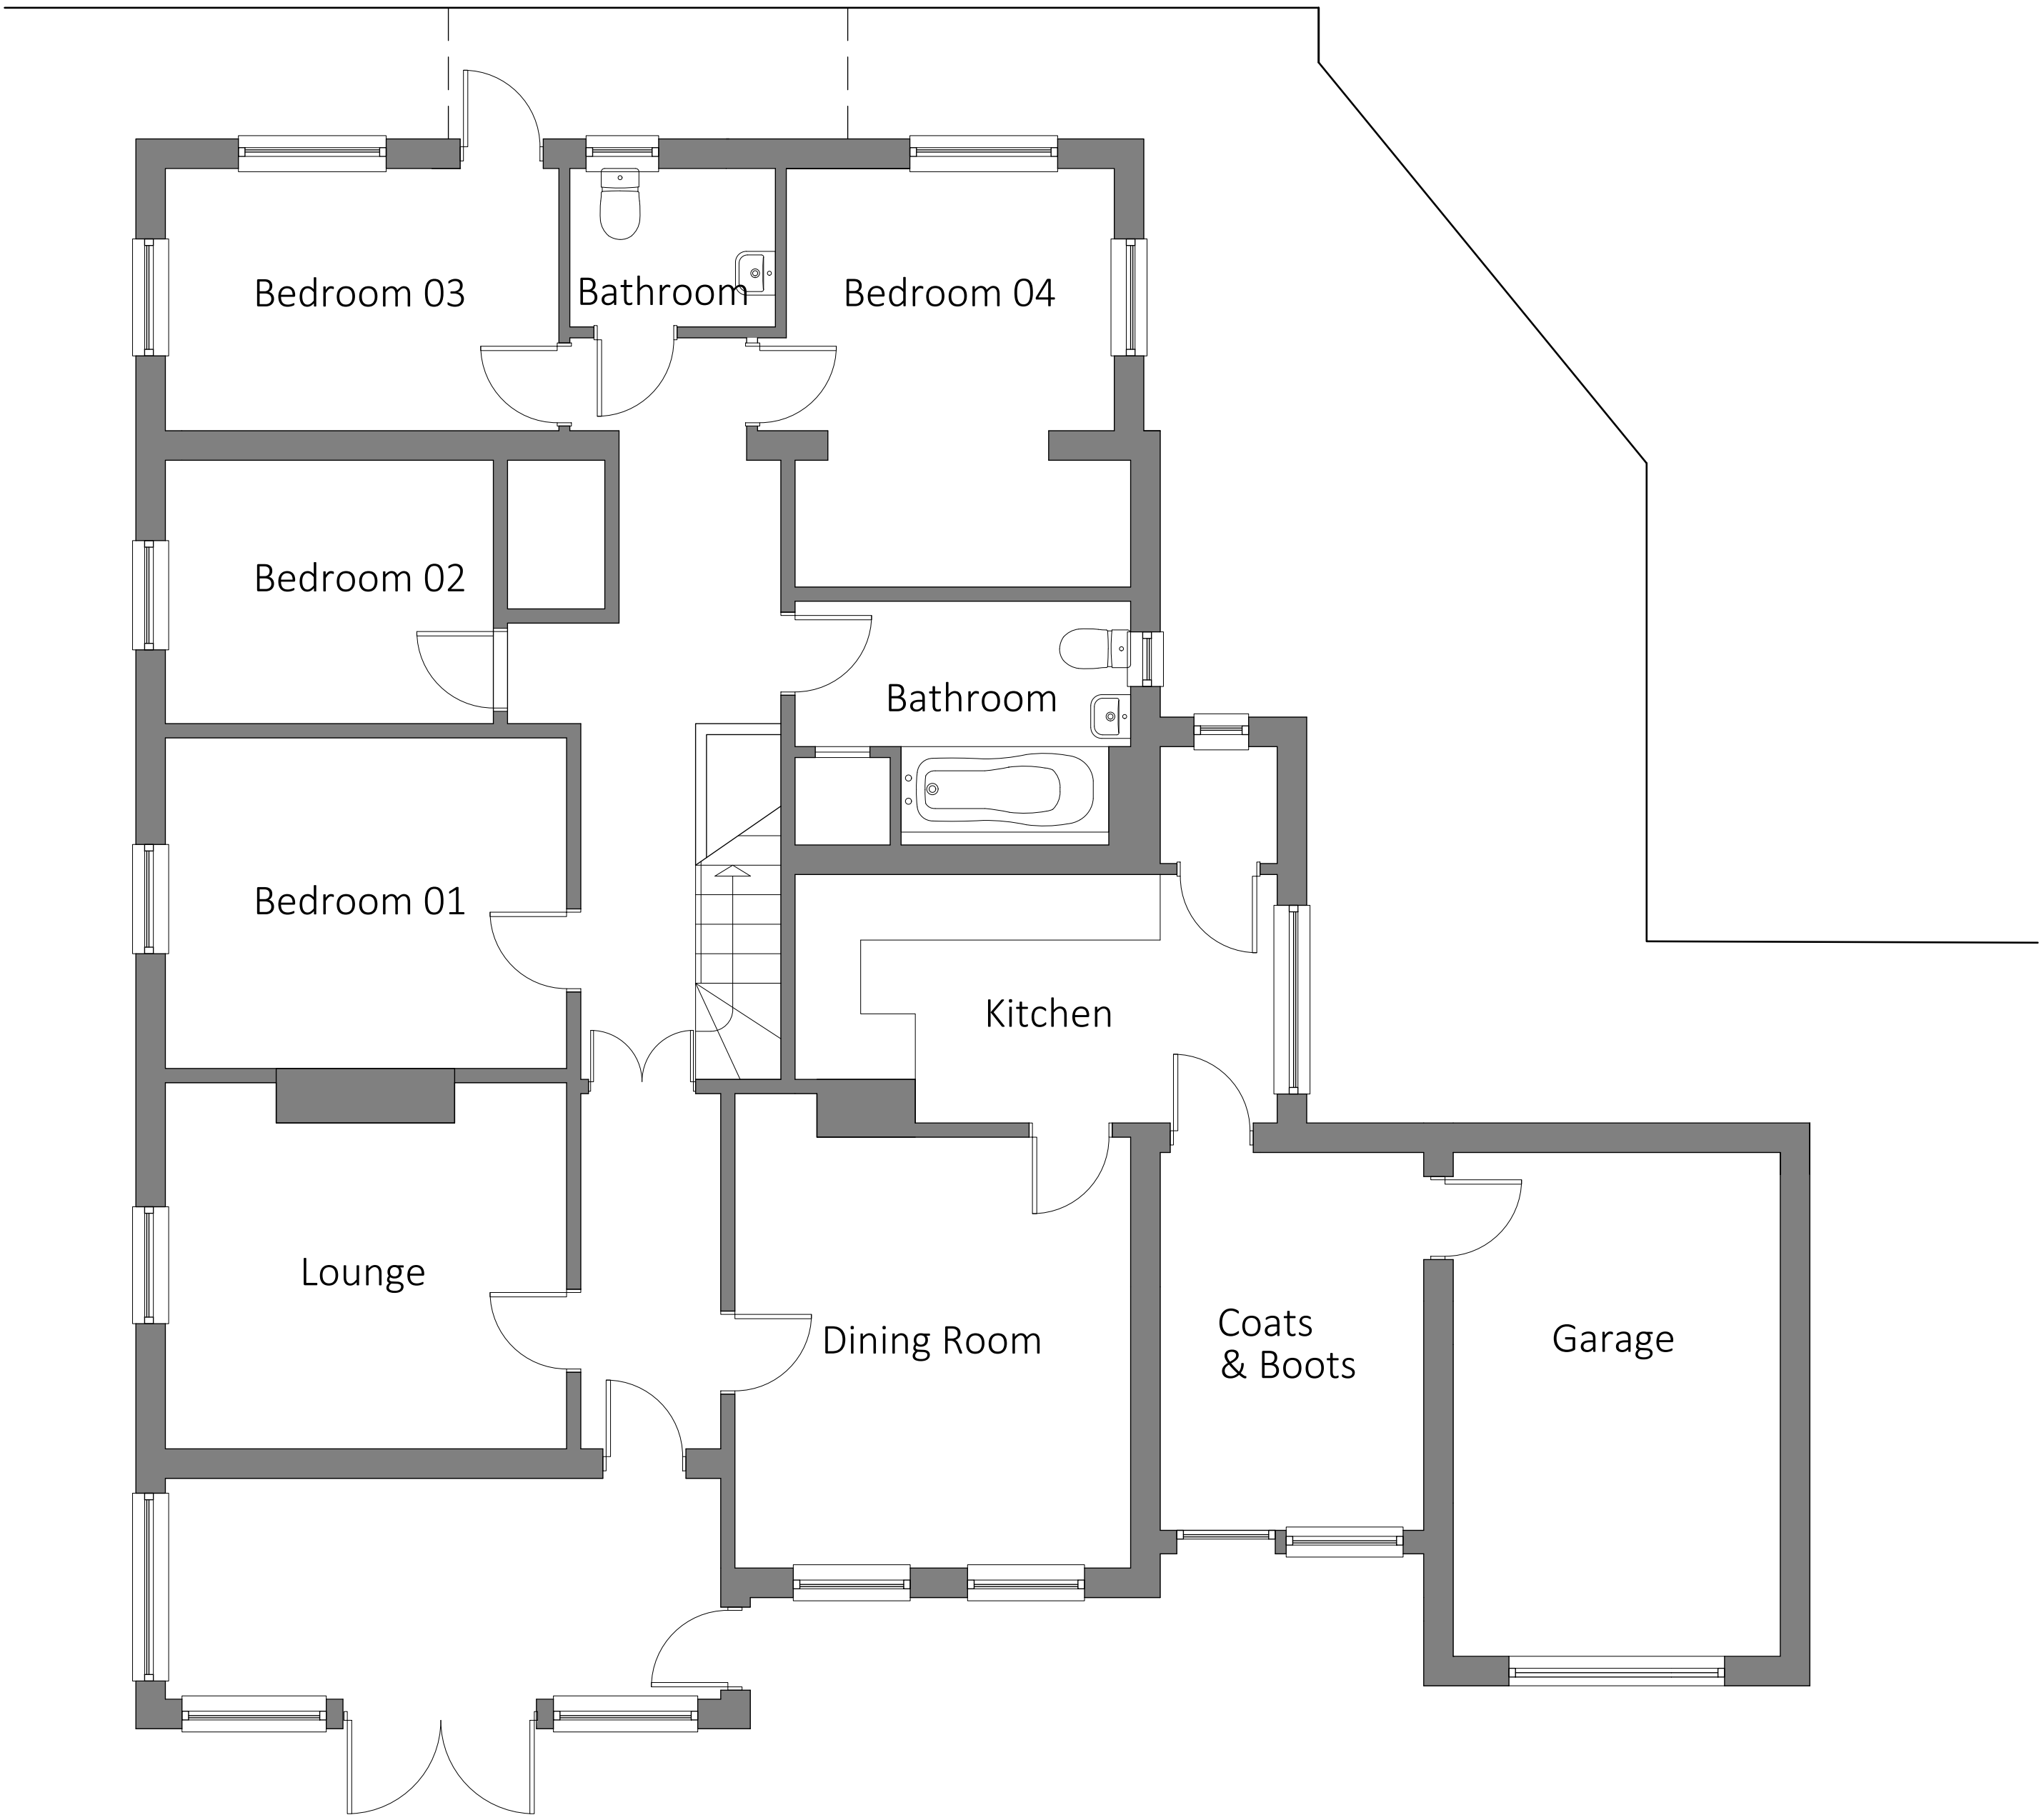

GROUND FLOOR PLAN AS EXISTING

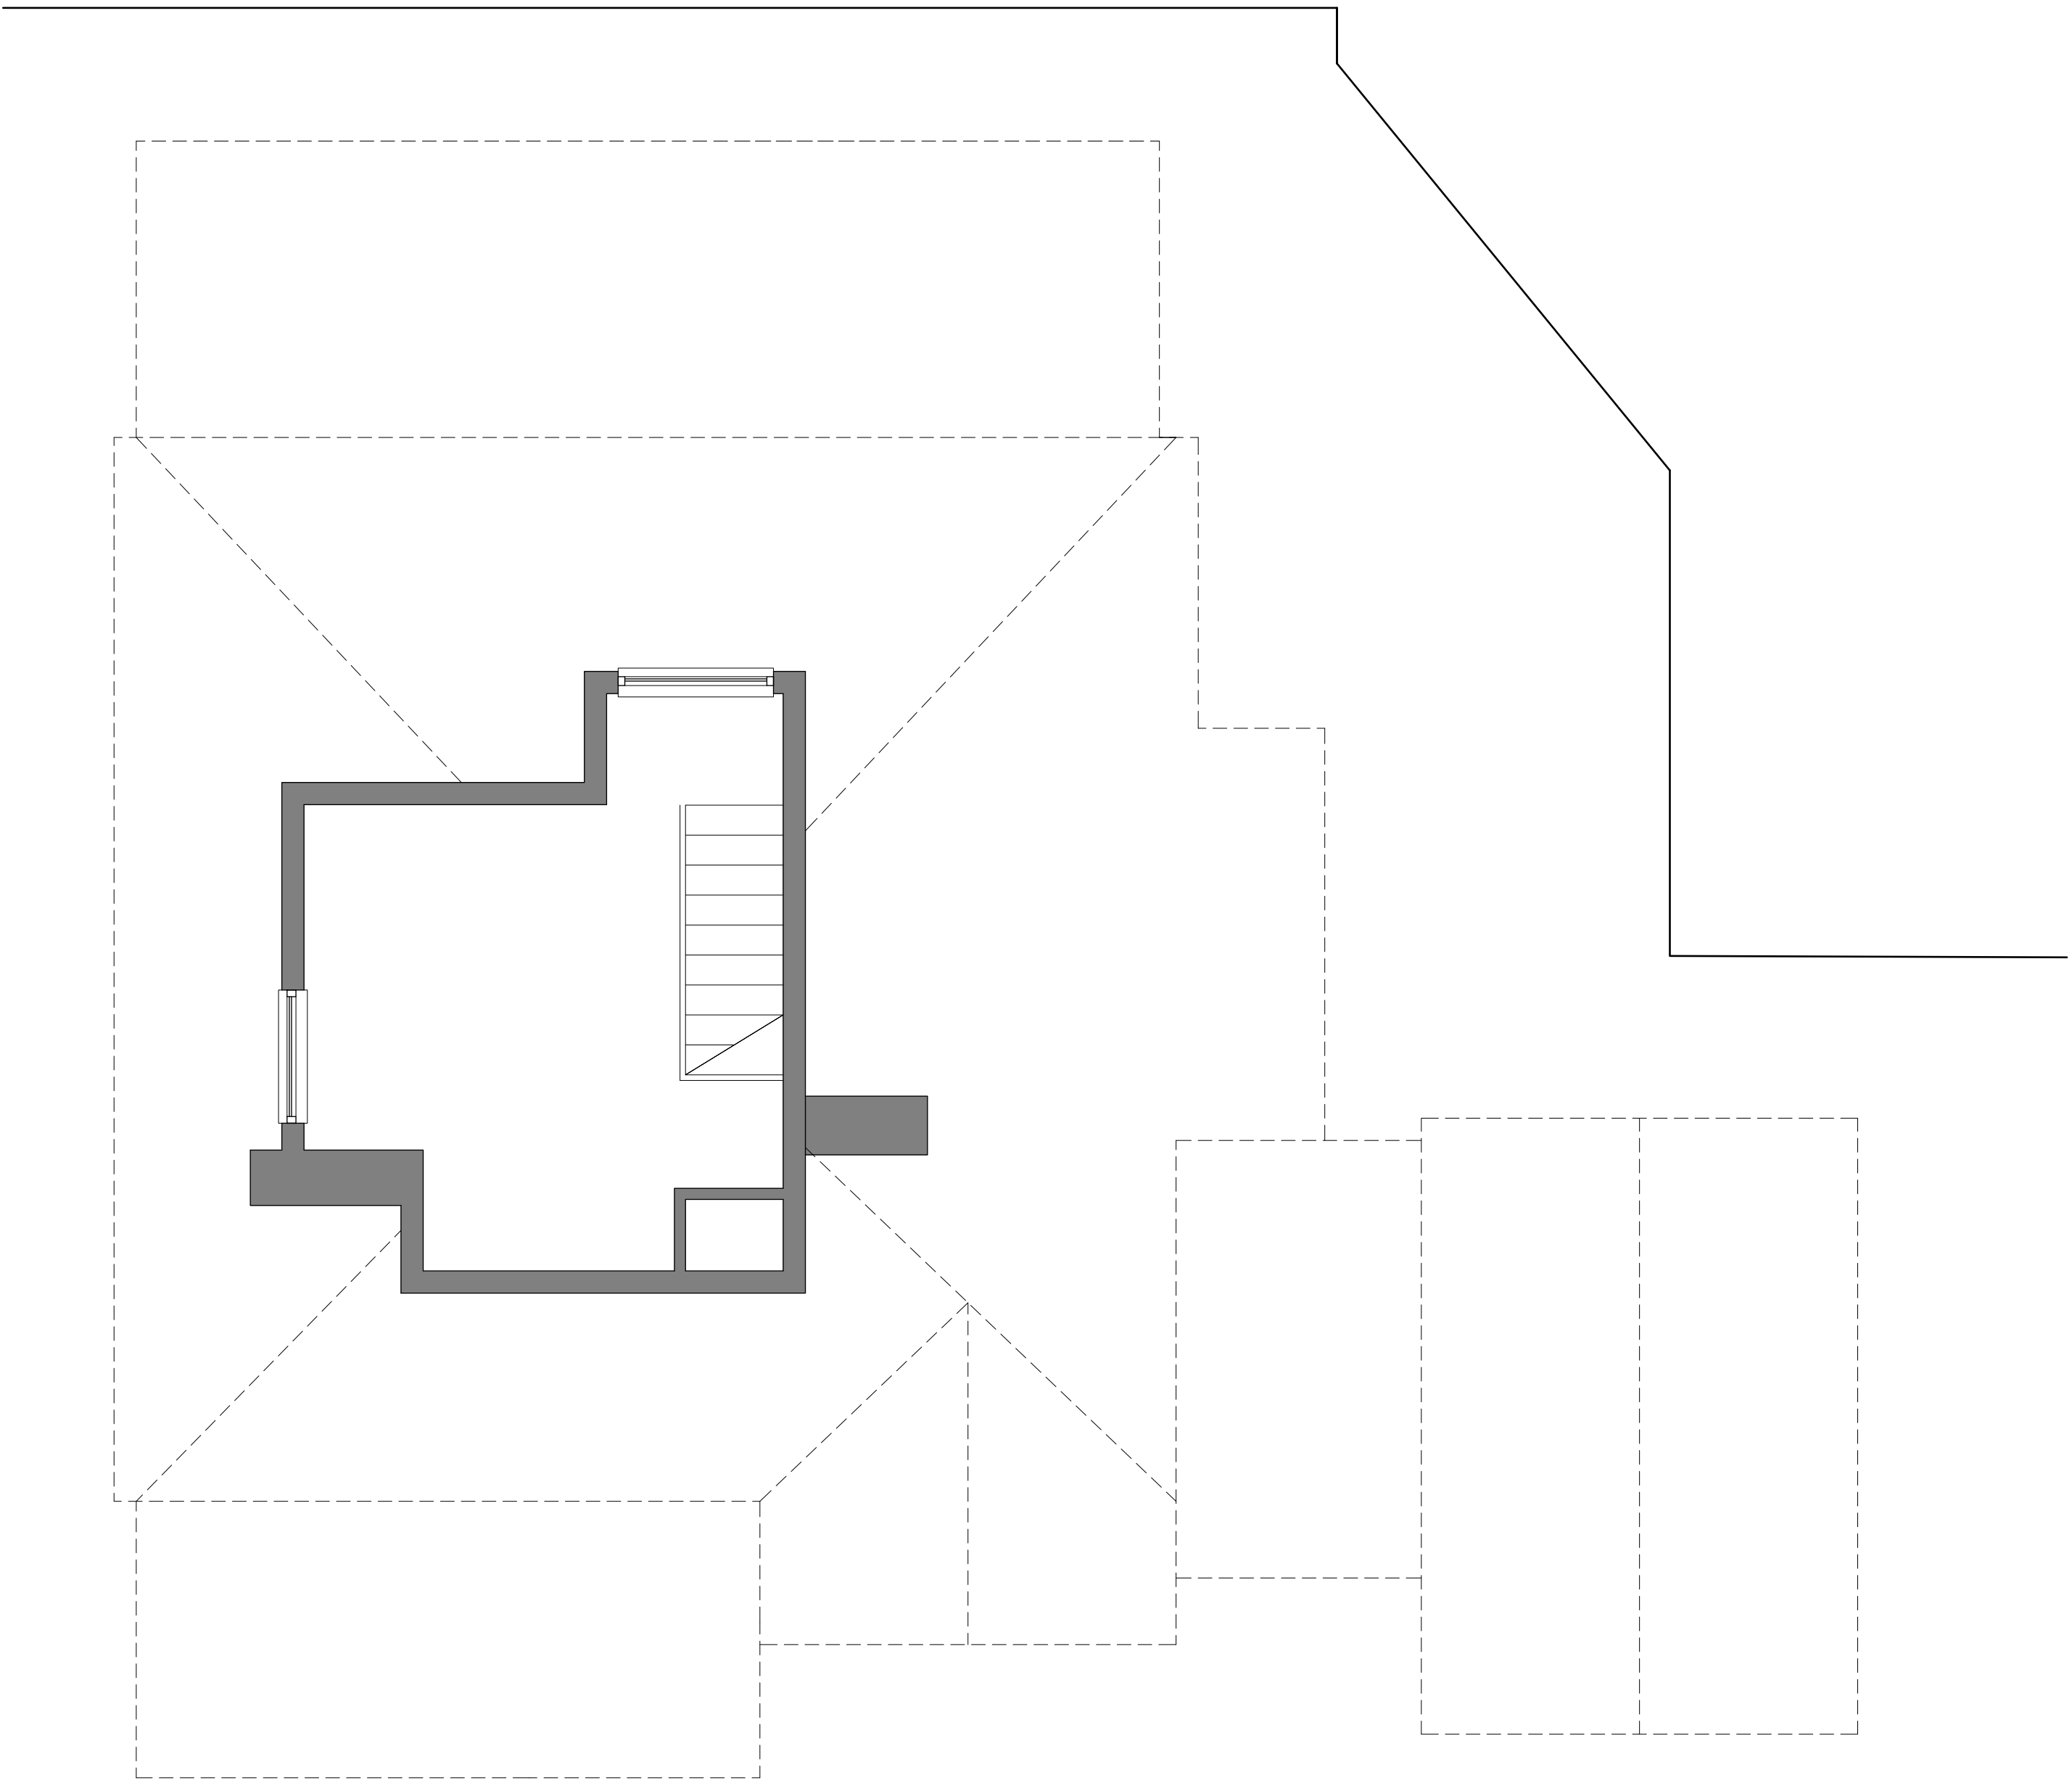

FIRST FLOOR PLAN AS EXISTING

C	04.09.26	Drawing Scale Amended	TS
B	12.08.26	Planning Submission	TS
A	10.08.26	Layout Updated	TS
Rev	Date	Details	Rev
Project	Stage	Drawing	Rev
4601	3	010	C
			PLANNING

Scale
1:50

Size
A1 L

Drawn
TS

Check
MSB

Creation
June '26

Hazeldene, Ledge Hill,
Market Lavington, Wiltshire. SN10 4NW

EXISTING FLOOR PLANS
GROUND & FIRST FLOOR LEVEL