


Materials

- 1. Orange/Brown Brick to Match Existing
- 2. Timber Boarding with clear light satin
- 3. White Double Glazed UPVC Windows
- 4. Recon Slate Tiles
- 5. Solar Panels
- 6. Velux Double Glazed Windows
- 7. Solid Timber Doors
- 8. UPVC Fascia Boards
- 9. Metal Garage Door to Match Existing

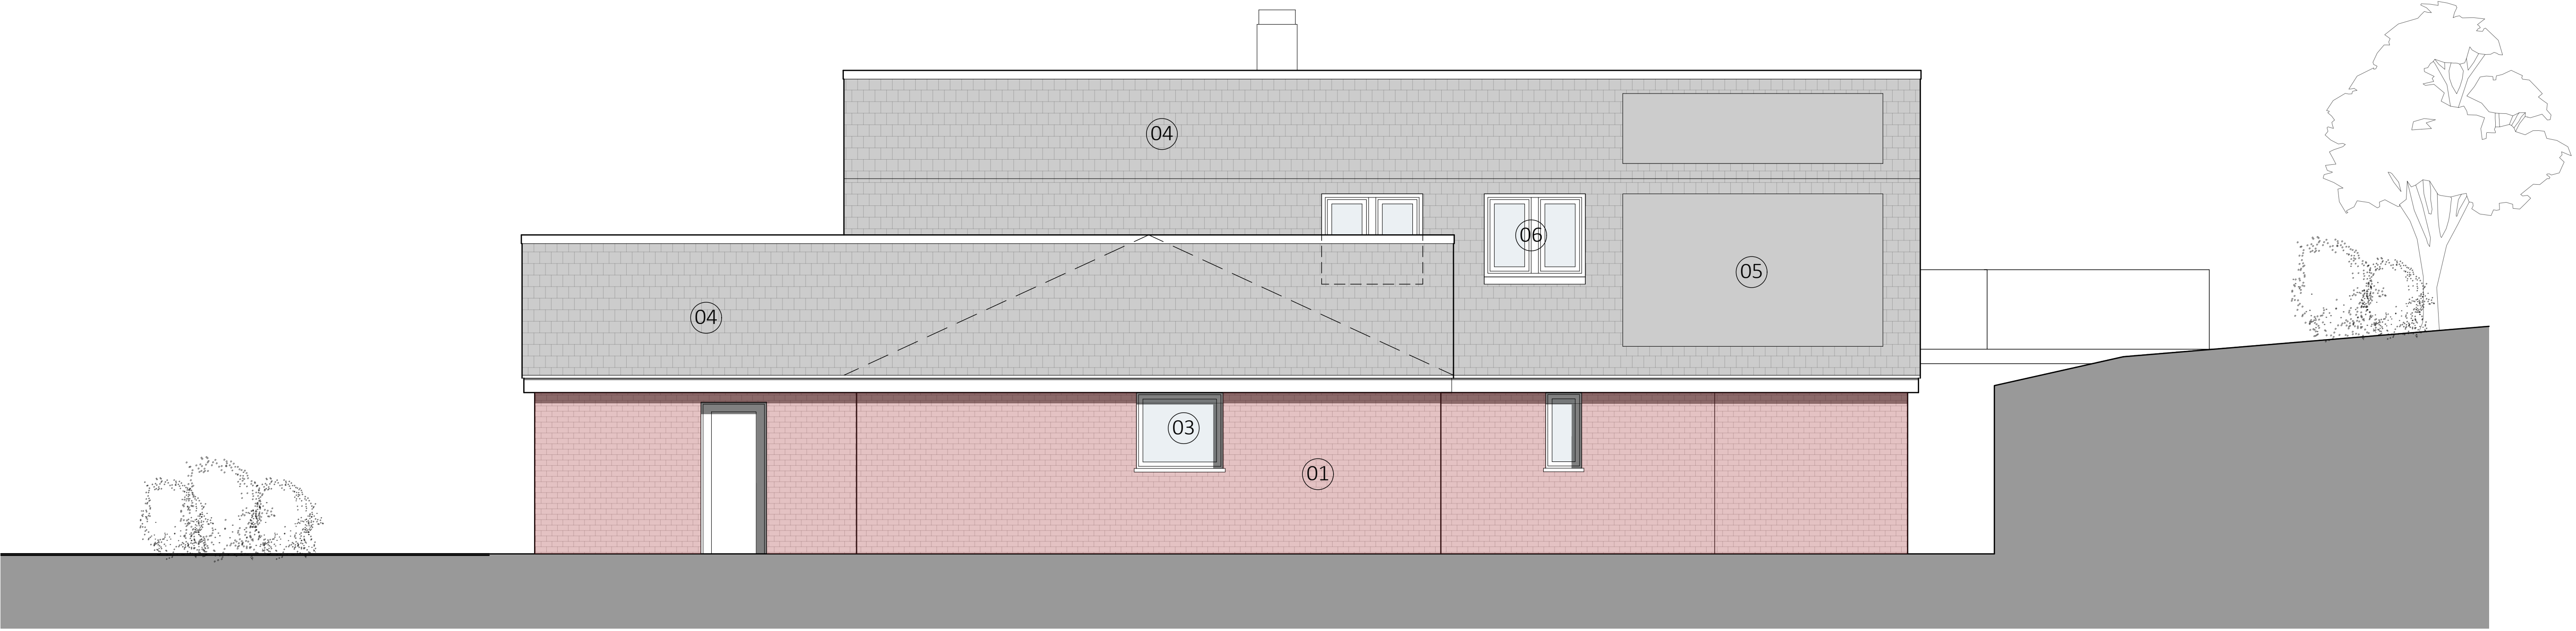

FRONT (South West) ELEVATIOIN



SIDE (South East) ELEVATIOIN

D	04.09.26	Drawing Scale Amended	TS
C	12.08.26	Planning Submission	TS
B	10.08.26	Layout Updated	TS
A	06.08.26	General Amendments	TS
Rev	Date	Details	
Project	Stage	Drawing	Rev
4601	3	021	D
			PLANNING
Scale	Size	Drawn	Check
1:50	A1 L	TS	MSB
			June '26

Hazeldene, Ledge Hill,
Market Lavington, Wiltshire. SN10 4NW
PROPOSED SOUTH EAST AND SOUTH WEST ELEVATIONS