



Materials

- 1. Orange/Brown Brick to Match Existing
- 2. Timber Boarding with clear light satin
- 3. White Double Glazed UPVC Windows
- 4. Recon Slate Tiles
- 5. Solar Panels
- 6. Velux Double Glazed Windows
- 7. Solid Timber Doors
- 8. UPVC Fascia Boards
- 9. Metal Garage Door to Match Existing

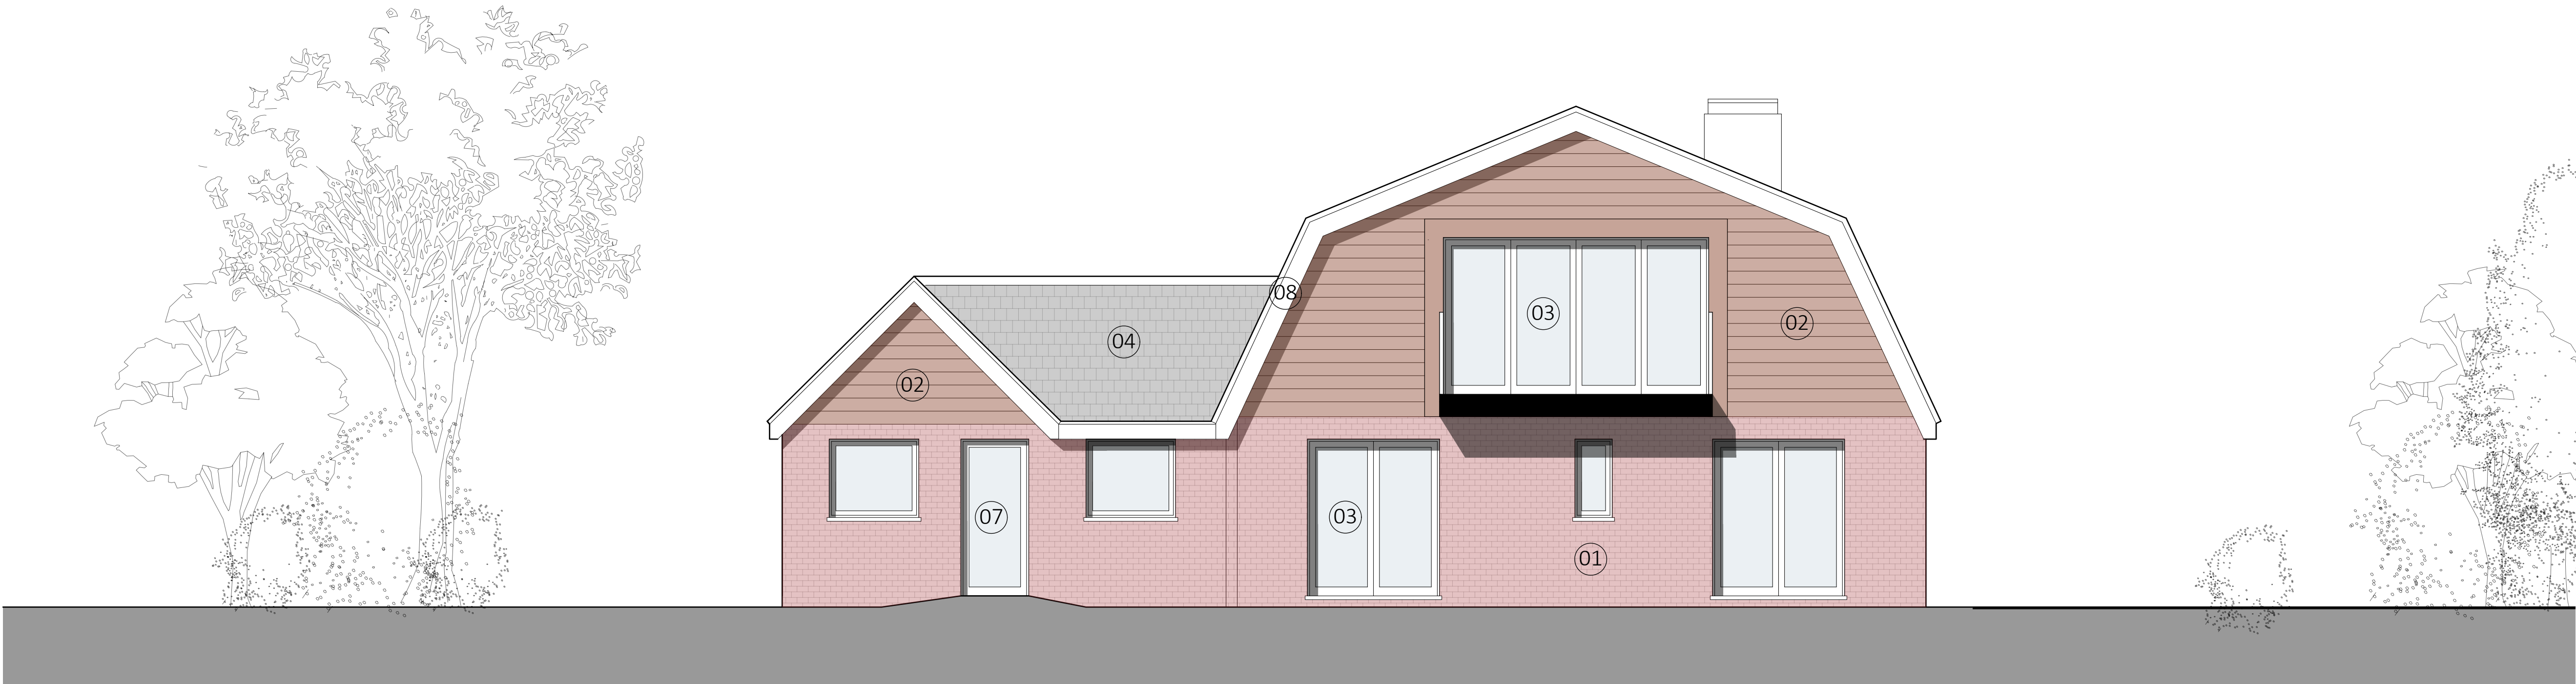

REAR (North East) ELEVATIOIN

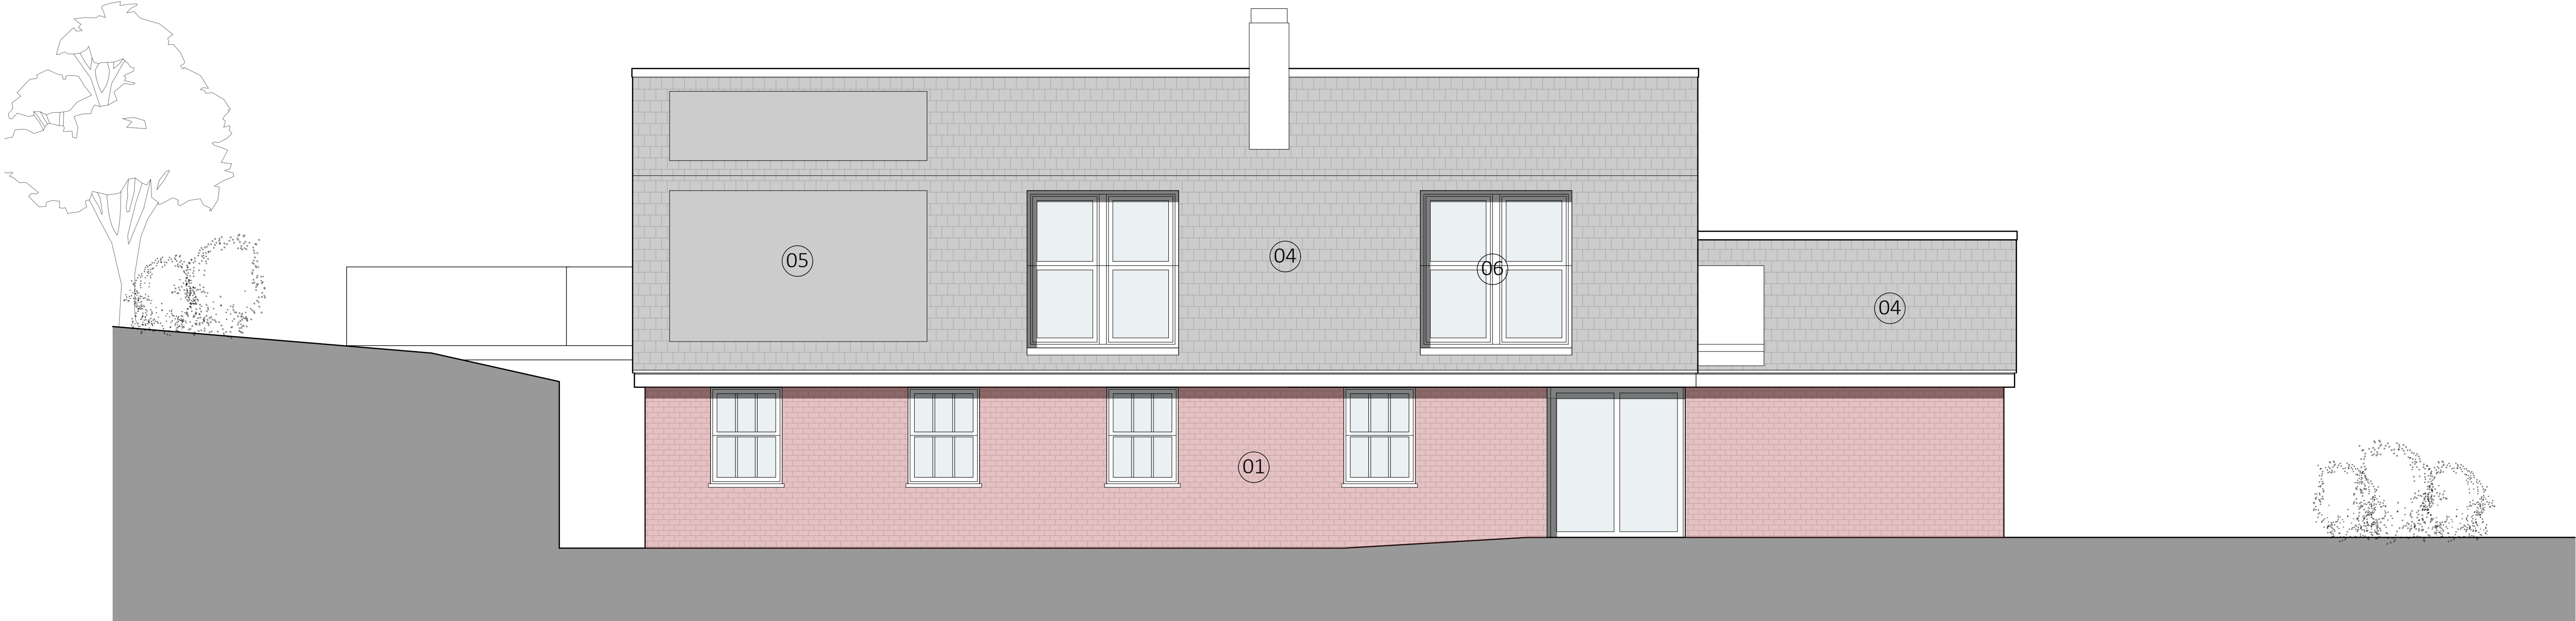

SIDE (North West) ELEVATIOIN

C	04.09.26	Drawing Scale Amended	TS
B	12.08.26	Planning Submission	TS
A	10.08.26	Layout Updated	TS
Rev	Date	Details	Rev
Project	Stage	Drawing	Rev
4601	3	022	C
			PLANNING

Scale

1:50

Size

A1 L

Drawn

MSB

Check

Aug '26

Creation

Hazeldene, Ledge Hill,
Market Lavington, Wiltshire. SN10 4NW
PROPOSED NORTH EAST AND NORTH WEST ELEVATIONS