

CDM 2015 Health & Safety Information

This information relates only to 'Significant Hazards' identified on this drawing and is to be read in conjunction with the Designer's Risk Assessment Register.

Notes

No dimensions to be scaled from drawing.
All dimensions are to be checked against site dimensions before any work is began.
It is the Contractor's responsibility to ensure compliance with Building Regulations.


Copyright

This drawing and the associated Copyright & Intellectual Property Rights shall remain vested in BHP Harwood Architects LLP. This drawing may not copied, reproduced, lent or disclosed without the explicit permission of BHPH Architects.

Revisions

Rev.	Date	Description
—		

NOTE:
Survey information by others.

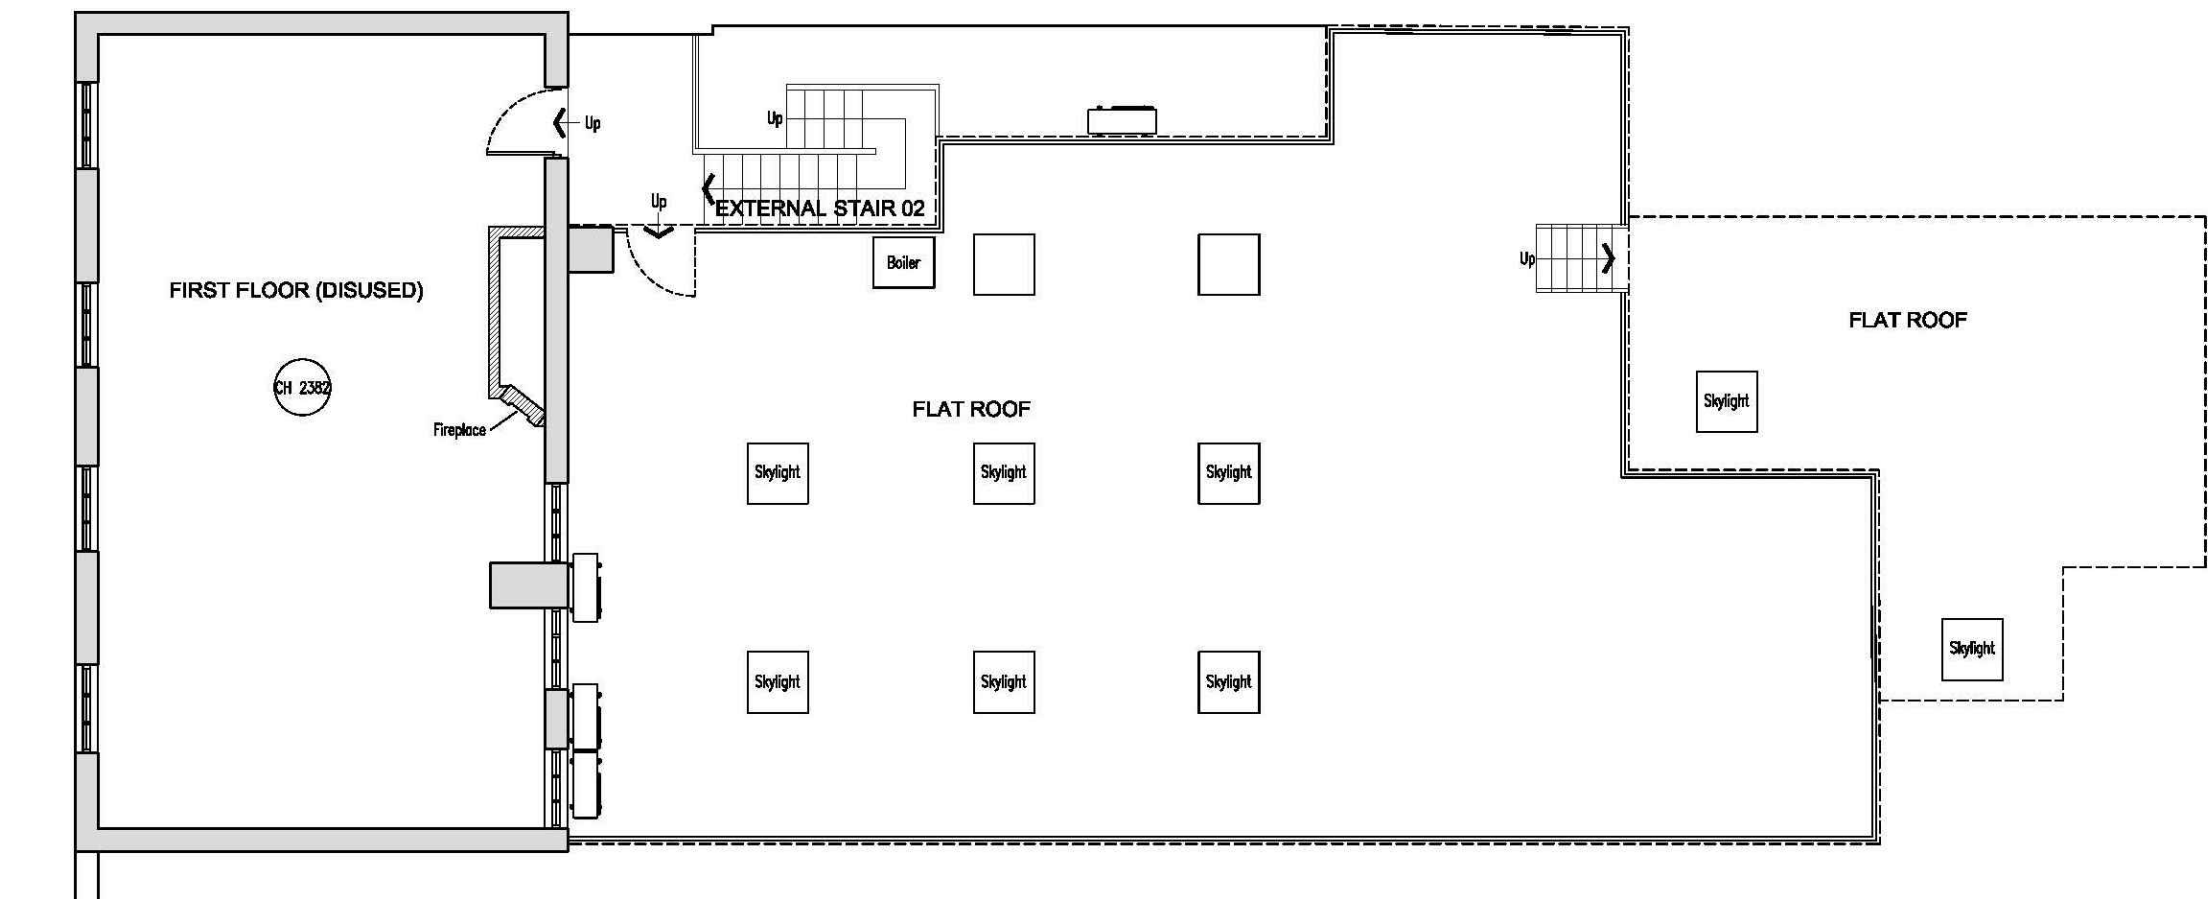

First Floor Plan

