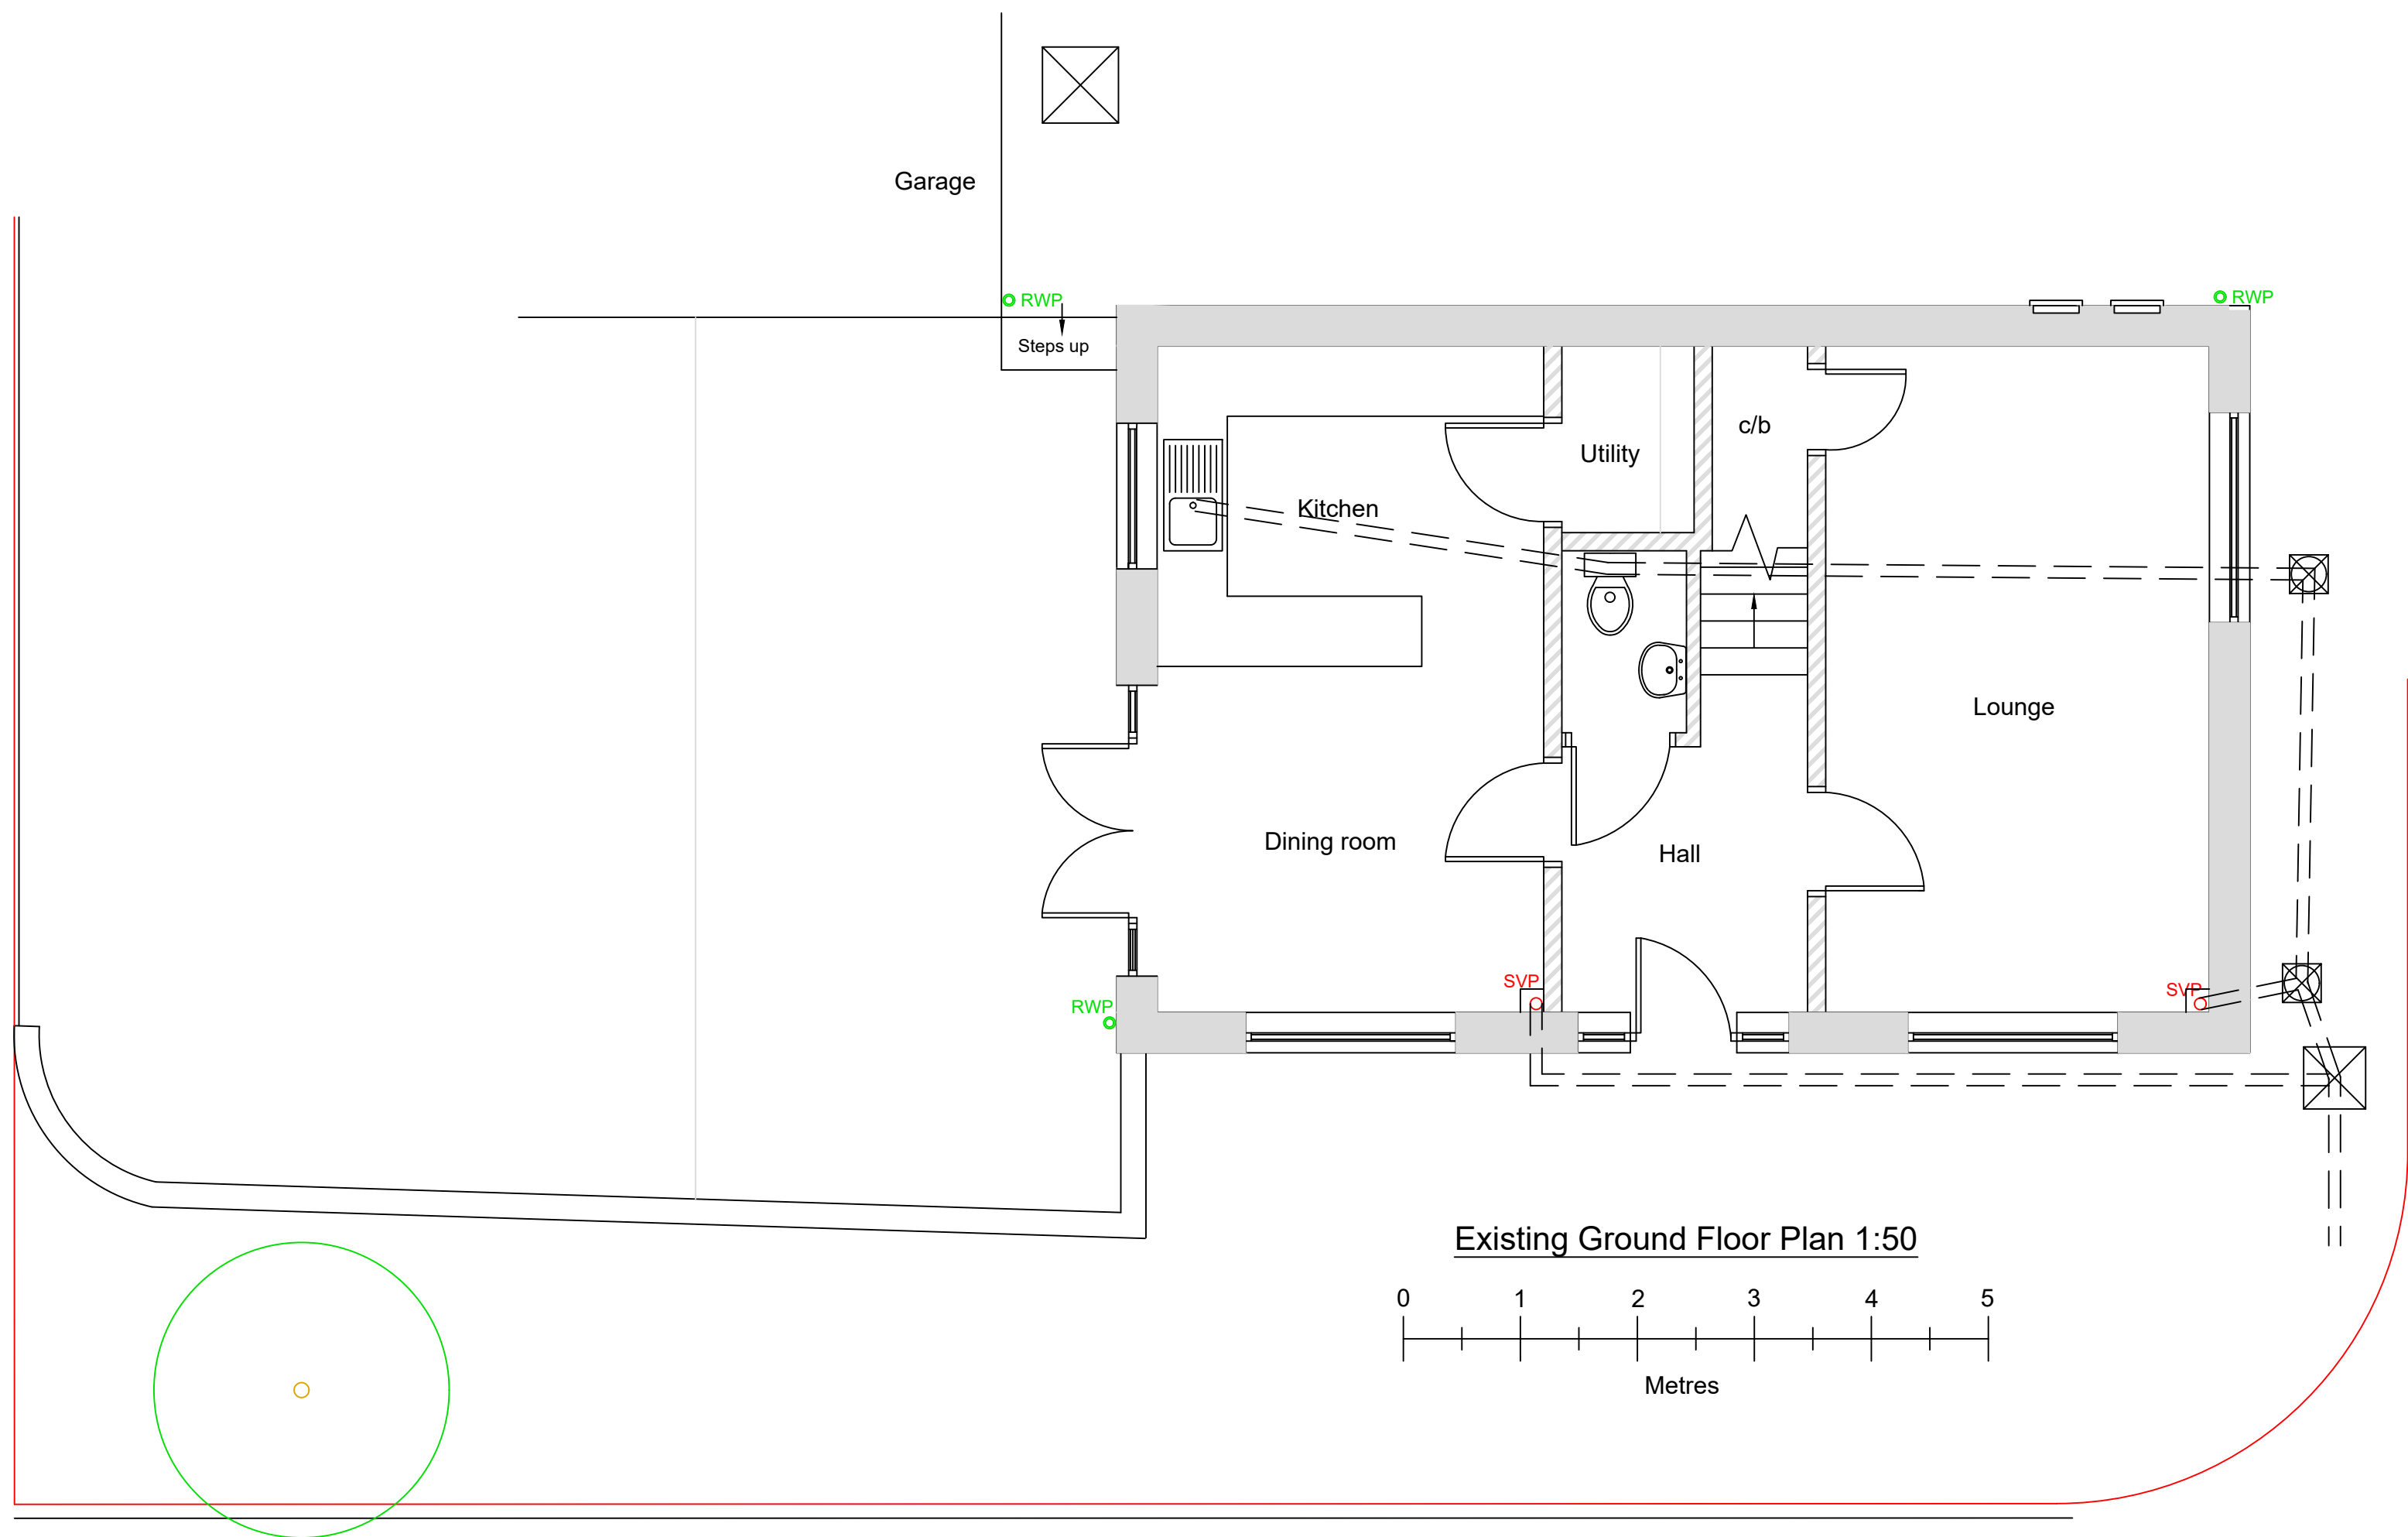
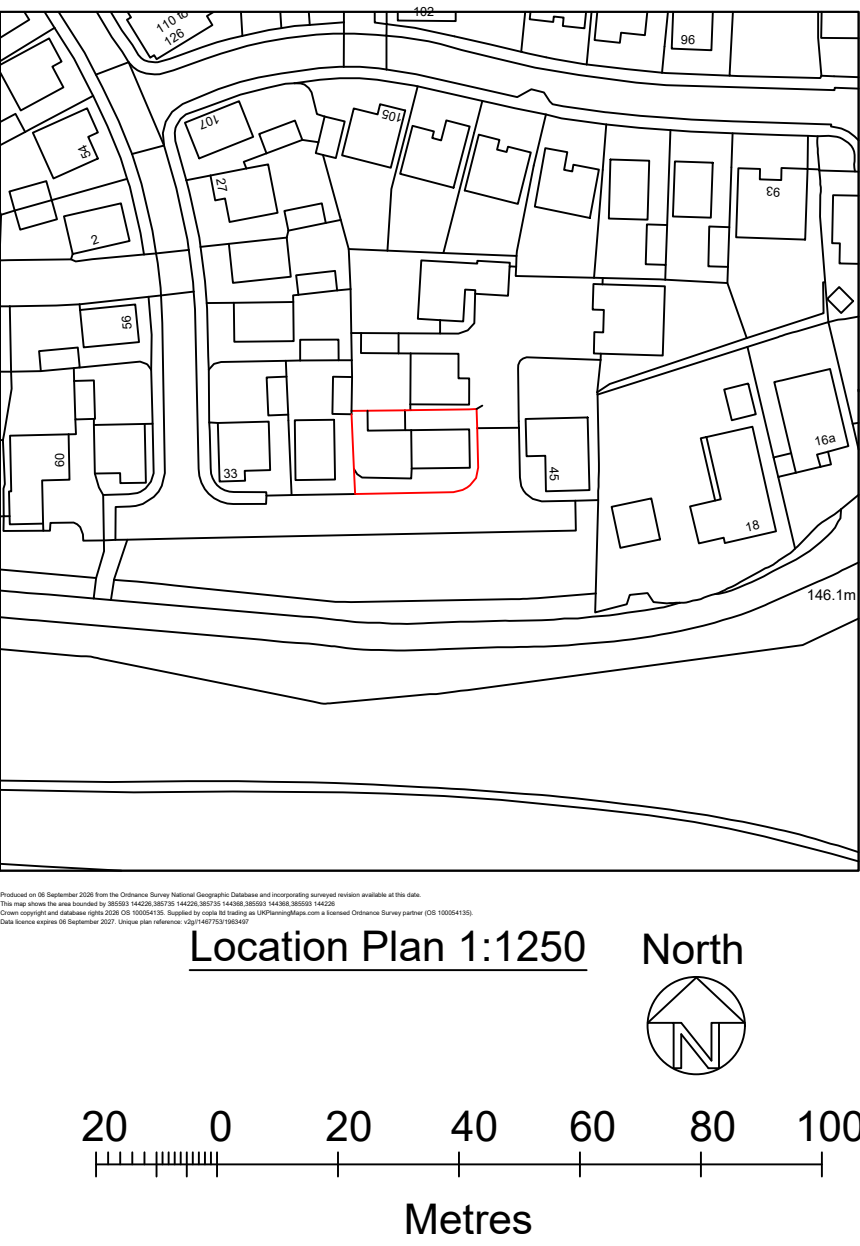
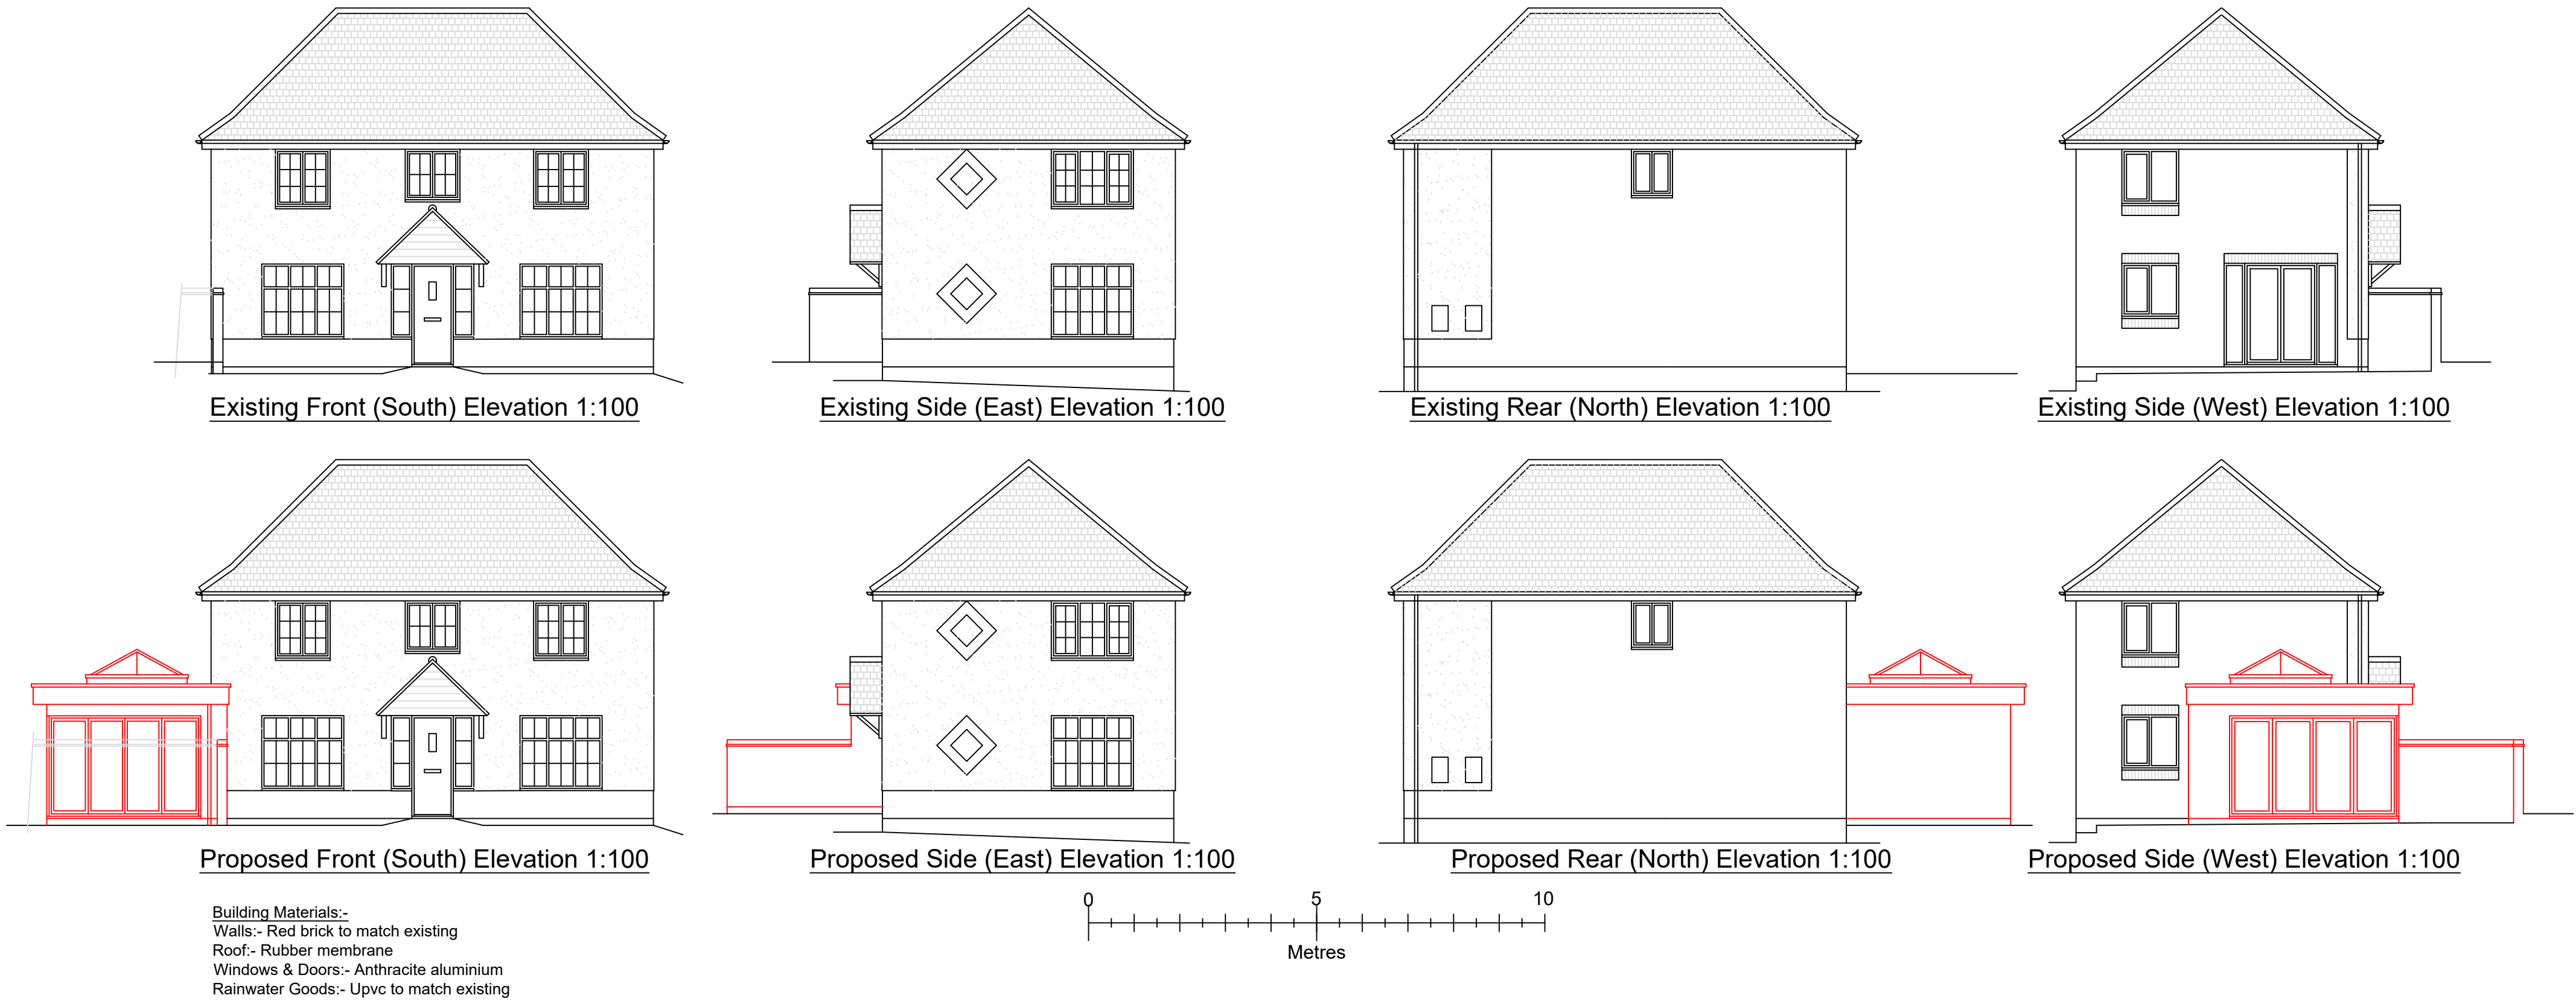


<u>Drawn by</u>	A Harlow & Son 01225 938329	
<u>Proposed Single Storey Side Extension, Replacement Boundary Wall & Landscaping for</u> <u>Mr & Mrs S Russell</u> <u>37 Osprey Close</u> <u>Warminster</u> <u>Wiltshire</u> <u>BA12 8GD</u>		
A1 Papersize		
<u>Scale</u>	1:100, 1:50, 1:1250	<u>Drawing No AH2026/73</u> Sheet 1 of 2
<u>Date</u>	25th Aug 2026	