





DRAWINGS BASED ON TOPOGRAPHY & SITE BOUNDARY LIMITS INFORMATION PROVIDED BY OTHERS, IF ONSITE DISCREPANCIES ARISE, BRING TO A HARLOW & SONS ATTENTION IMMEDIATELY

IF IN DOUBT,ASK - DO NOT SCALE - CHECK ON SITE DIMENSIONS.
SITE DIMENSIONS TO BE CHECKED PRIOR TO START - DISCREPANCIES TO BE RAISED WITH A HARLOW & SON

ALL DIMENSIONS ARE TO STRUCTURAL ELEMENTS & NOT TO APPLIED FINISHES



Building Materials:-
Walls:- Red brick to match existing
Roof:- Redland regent, trough coloured tile
Windows & Doors:- White aluminium
Rainwater Goods:- Upvc to match existing

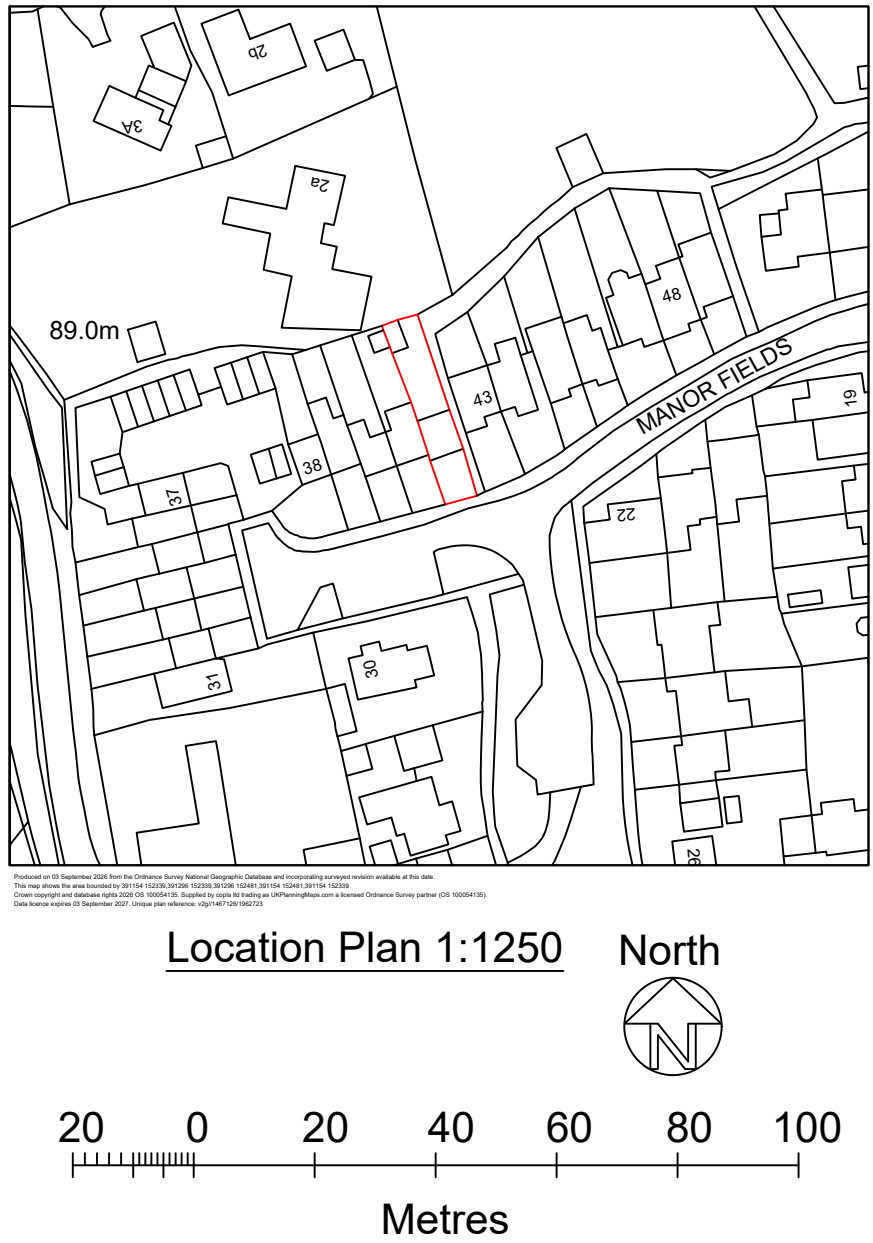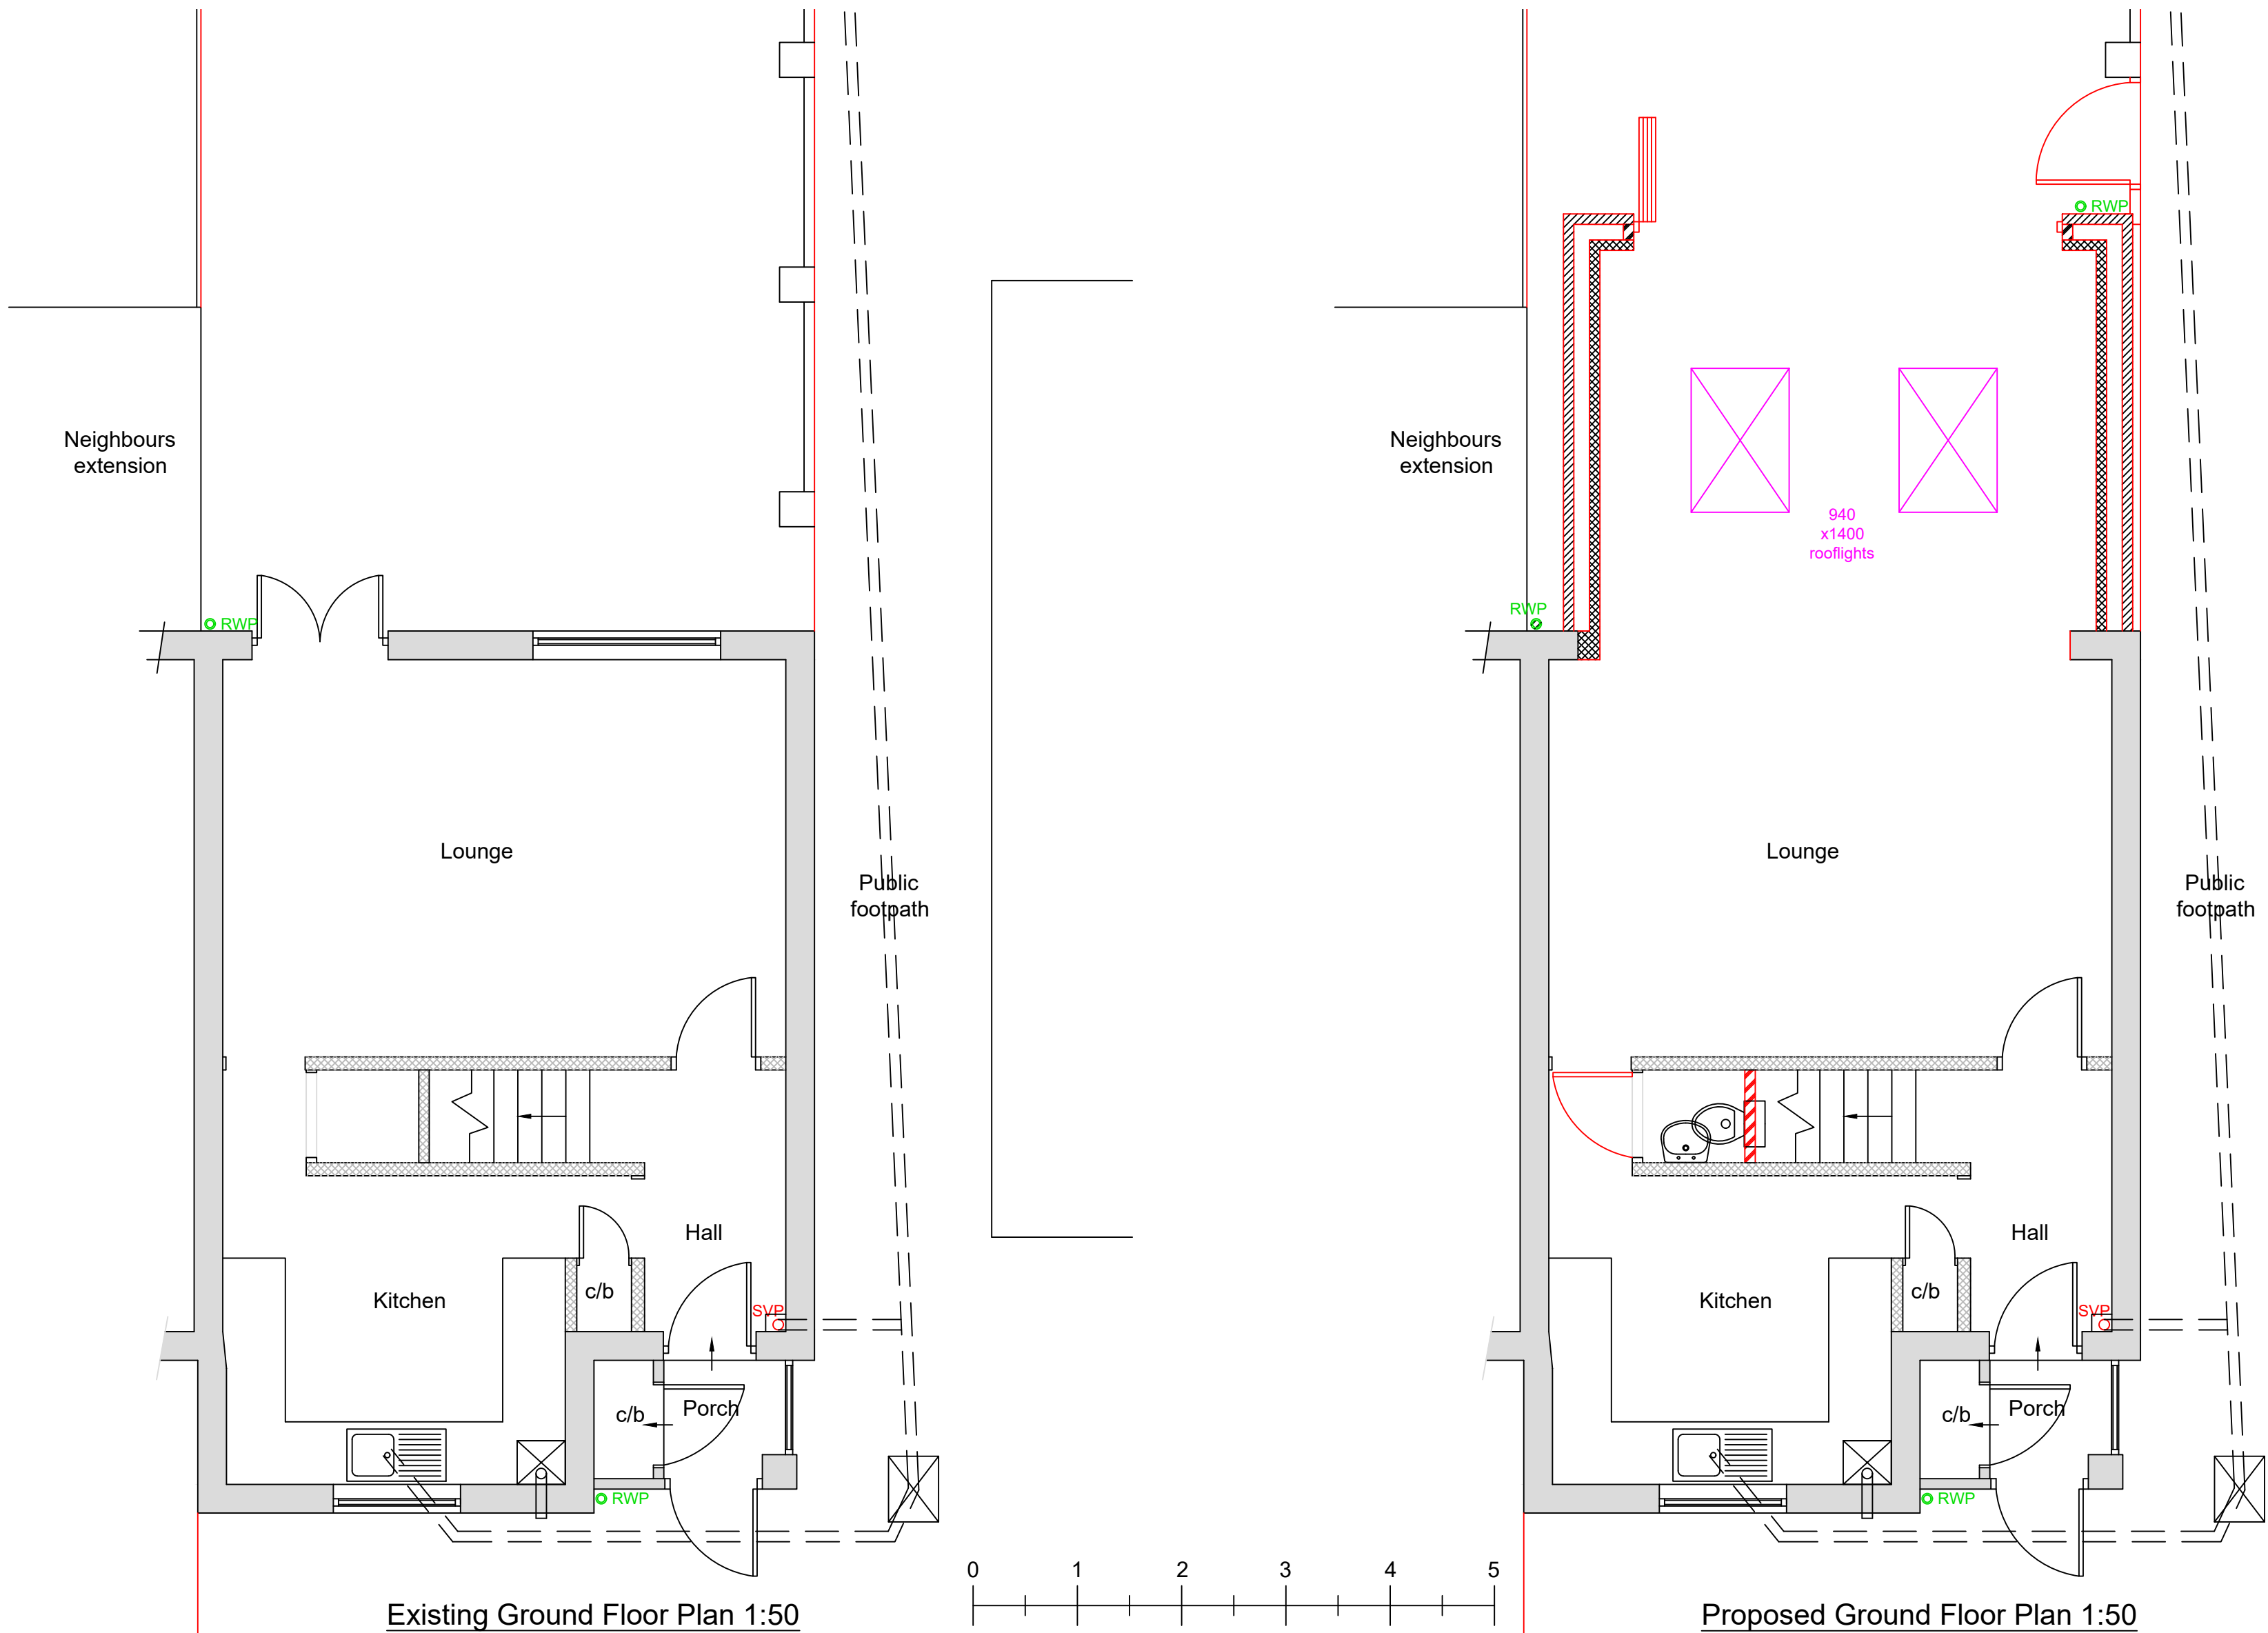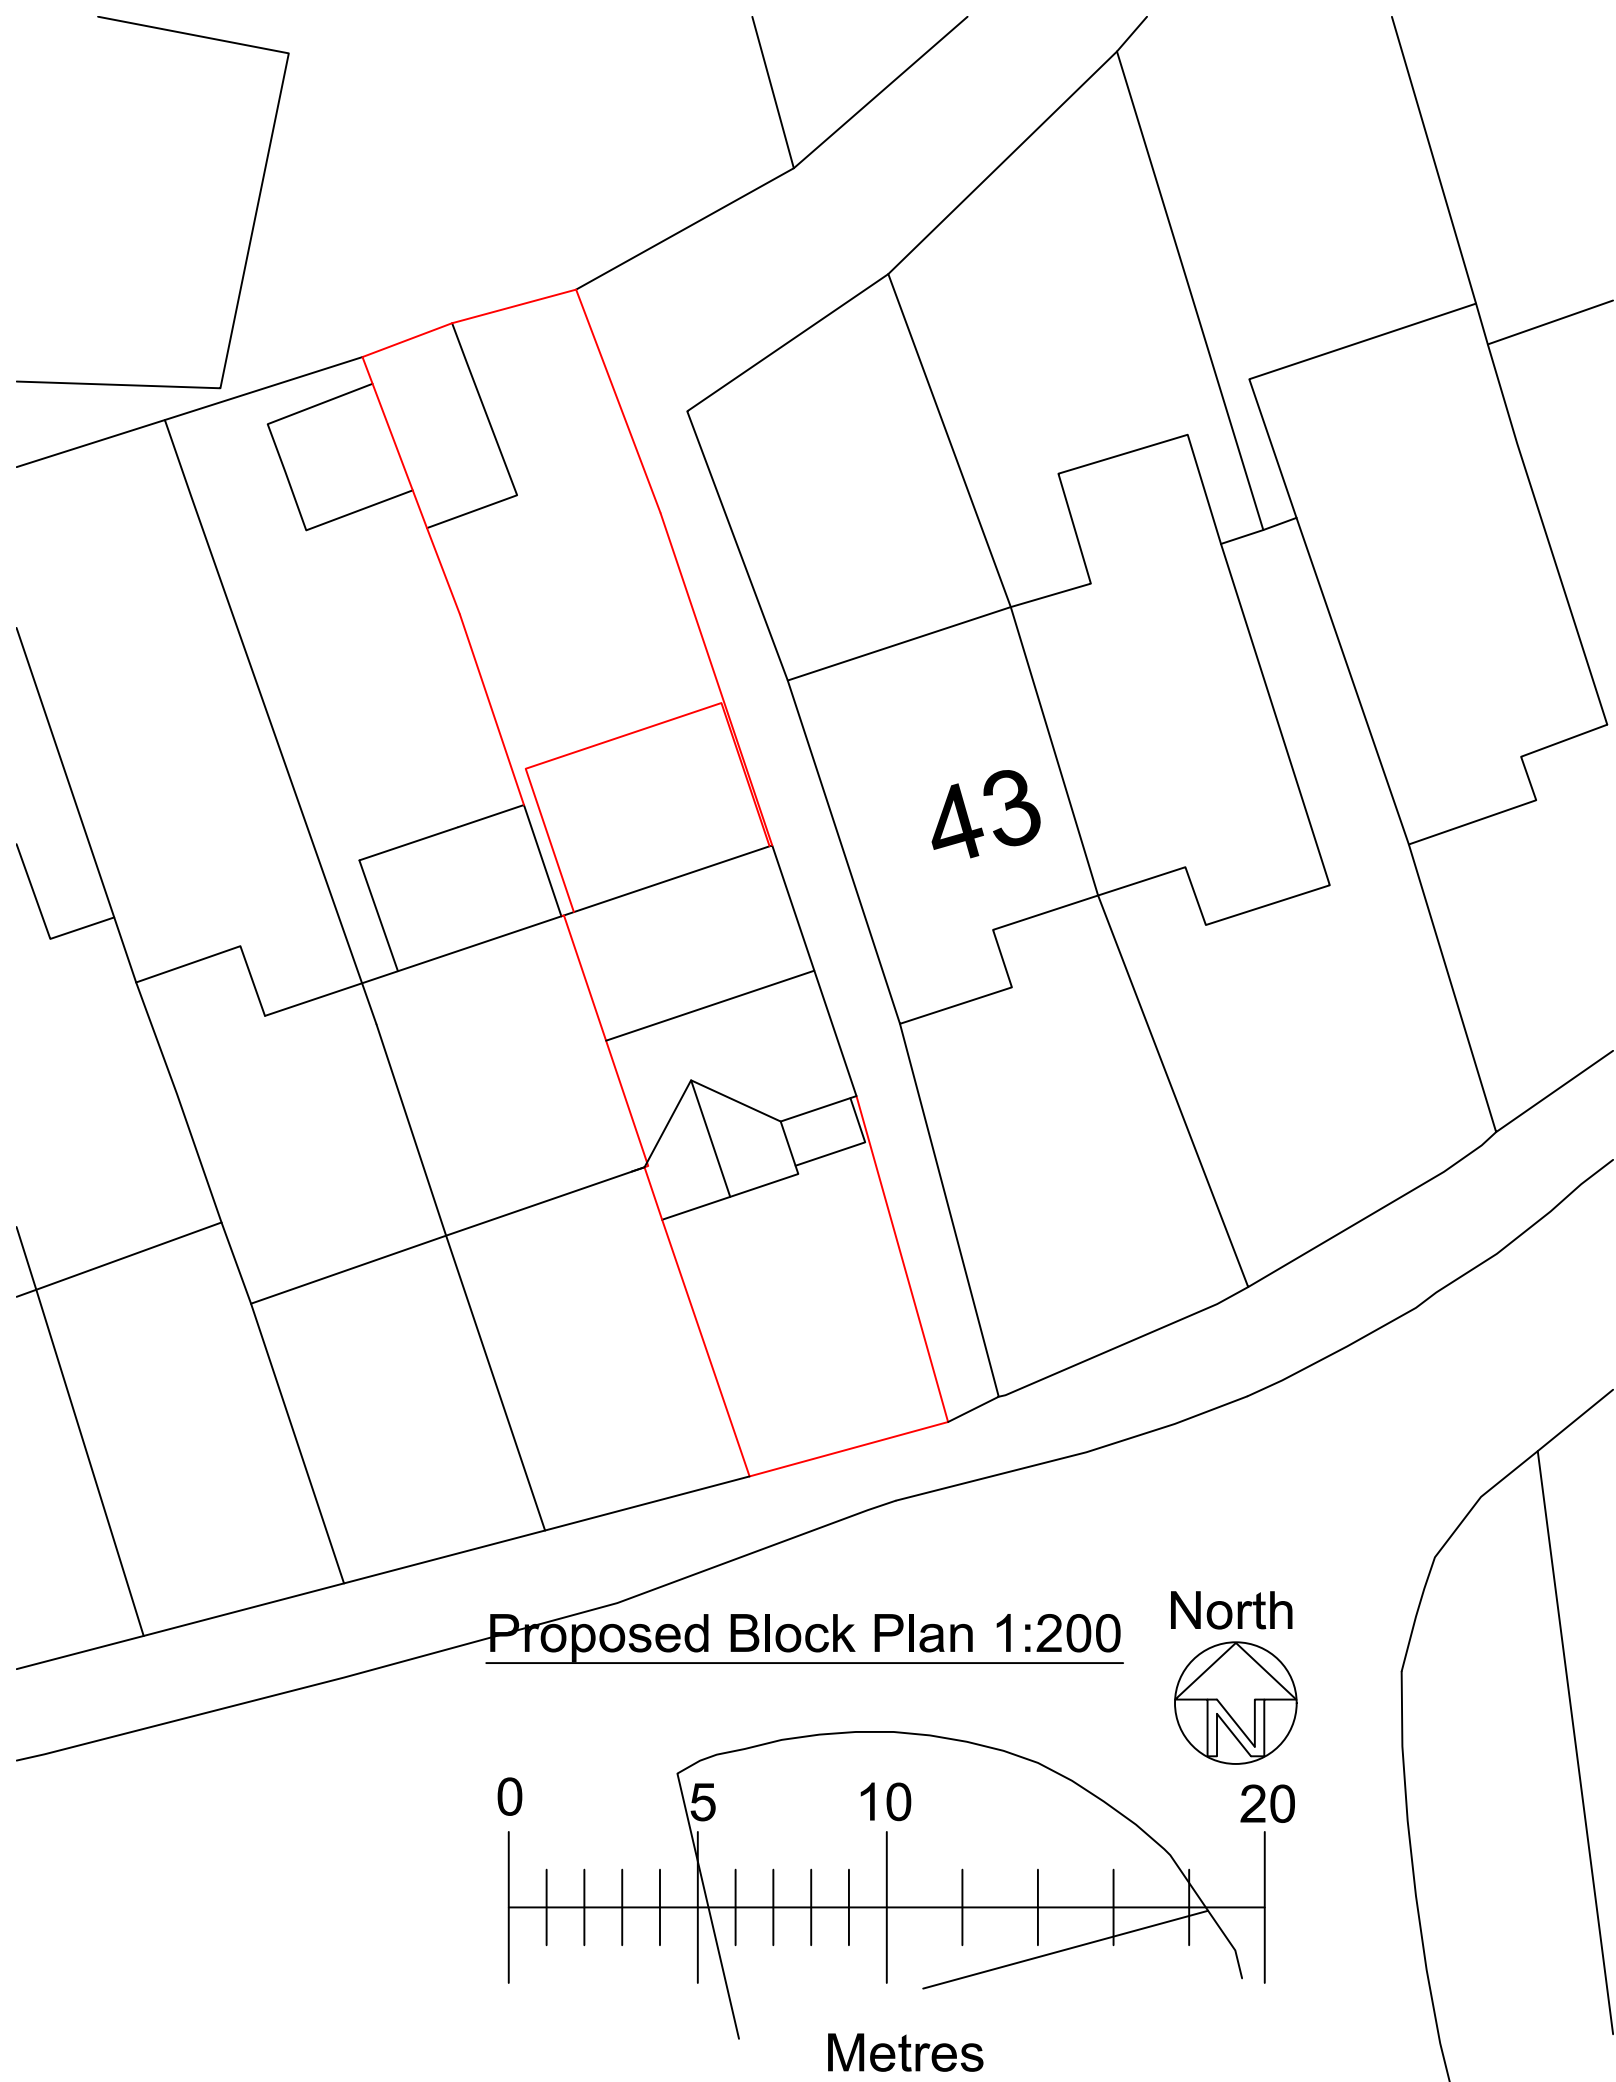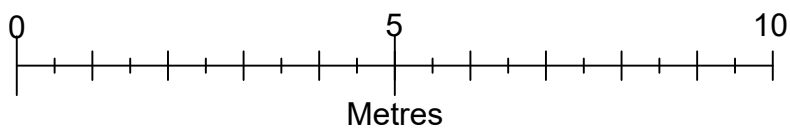

Drawn by A Harlow & Son 01225 938329		
Proposed Single Storey Rear Extension for Mr & Mrs S Pearce 42 Manor Fields Bratton Wiltshire BA13 4ST		
A1 Papersize		
Scale	1:100, 1:50 1:200, 1:1250	Drawing No AH2026/72
Date	26th Aug 2026	Sheet 1 of 1