



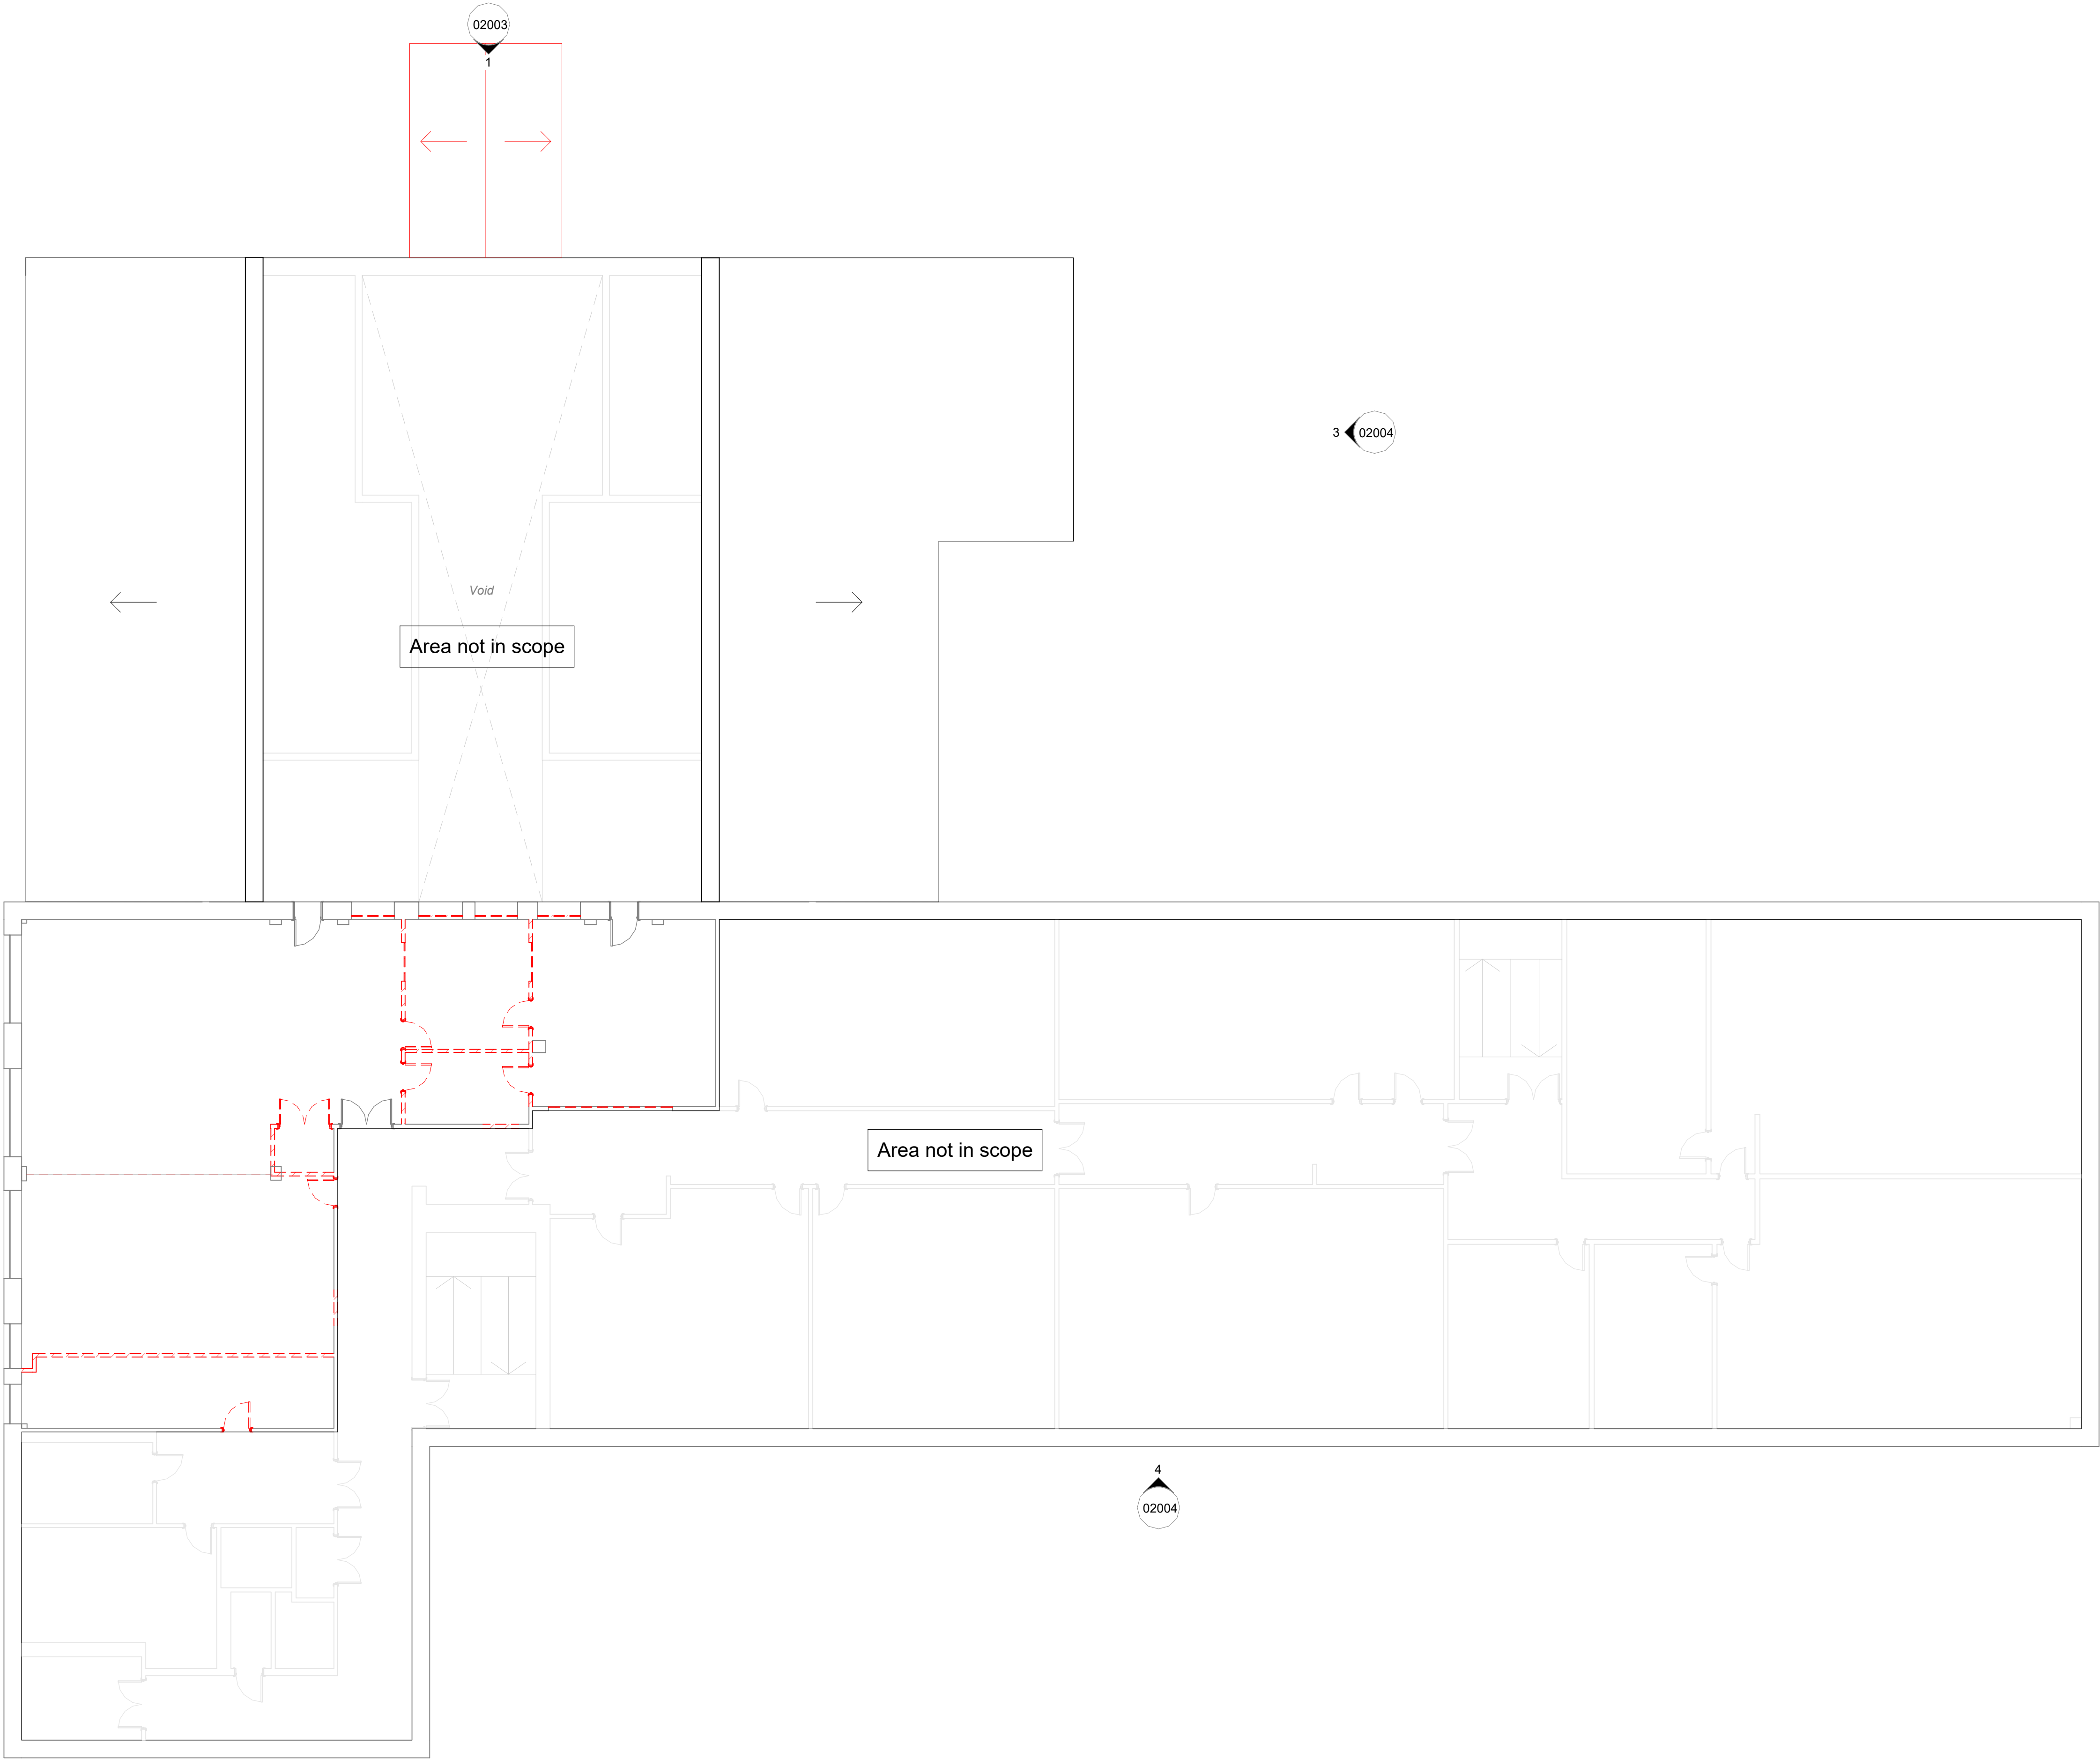

Demolition Kennet - First Floor Plan  
1 : 100

**Notes**  
Do not scale from this document, unless for the purposes of planning applications where a scale bar is provided. Refer to figured dimensions only. All dimensions to be verified on site prior to construction. Report all discrepancies or ambiguities to the Document Originator immediately. This document is to be read in conjunction with relevant documents, drawings and standards.

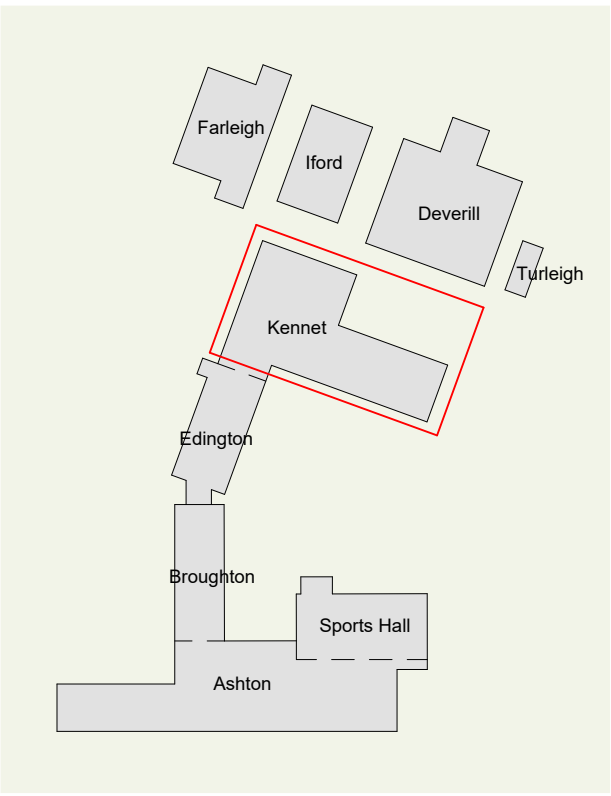


Campus Location Plan  
1 : 2000

— To be demolished

P01 12.08.26 FOR PLANNING ON DCP

| Rev | Date | Notes | Dm | Chk'd |
|-----|------|-------|----|-------|
|-----|------|-------|----|-------|

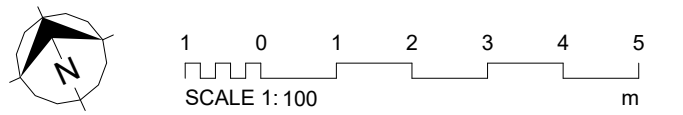

Document Originator

**AWW**

London Suite 1.07, Tide Bankside, SE1 9EA 020 7160 6000  
Bristol pivot + mark, 48-52 Baldwin Street, BS1 1QB 0117 923 2535

RIBA Chartered Practice www.aww-uk.com

Client  
Wiltshire College & University Centre

AWW Project Number 5002 Project Stage RIBA Stage 3

Project Title  
Trowbridge College  
BA14 0ES

Title  
Kennet - Demolition First Floor Plan

Scale @ A1 Document Status

As S2 - Suitable for Information

| Indicated Project | Origin | Volume | Level | Type | Role | Number | Rev |
|-------------------|--------|--------|-------|------|------|--------|-----|
|-------------------|--------|--------|-------|------|------|--------|-----|

|      |     |     |    |    |   |       |     |
|------|-----|-----|----|----|---|-------|-----|
| 5002 | AWW | KEN | 01 | DR | A | 12002 | P01 |
|------|-----|-----|----|----|---|-------|-----|