


Glazed curtain walling and double doors to new art entrance


Existing store retained and externally insulated with zinc cladding to match Entrance Lobby extension

Area not surveyed

Proposed Sports Hall - Ground Floor Plan
1 : 100

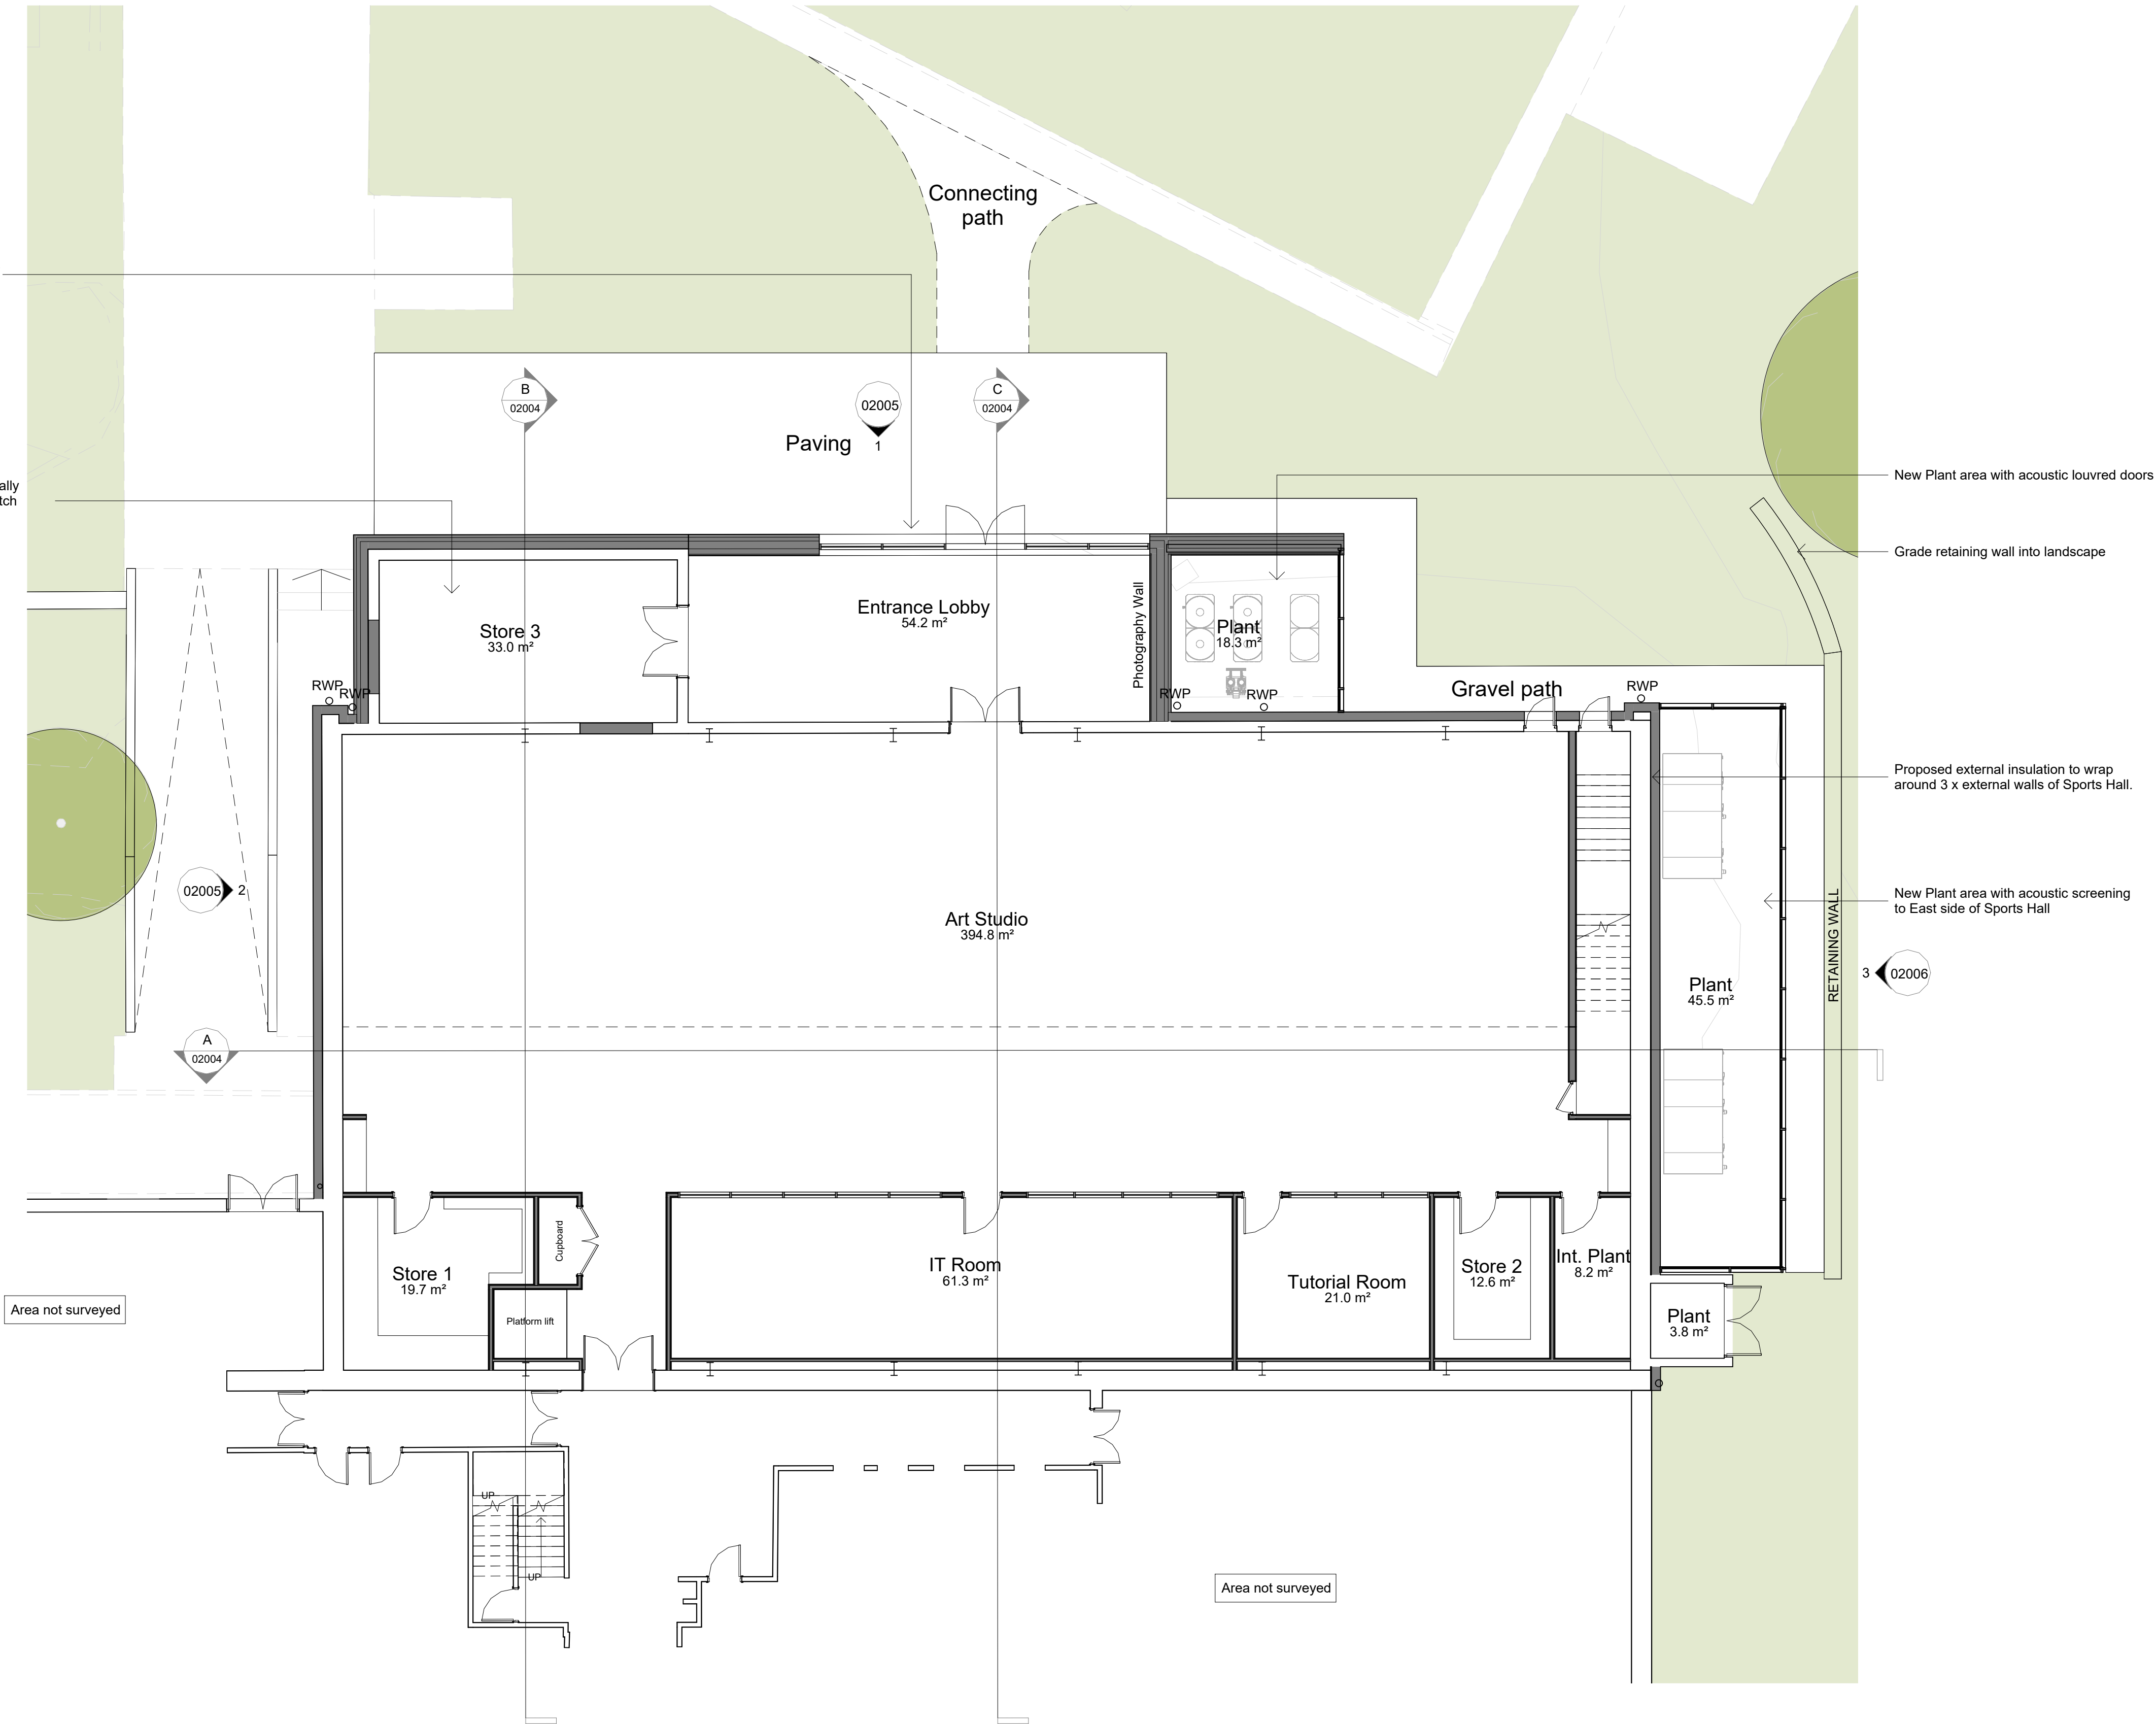


Notes
Do not scale from this document, unless for the purposes of planning applications where a scale bar is provided. Refer to figured dimensions only. All dimensions to be verified on site prior to construction. Report all discrepancies or ambiguities to the Document Originator immediately. This document is to be read in conjunction with relevant documents, drawings and standards.

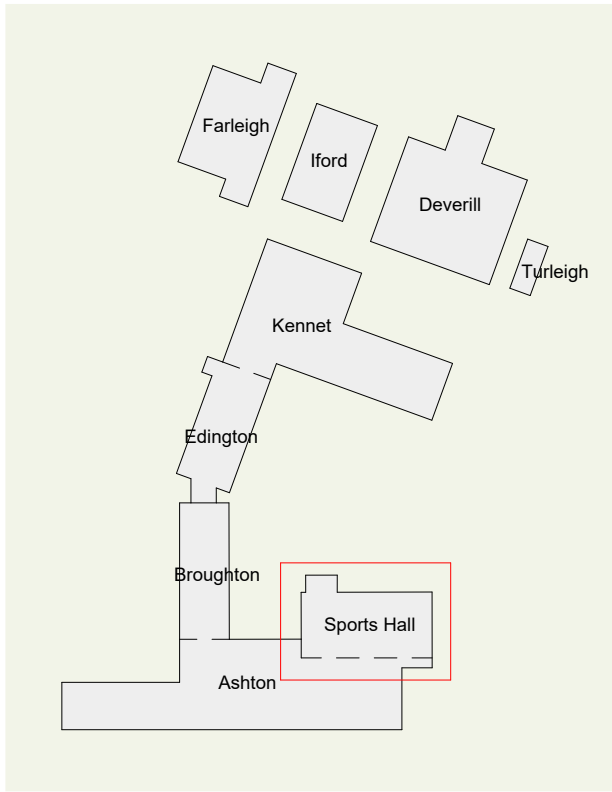

Campus Location Plan
1 : 2000

P01	12.08.26	FOR PLANNING	ON	DCP
Rev	Date	Notes	Dm	Chk'd

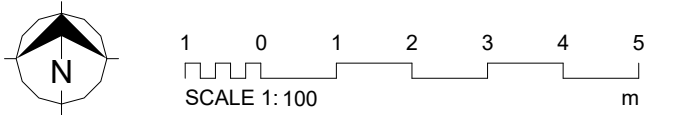

Document Originator
AWW
London Suite 1.07, Tide Bankside, SE1 9EA 020 7160 6000
Bristol pivot + mark, 48-52 Baldwin Street, BS1 1QB 0117 923 2535
RIBA Chartered Practice www.aww-uk.com

Client
Wiltshire College & University Centre

AWW Project Number 5002 Project Stage RIBA Stage 3

Project Title
Trowbridge College
BA14 0ES

Title
Ashton Sports Hall - Proposed Ground Floor Plan

Scale @ A1

Document Status

As S0 - Initial Status

indicated

Project	Origin	Volume	Level	Type	Role	Number	Rev
5002	AWW	ASH	00	DR	A	02001	P01