



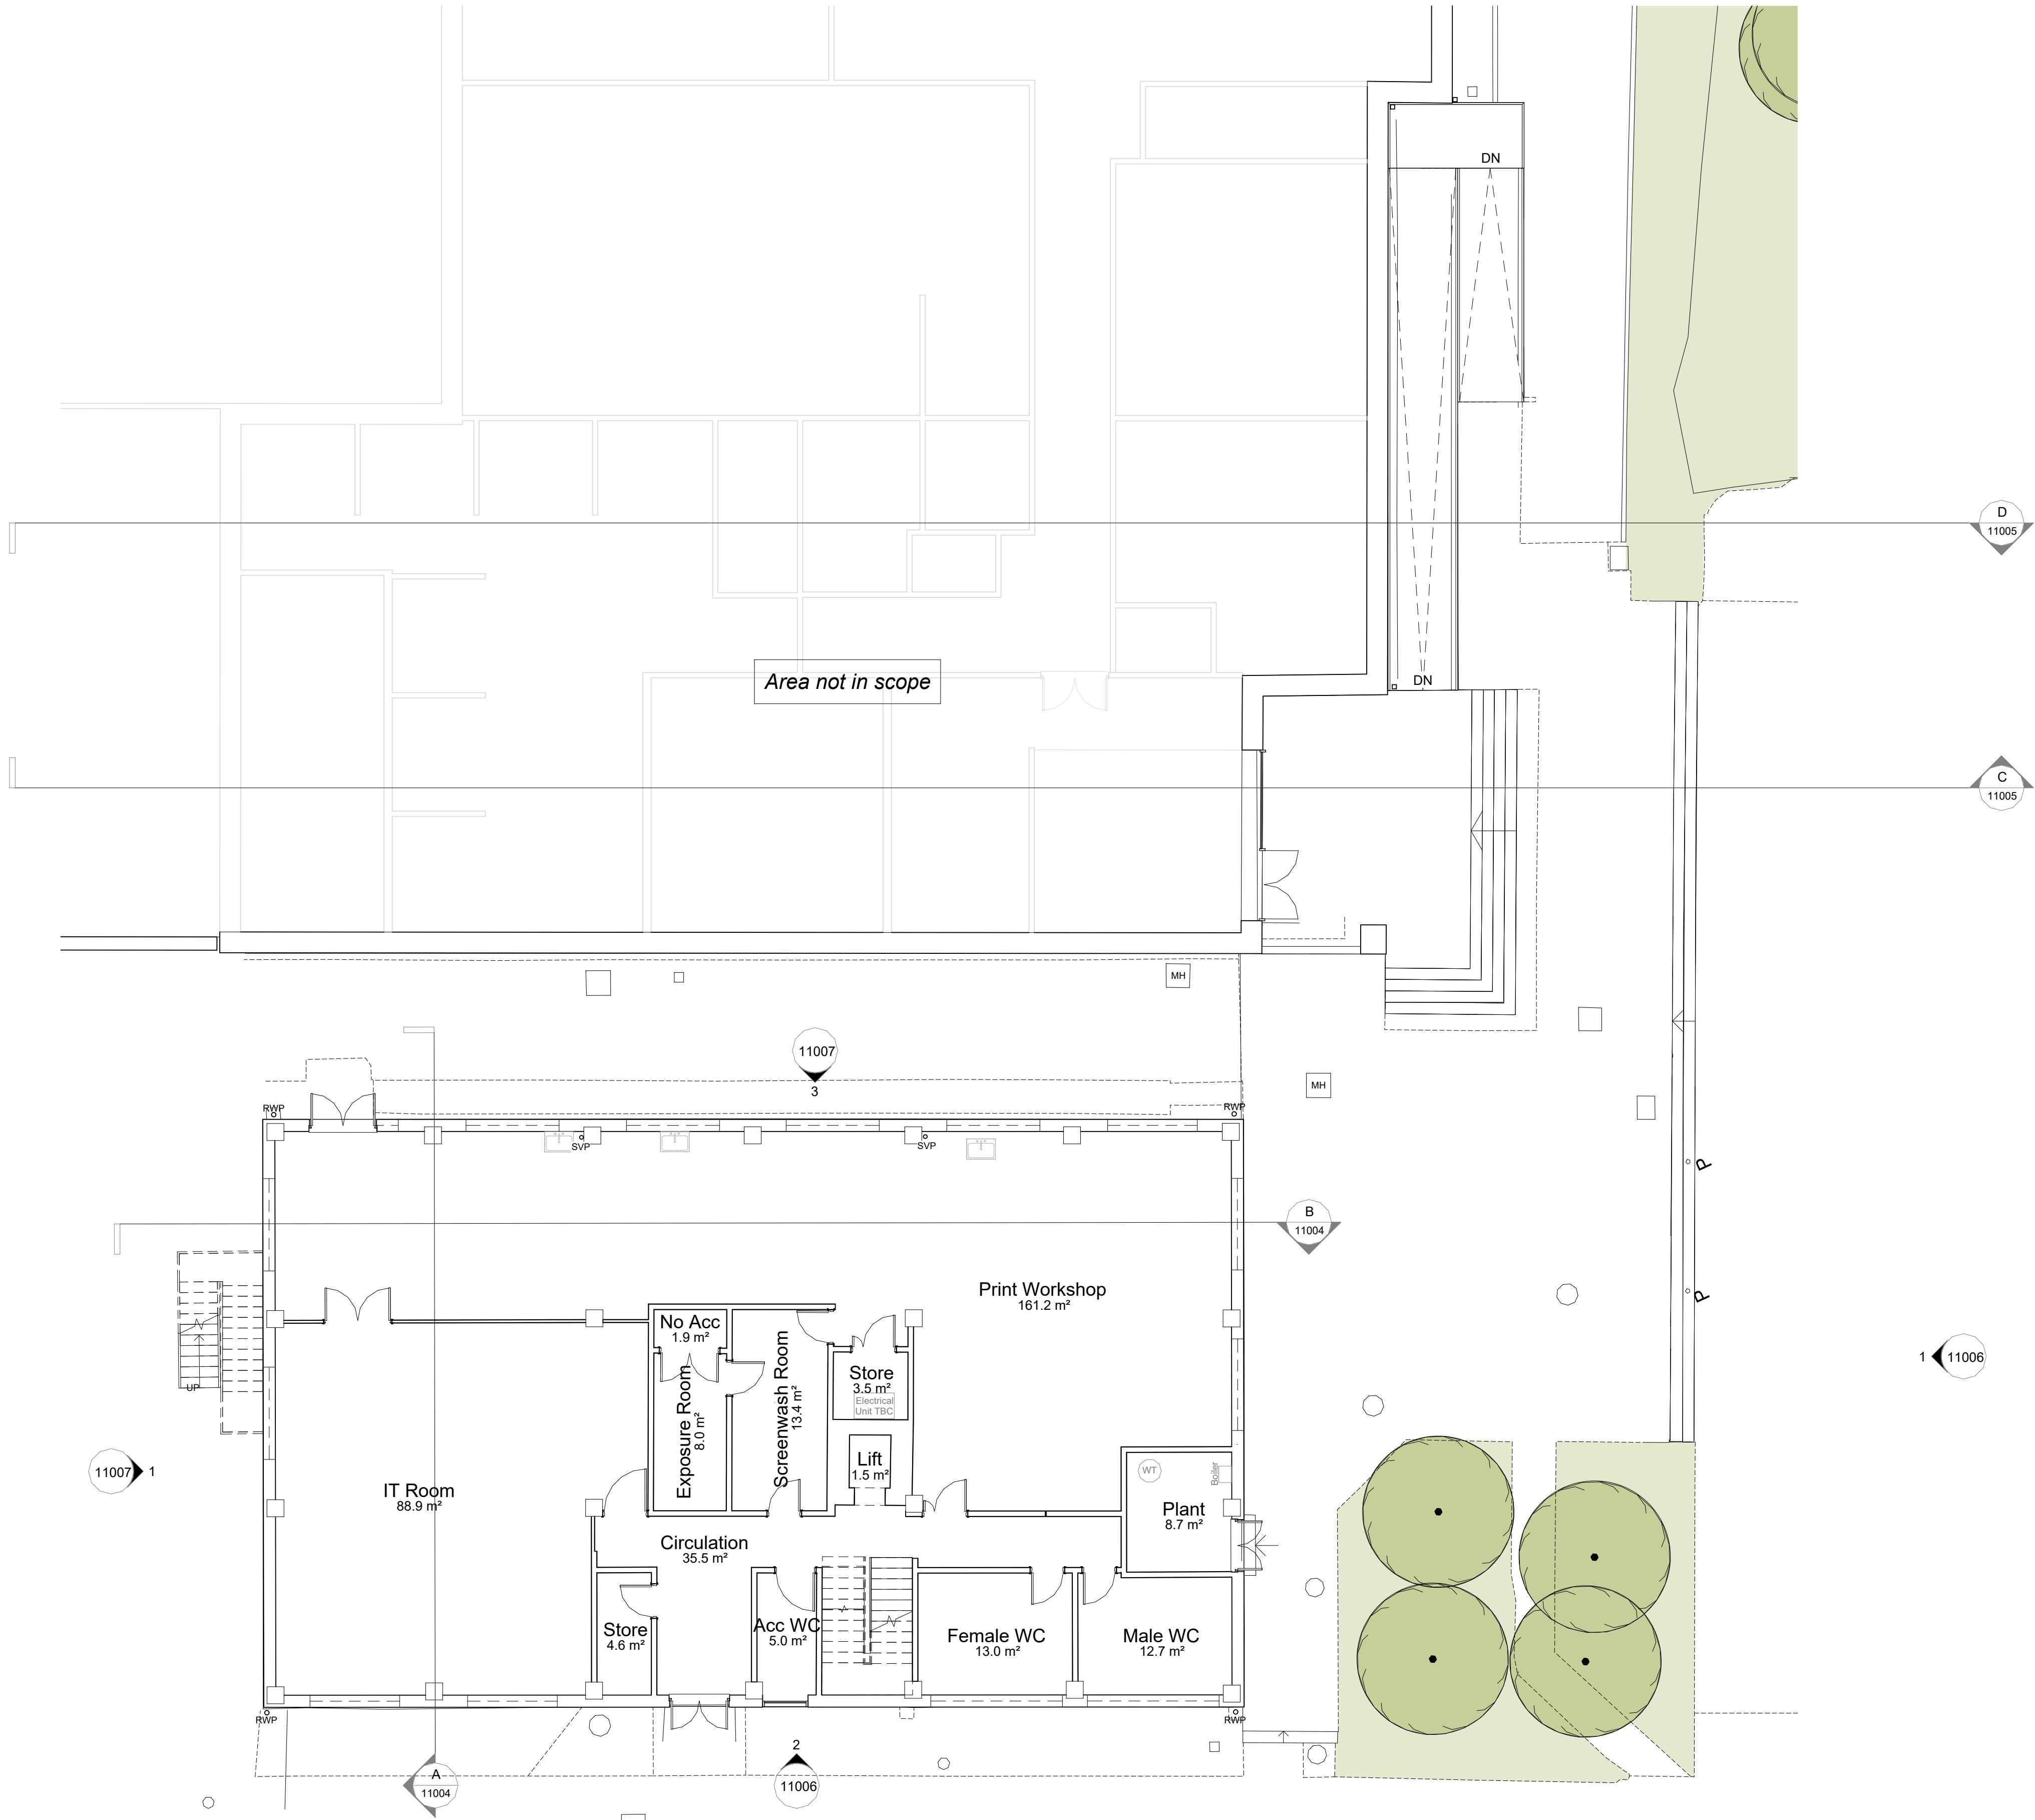

Existing Iford & Deverill - Ground Floor Plan
1 : 100

Notes
Do not scale from this document, unless for the purposes of planning applications where a scale bar is provided. Refer to figured dimensions only. All dimensions to be verified on site prior to construction. Report all discrepancies or ambiguities to the Document Originator immediately. This document is to be read in conjunction with relevant documents, drawings and standards.


Note on Deverill Building Drawings:
This drawing is based on historic record information only, the accuracy of which has not been verified i.e. this part of the estate has not been subject to a measured building survey. The contractor must check any critical setting out dimensions prior to ordering any materials and starting work.

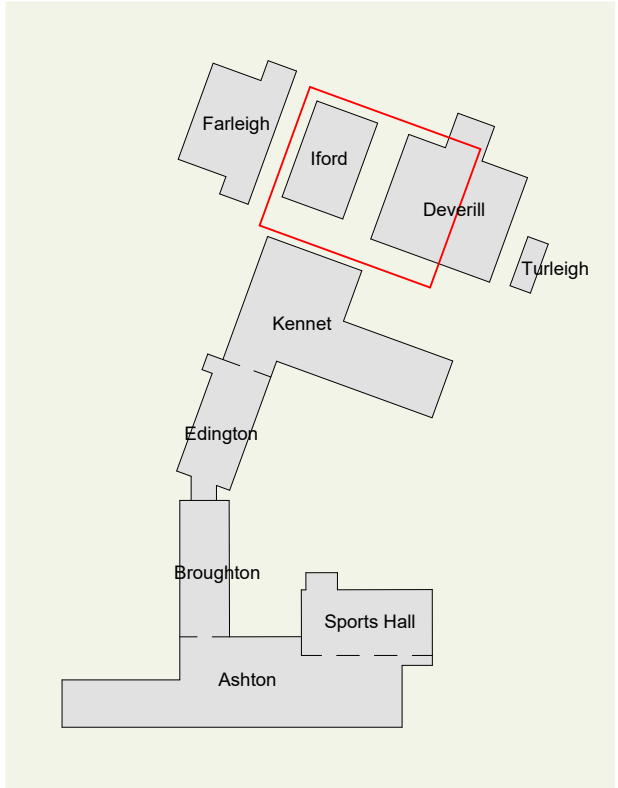

Campus Location Plan
1 : 2000

P03	12.08.26	FOR PLANNING	ON	DCP
P02	10.07.26	DRAFT PLANNING SET	ON	DCP
P01	27.05.26	First Issue - Existing Set & Proposed Set	ON	DCP

Rev	Date	Notes	Dm	Chk'd
-----	------	-------	----	-------

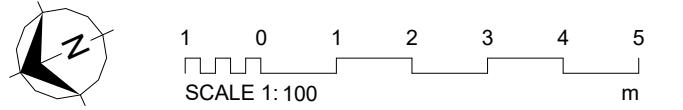

Document Originator
AWW
London Suite 1.07, Tide Bankside, SE1 9EA 020 7160 6000
Bristol pivot + mark, 48-52 Baldwin Street, BS1 1QB 0117 923 2635
RIBA Chartered Practice www.aww-uk.com
Client
Wiltshire College & University Centre

AWW Project Number	Project Stage
5002	RIBA Stage 3

Project Title
Trowbridge College
BA14 0ES

Title
Iford & Deverill - Existing Ground Floor Plan

Scale @ A1 Document Status

As S2 - Suitable for Information
indicated

Project	Origin	Volume	Level	Type	Role	Number	Rev
5002	AWW	IF	00	DR	A	11001	P03