


NOTES

All levels, dimensions and construction details to be checked on-site by the contractors before work commences. All construction details to comply with the latest Building Regulations, British Standard Specifications and Codes of Practice.

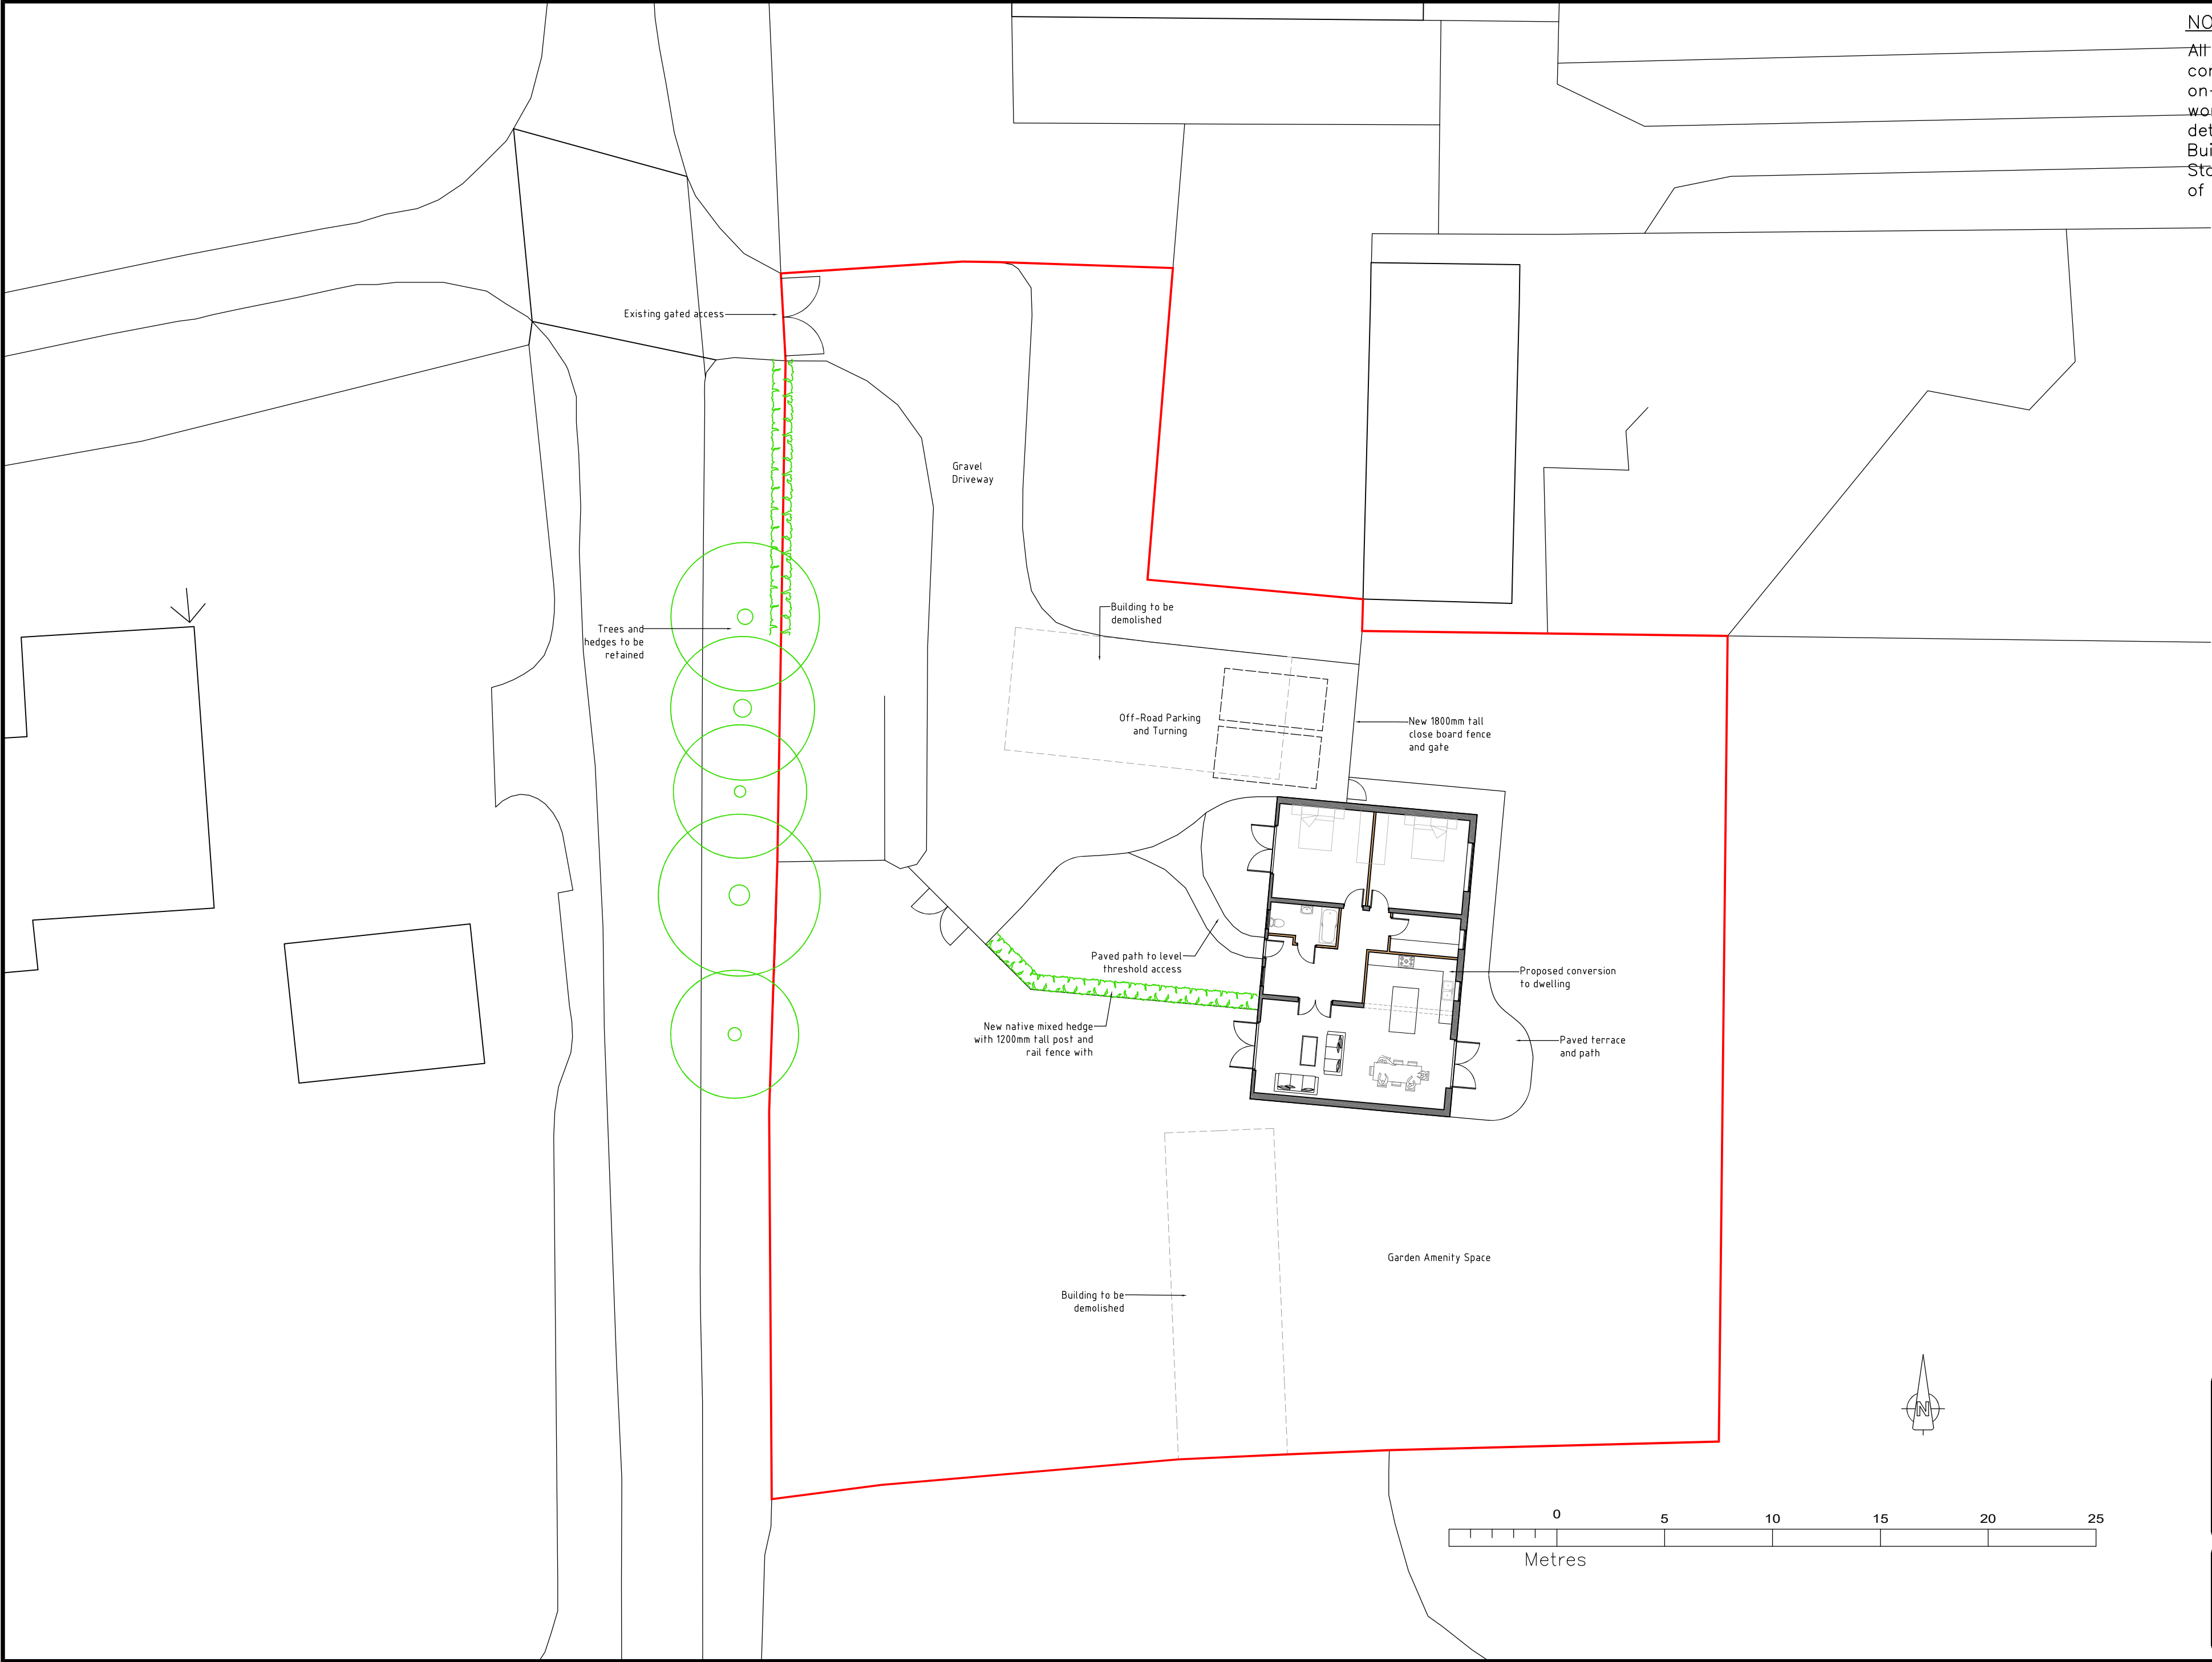

CHILTON HOUSE, CHARNHAM LANE
HUNGERFORD, BERKSHIRE. RG17 0EY
TEL :- 01488-683424 FAX :- 01488-683500

DRAWING TITLE			
Proposed Conversion Red House Barn Clanville SP11 9JE			
SCALE	DATE	DRAWN BY	APPROVED BY
1:200	Aug 2026	JS	
DRAWING NUMBER			REV
3470-02A			
CAD REFERENCE			
Block Plan			A2