



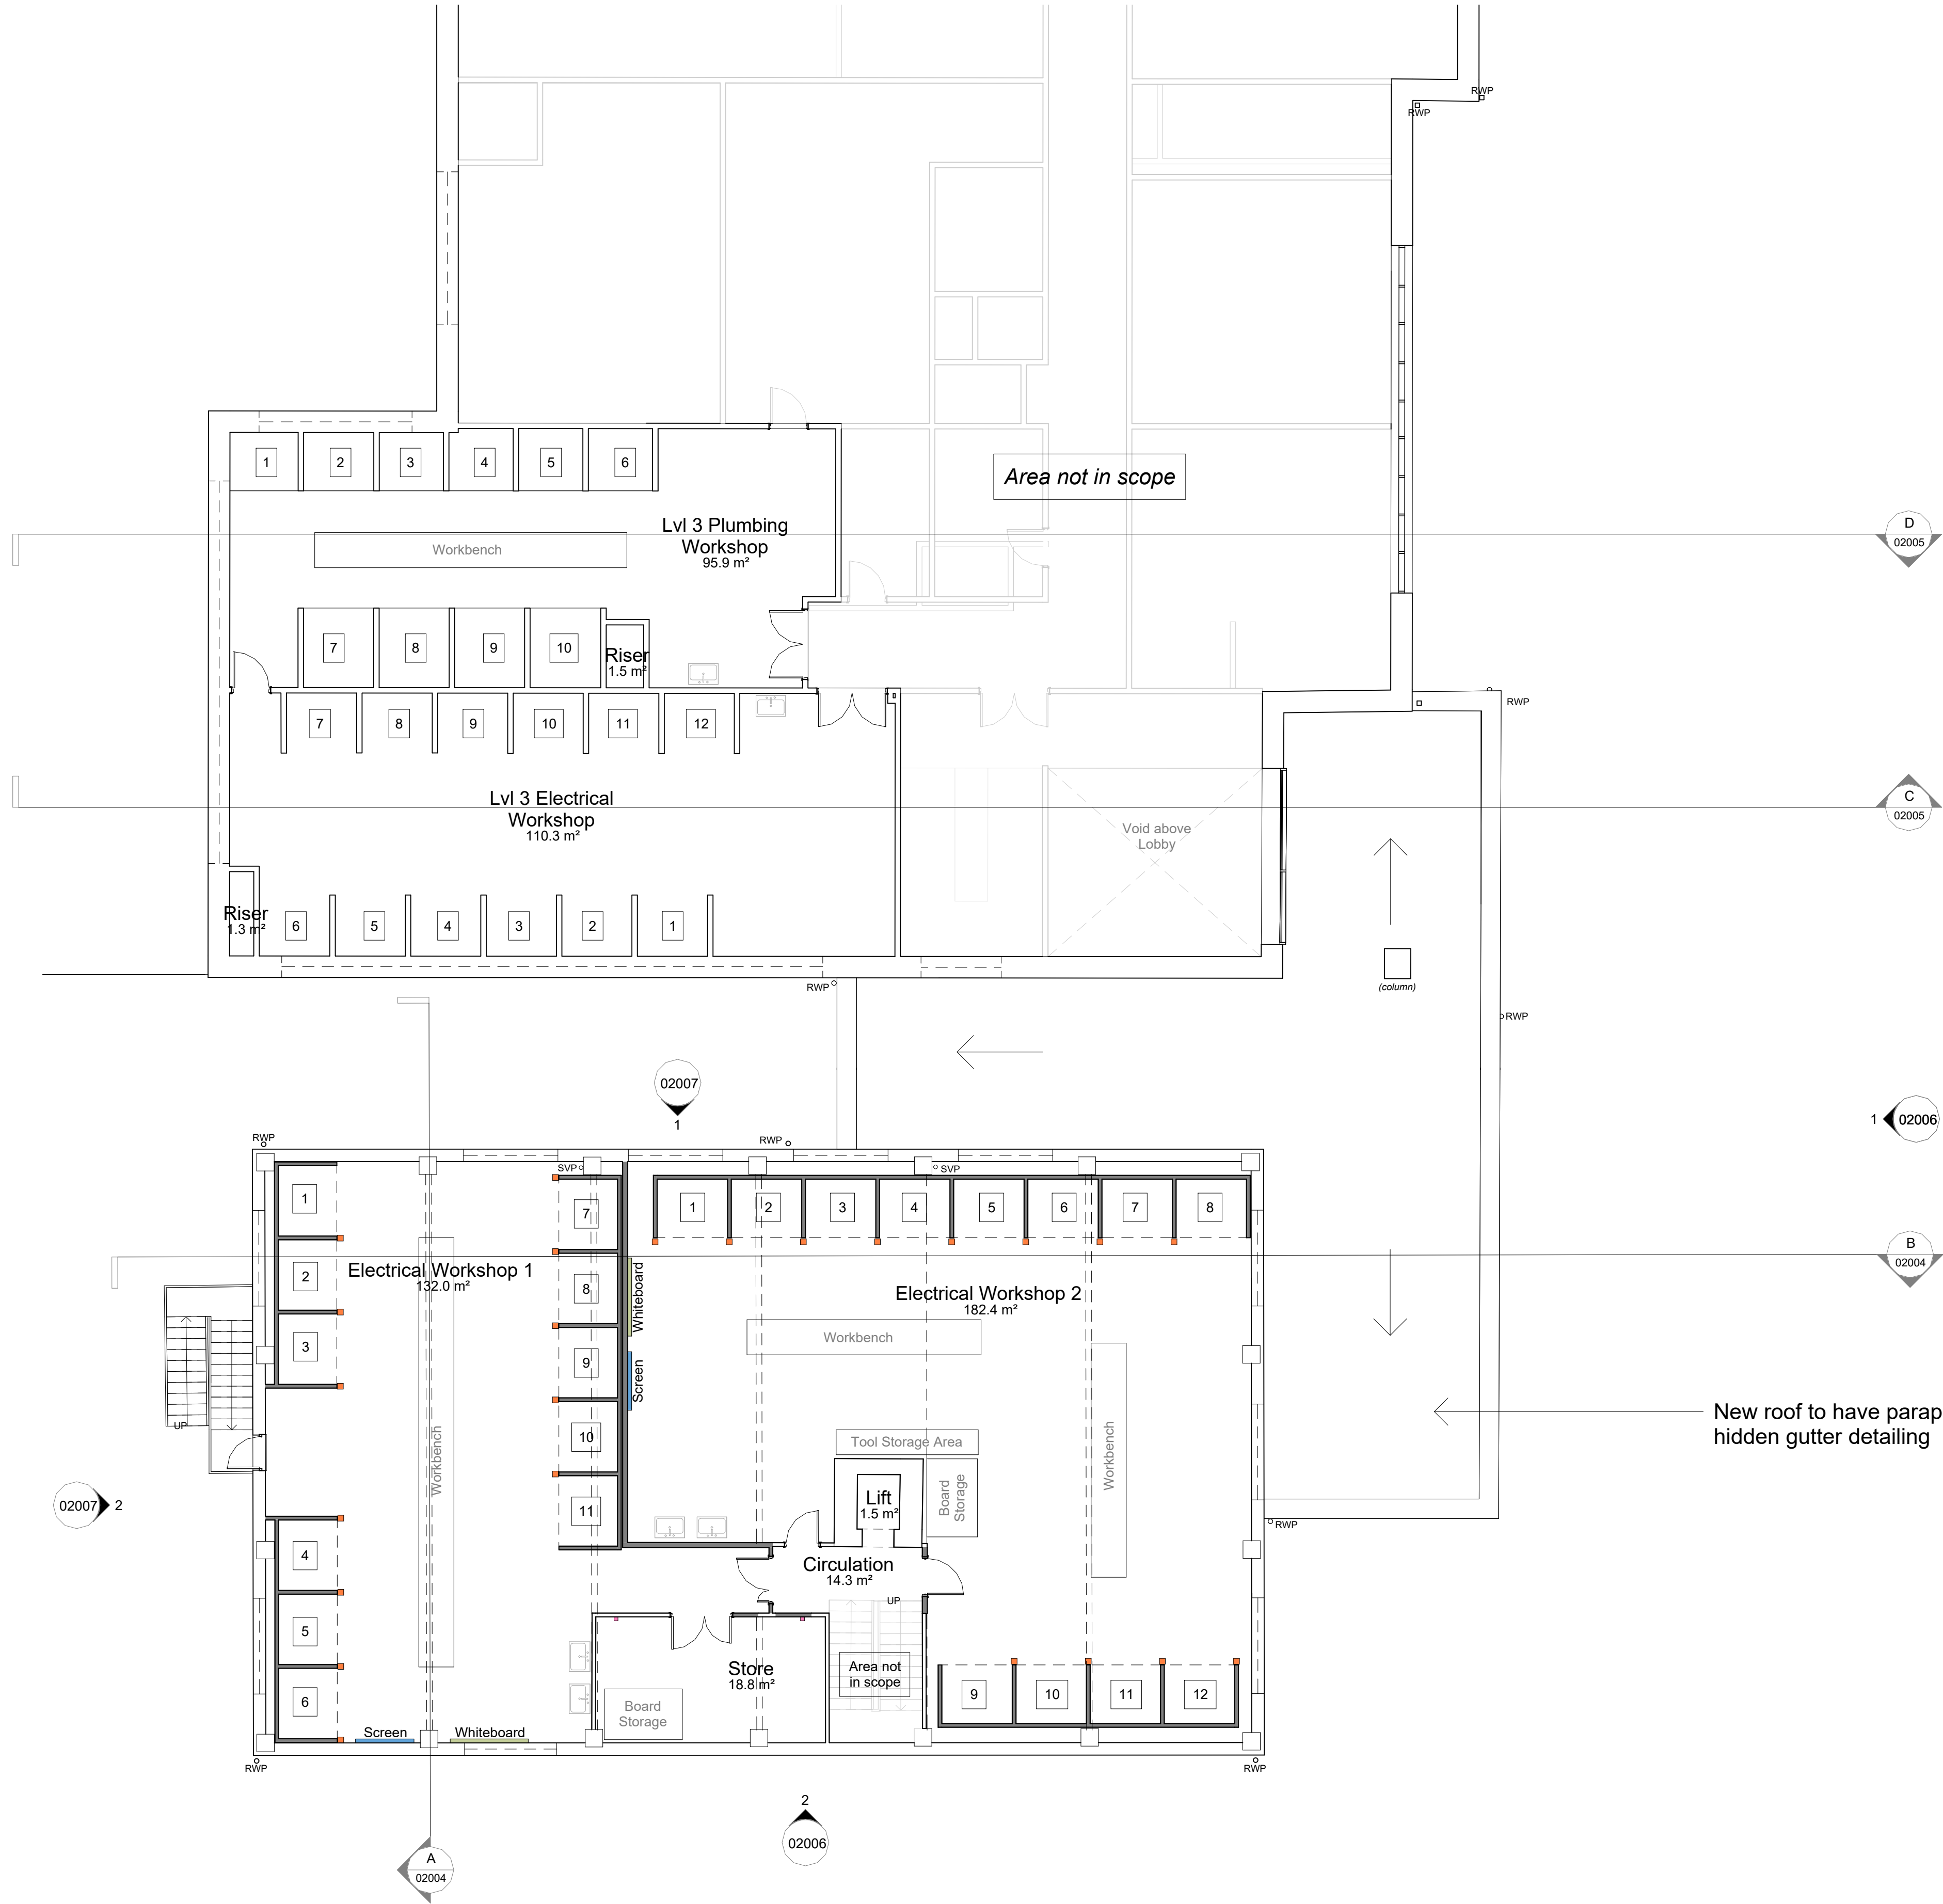


Proposed Iford & Deverill - First Floor Plan
1 : 100

Notes
Do not scale from this document, unless for the purposes of planning applications where a scale bar is provided. Refer to figured dimensions only. All dimensions to be verified on site prior to construction. Report all discrepancies or ambiguities to the Document Originator immediately. This document is to be read in conjunction with relevant documents, drawings and standards.

Note on Deverill Building Drawings:
This drawing is based on historic record information only, the accuracy of which has not been verified i.e. this part of the estate has not been subject to a measured building survey. The contractor must check any critical setting out dimensions prior to ordering any materials and starting work.

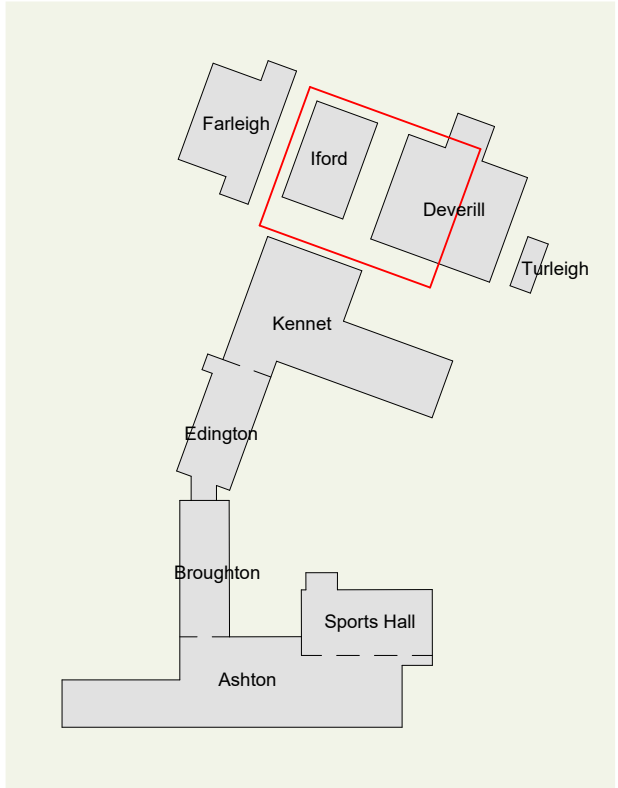

Campus Location Plan
1 : 2000

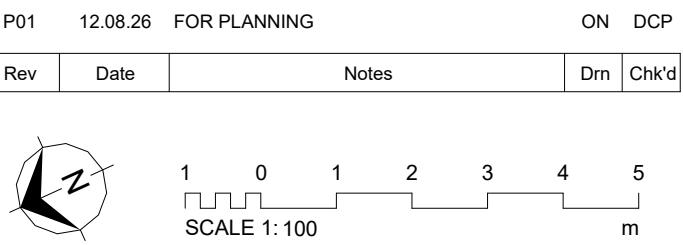

AWW Project Number	Project Stage
5002	RIBA Stage 3
Project Title	
Trowbridge College	
BA14 0ES	

Title
Iford & Deverill - Proposed First Floor Plan

Scale @ A1 Document Status

As S2 - Suitable for Information indicated

Project	Origin	Volume	Level	Type	Role	Number	Rev
5002	AWW	IF	01	DR	A	02002	P01