


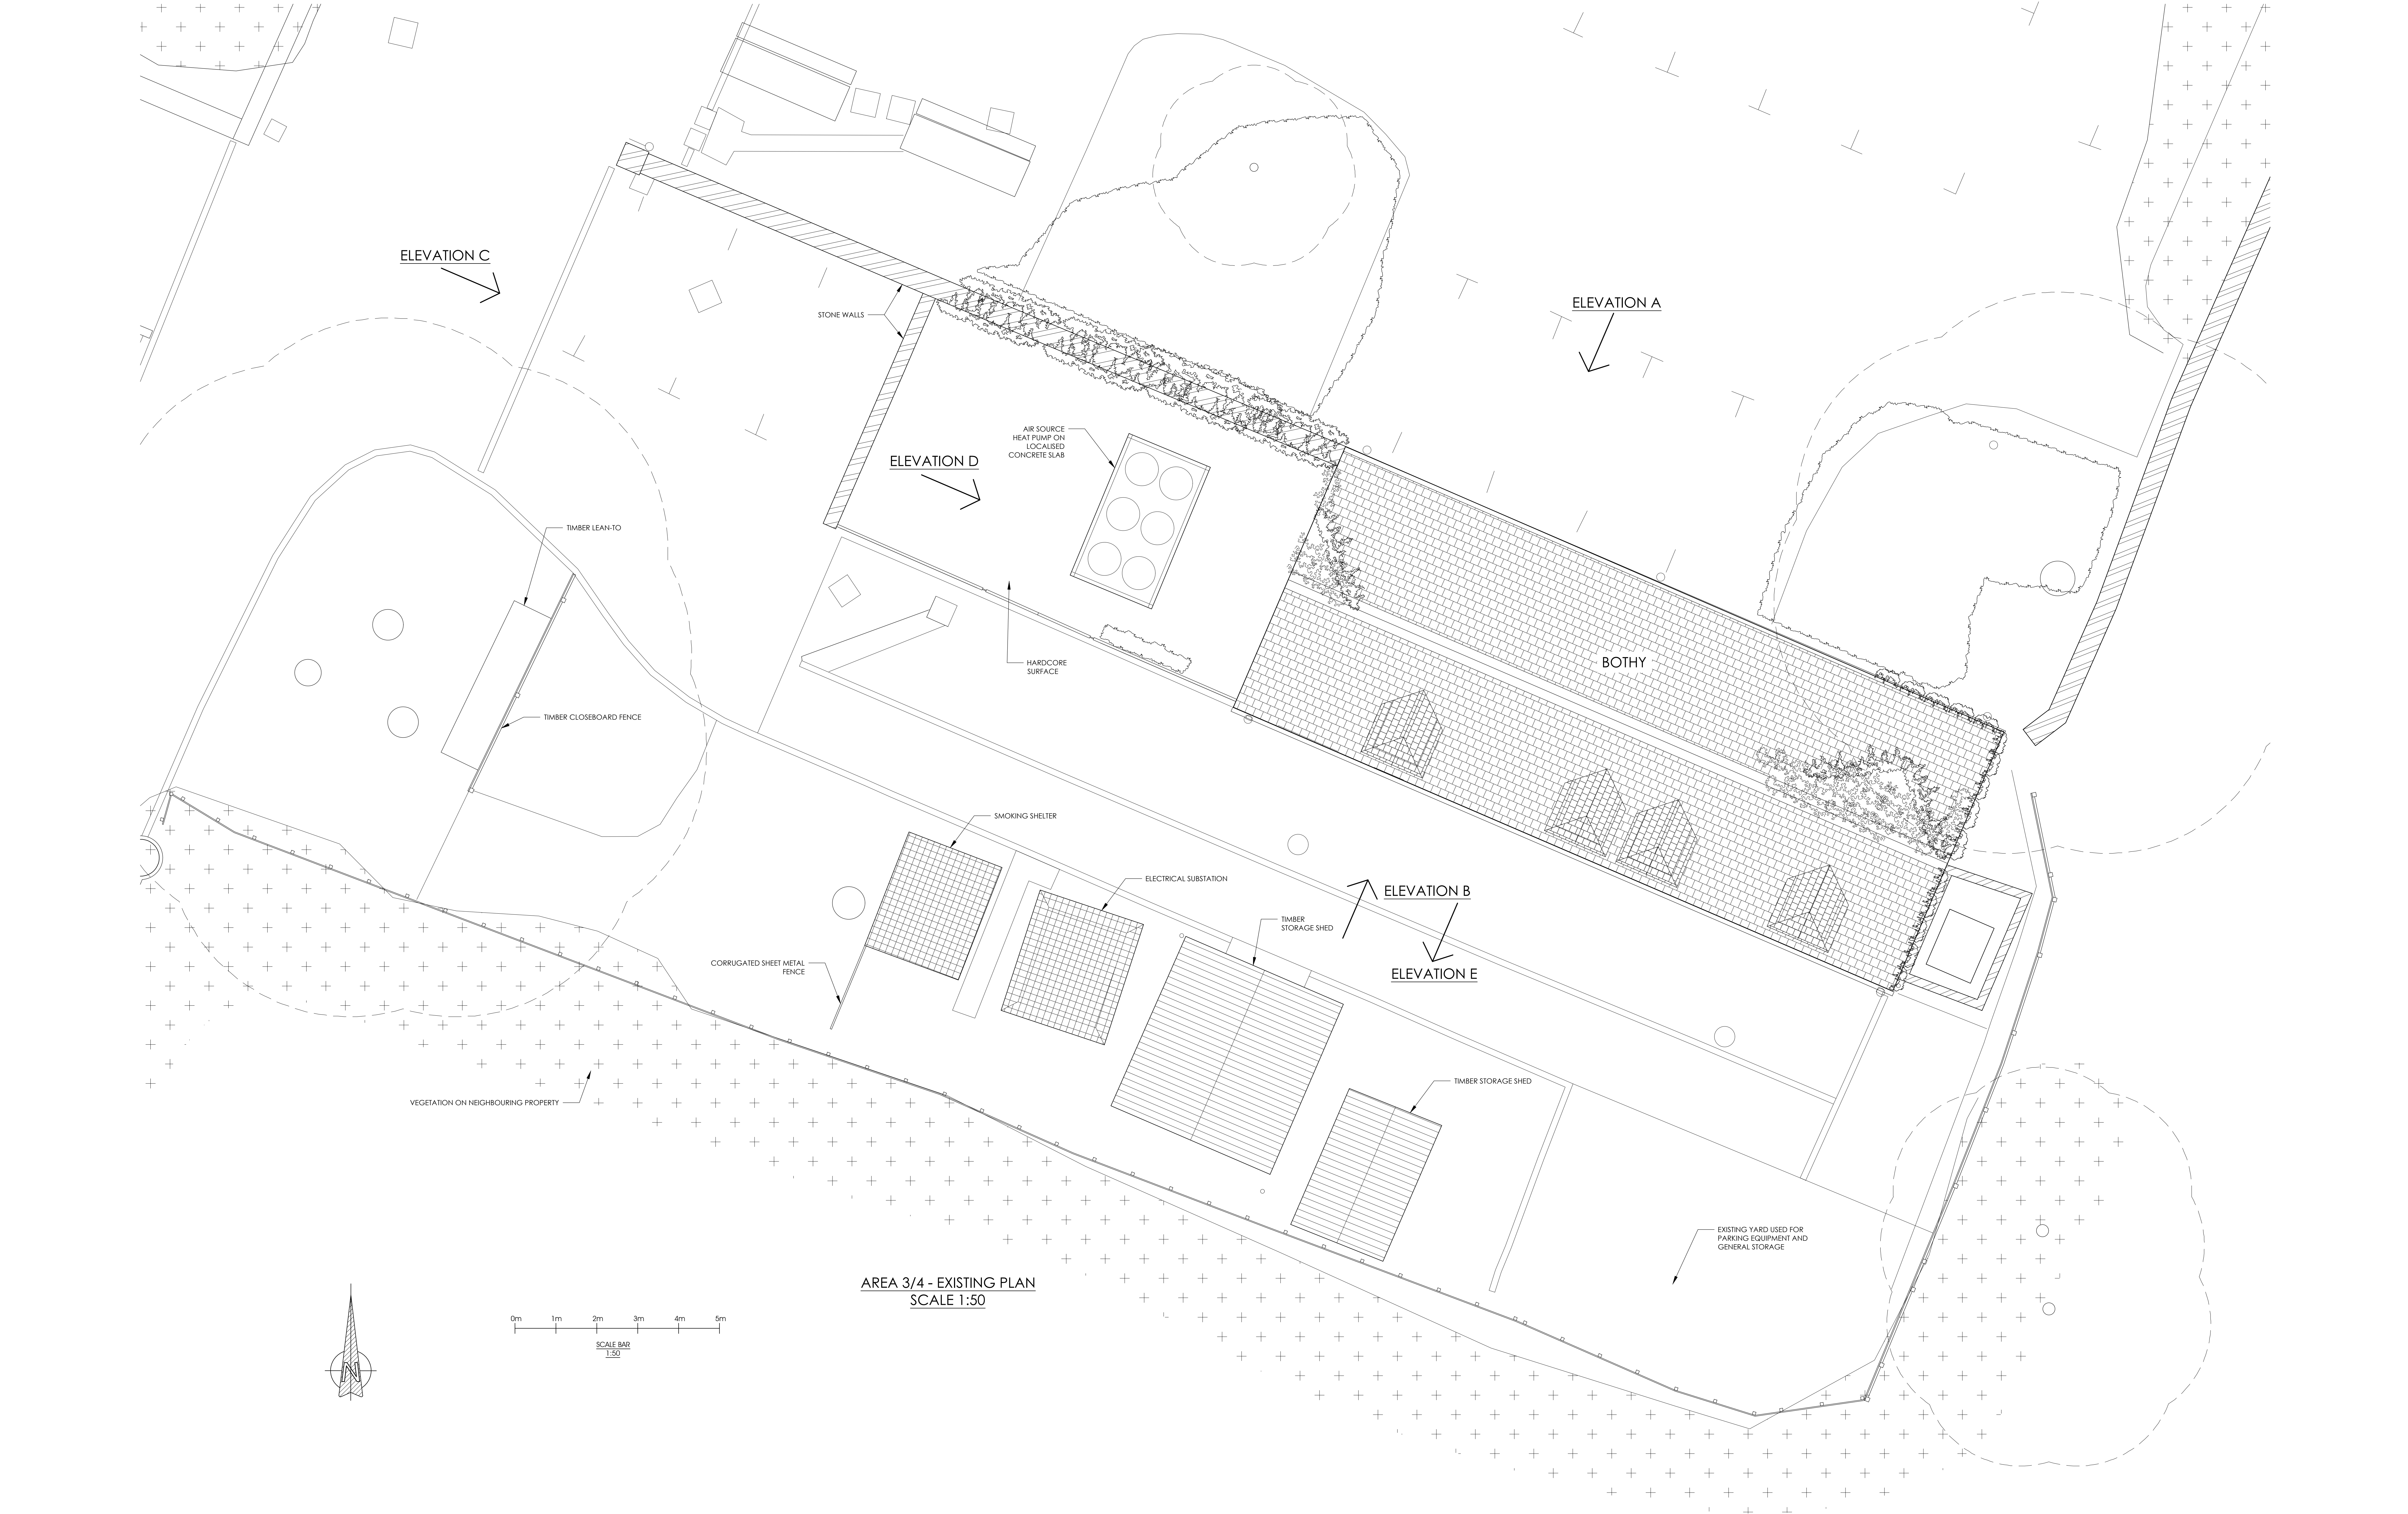

AREA 3/4 - EXISTING PLAN
SCALE 1:50