

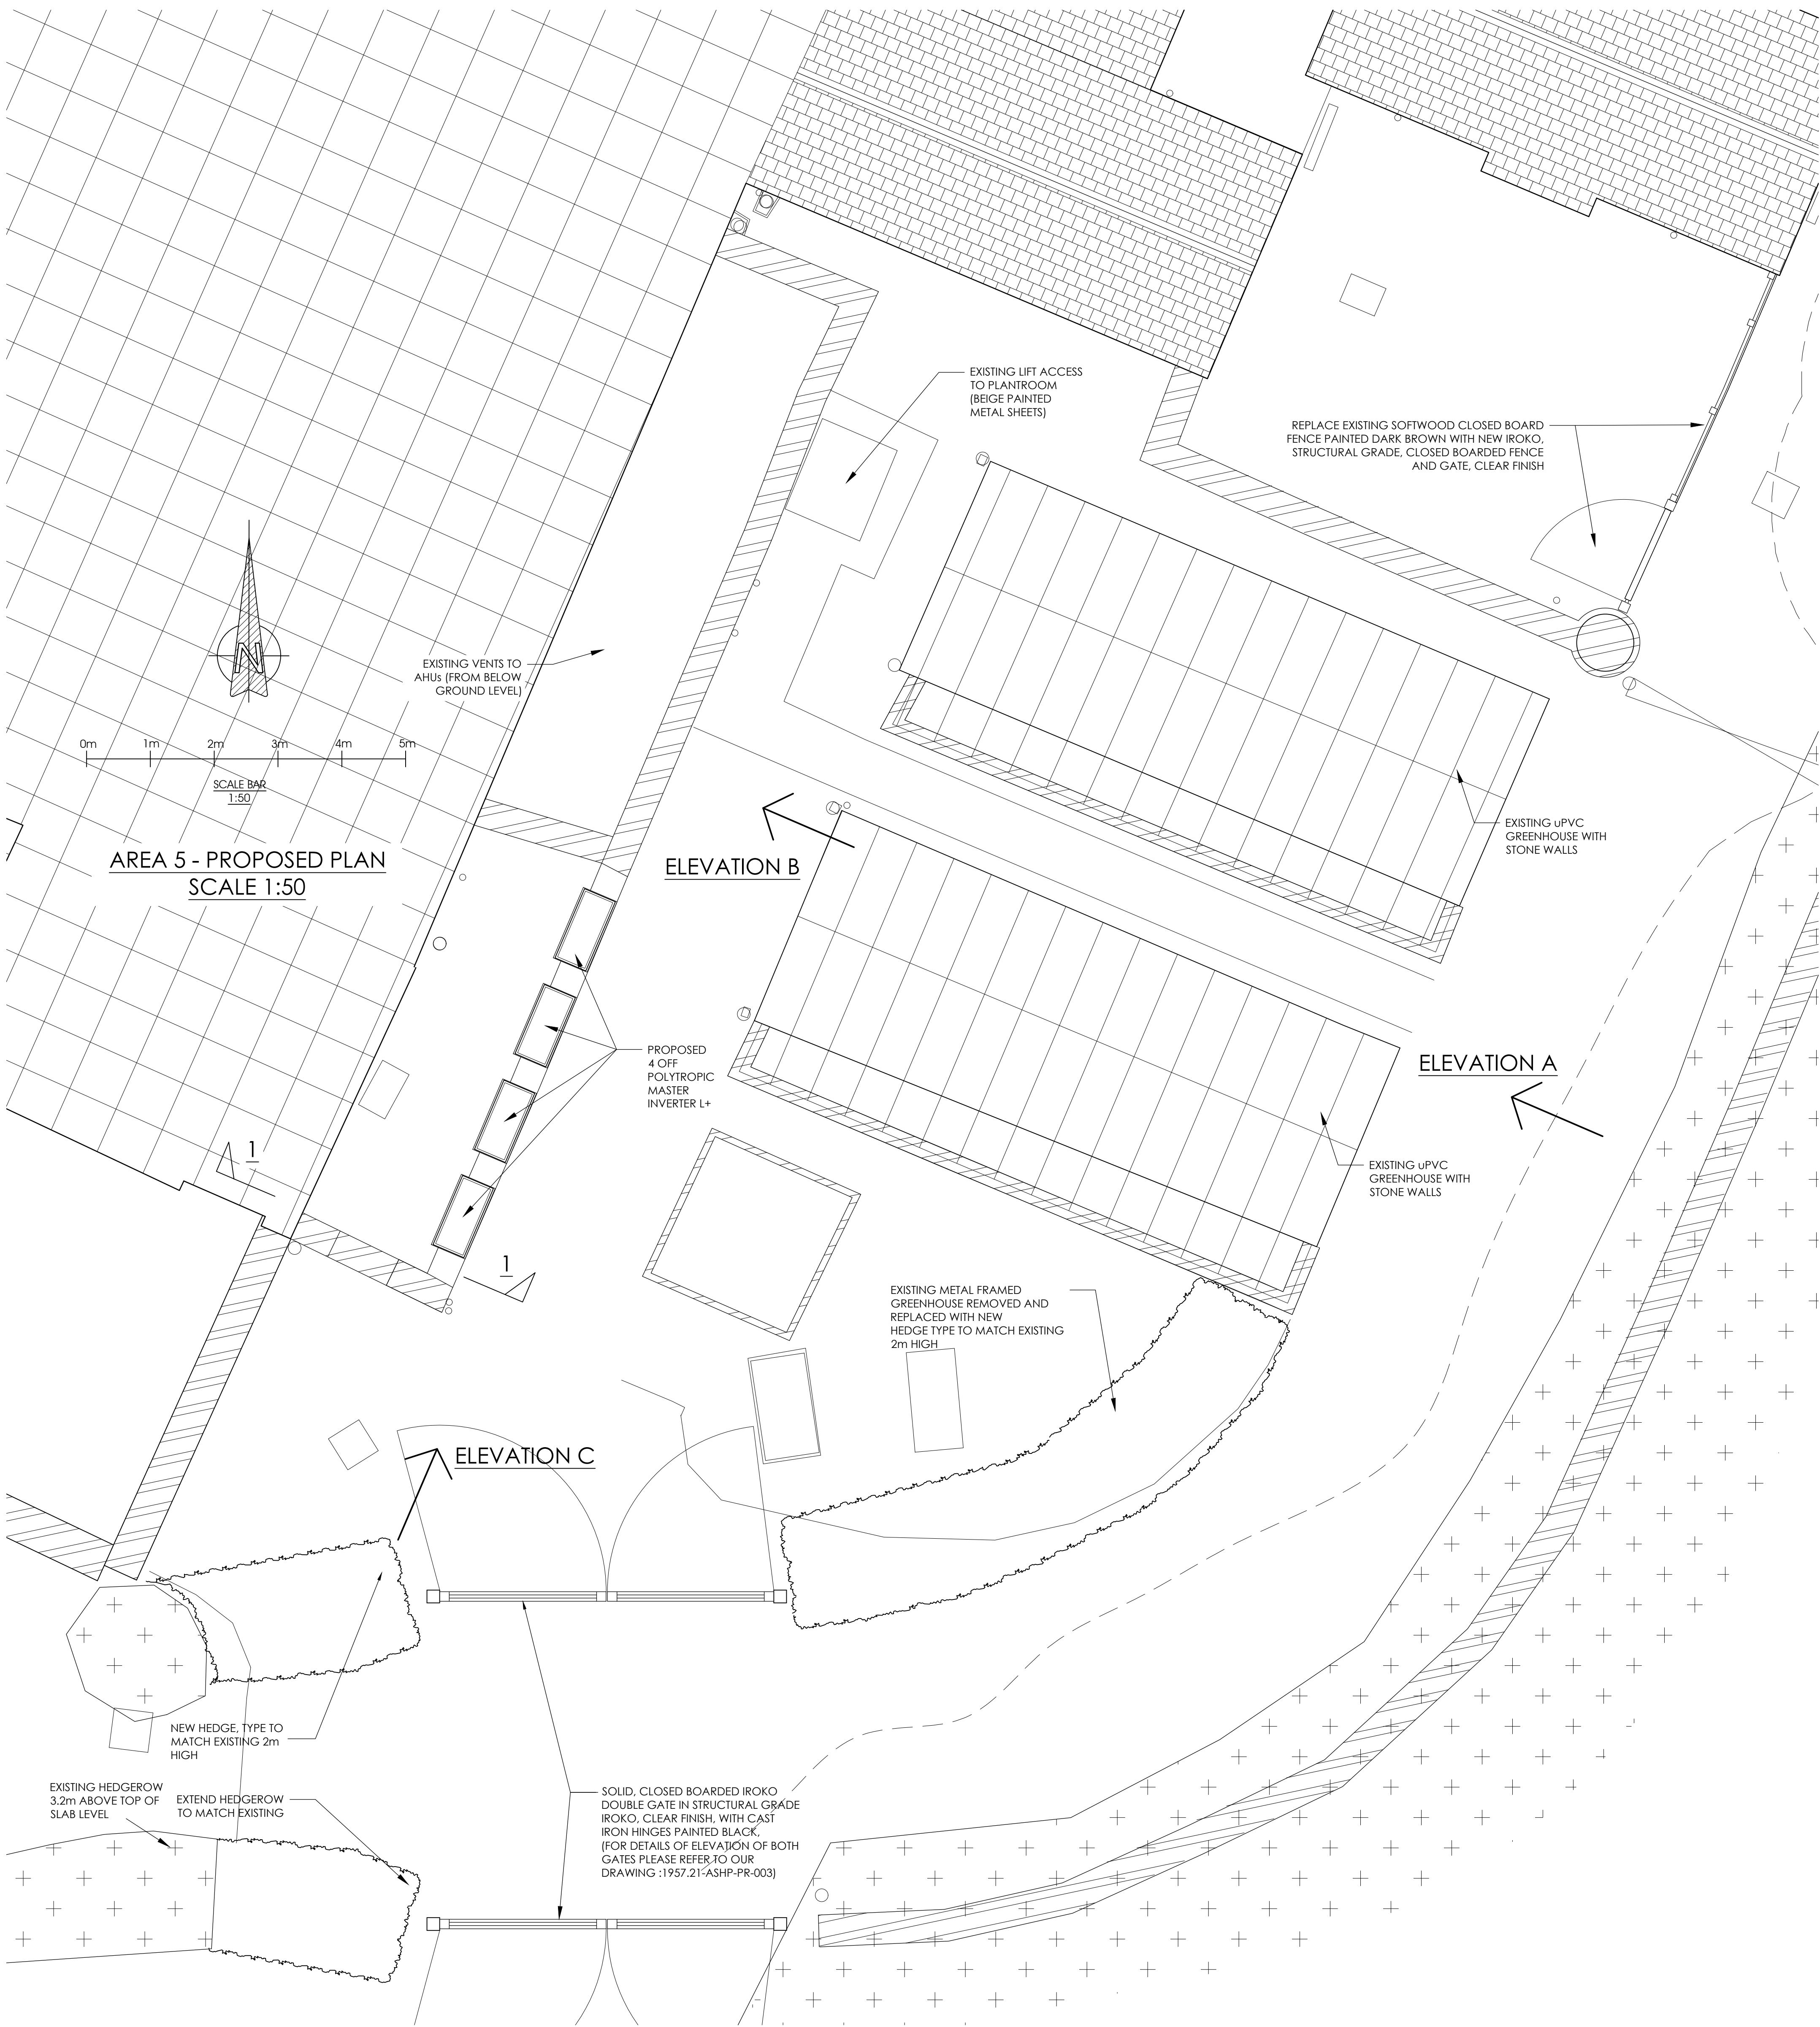



PROPOSED ELEVATION A
SCALE 1:50

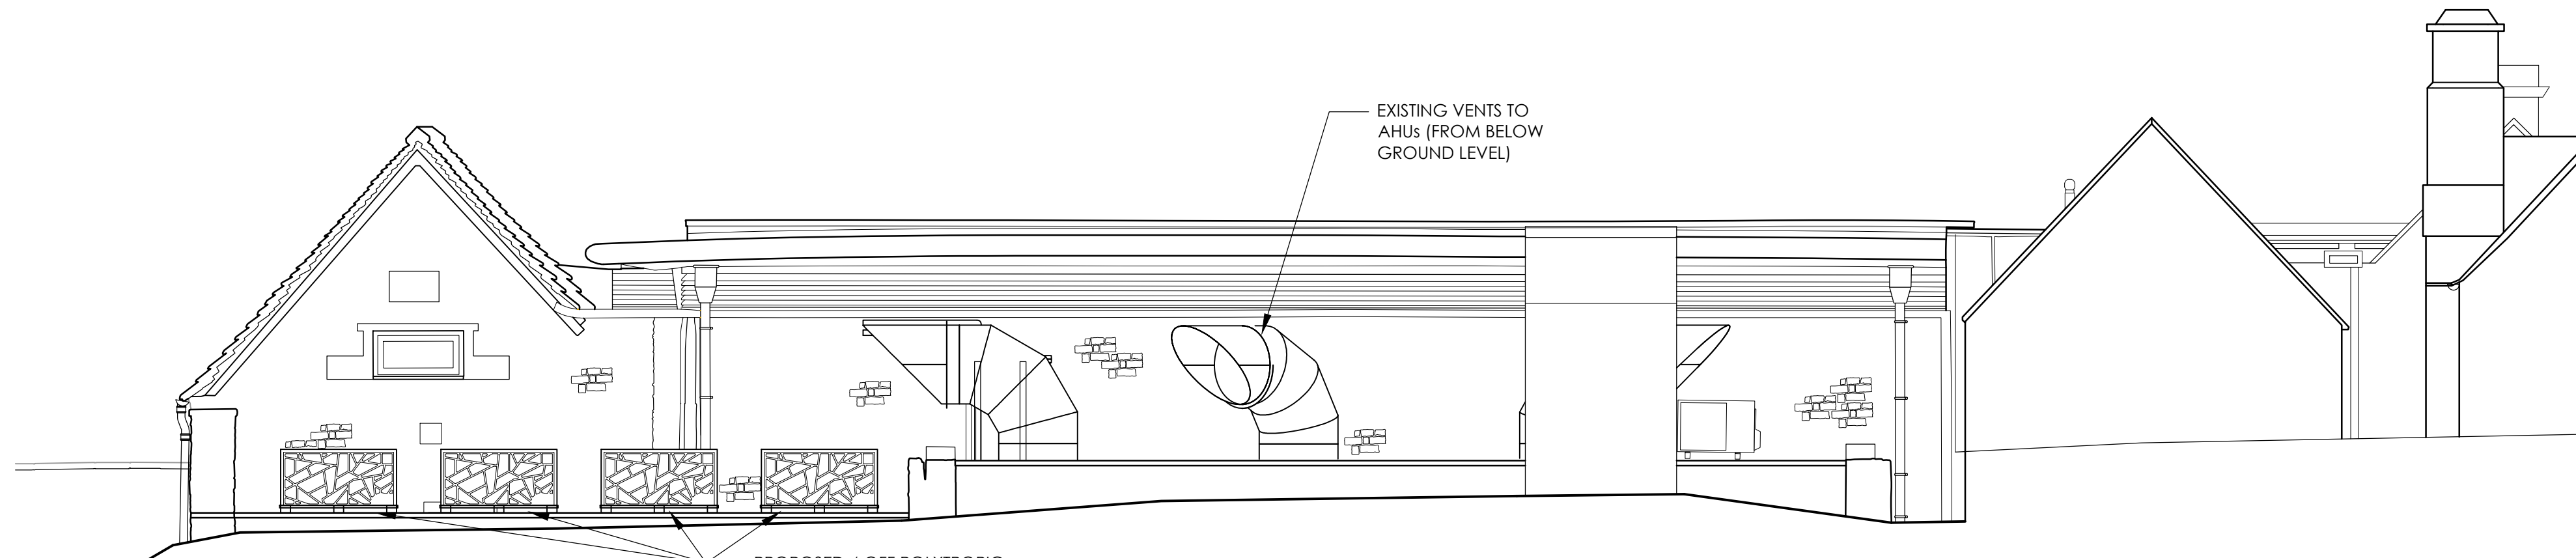

PROPOSED ELEVATION B
SCALE 1:50

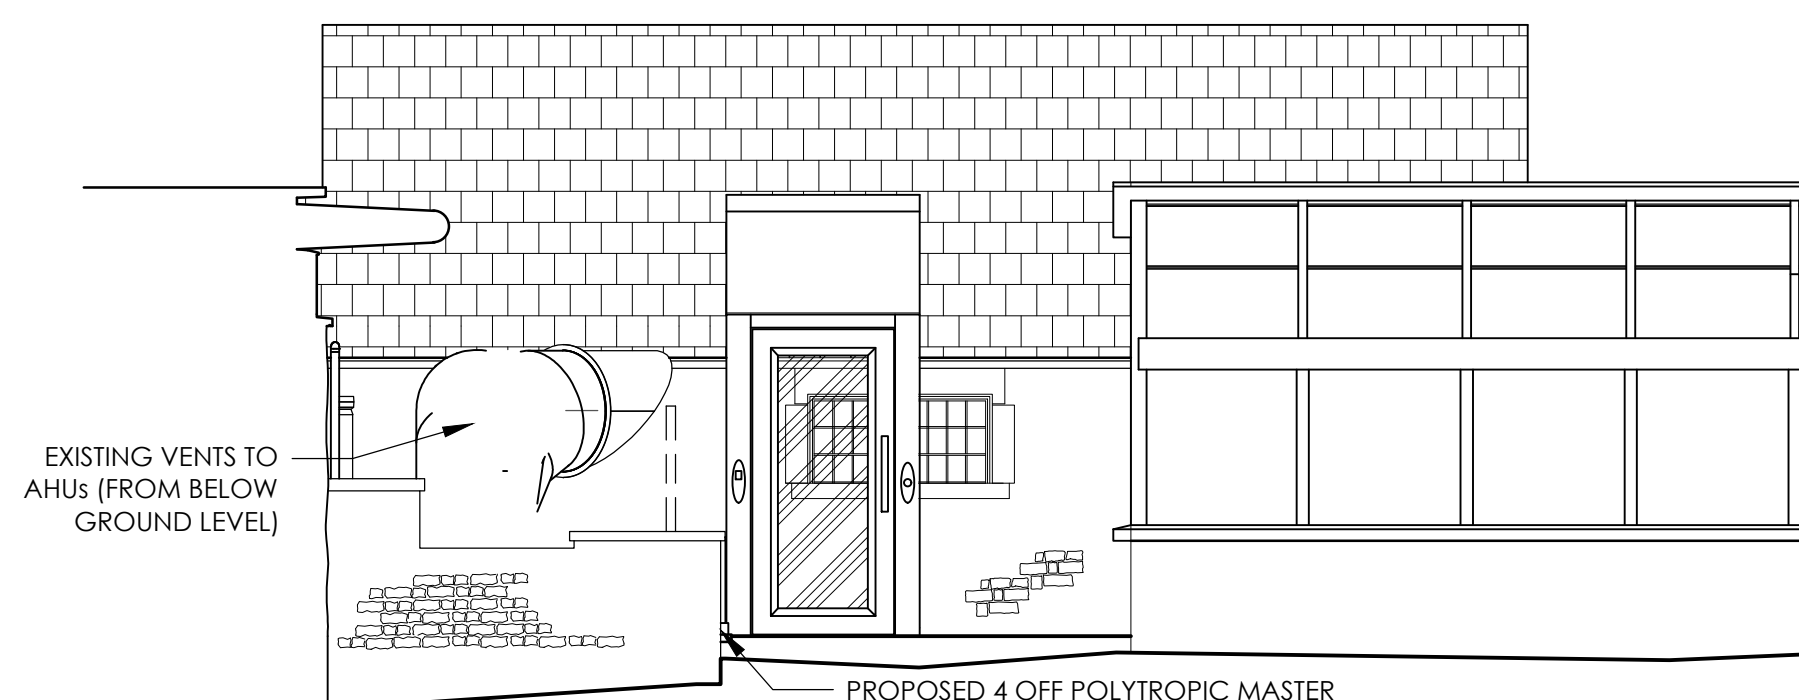

PROPOSED ELEVATION C
SCALE 1:50

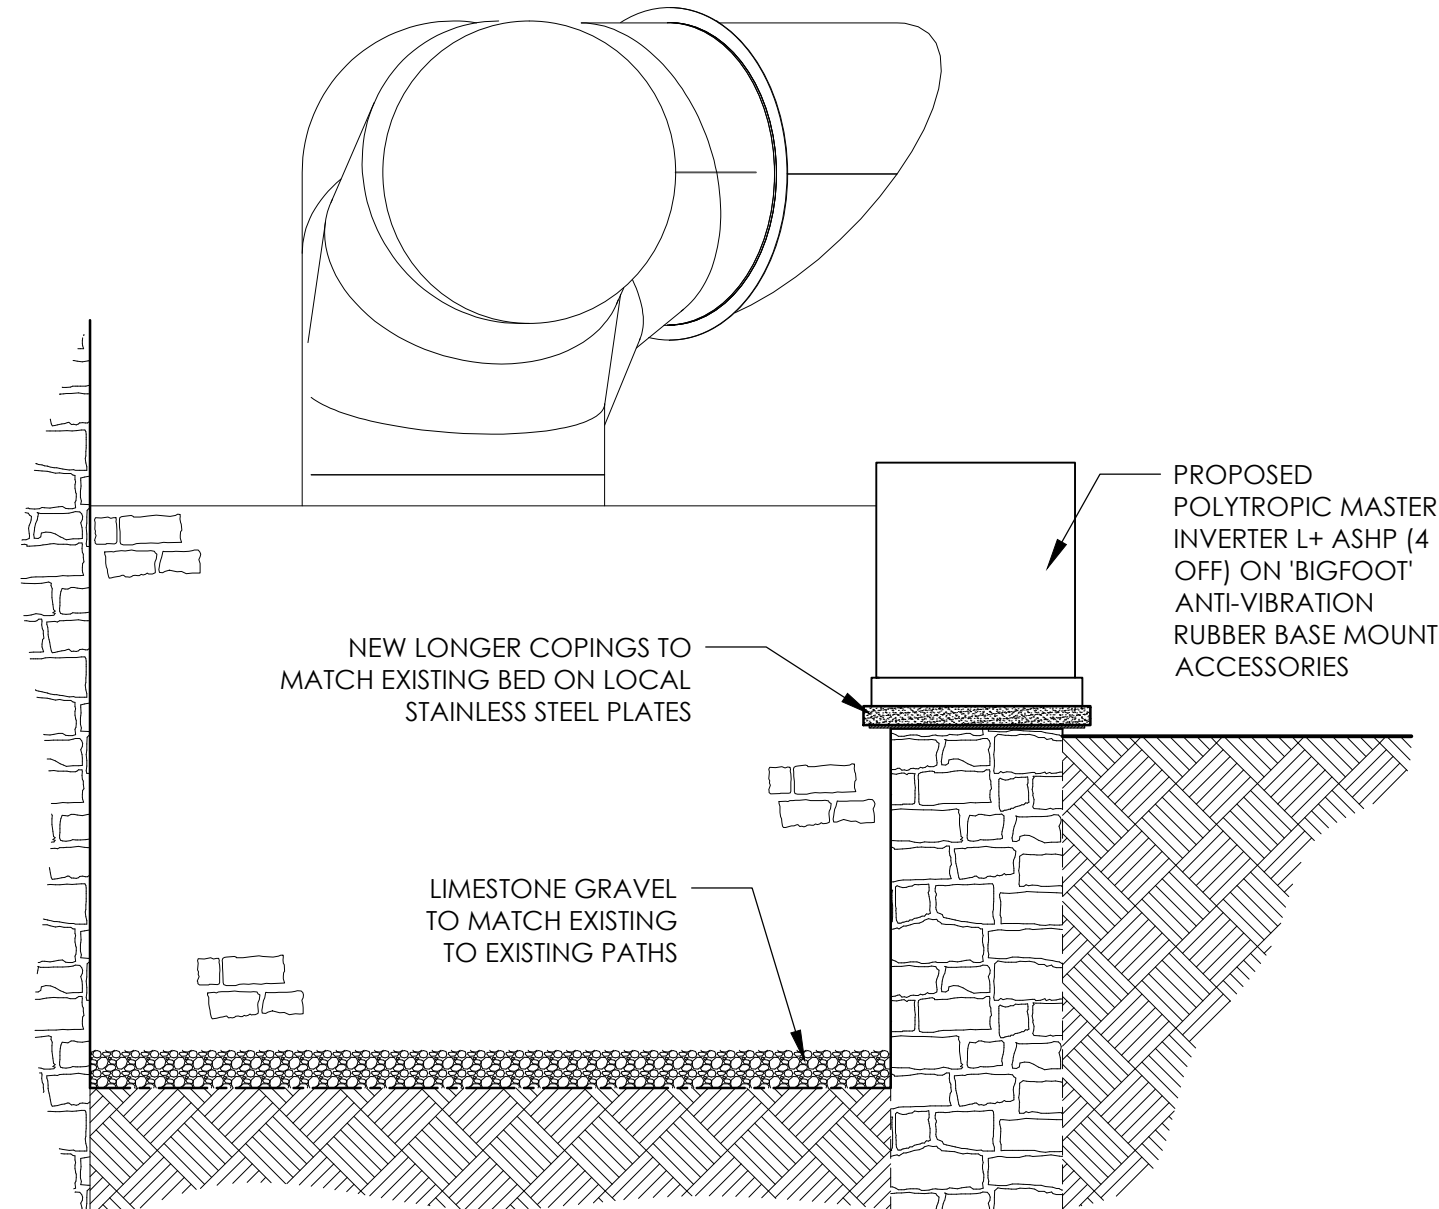

0m 1m
SCALE BAR
1:20

PROPOSED SECTION 1-1
SCALE 1:20