


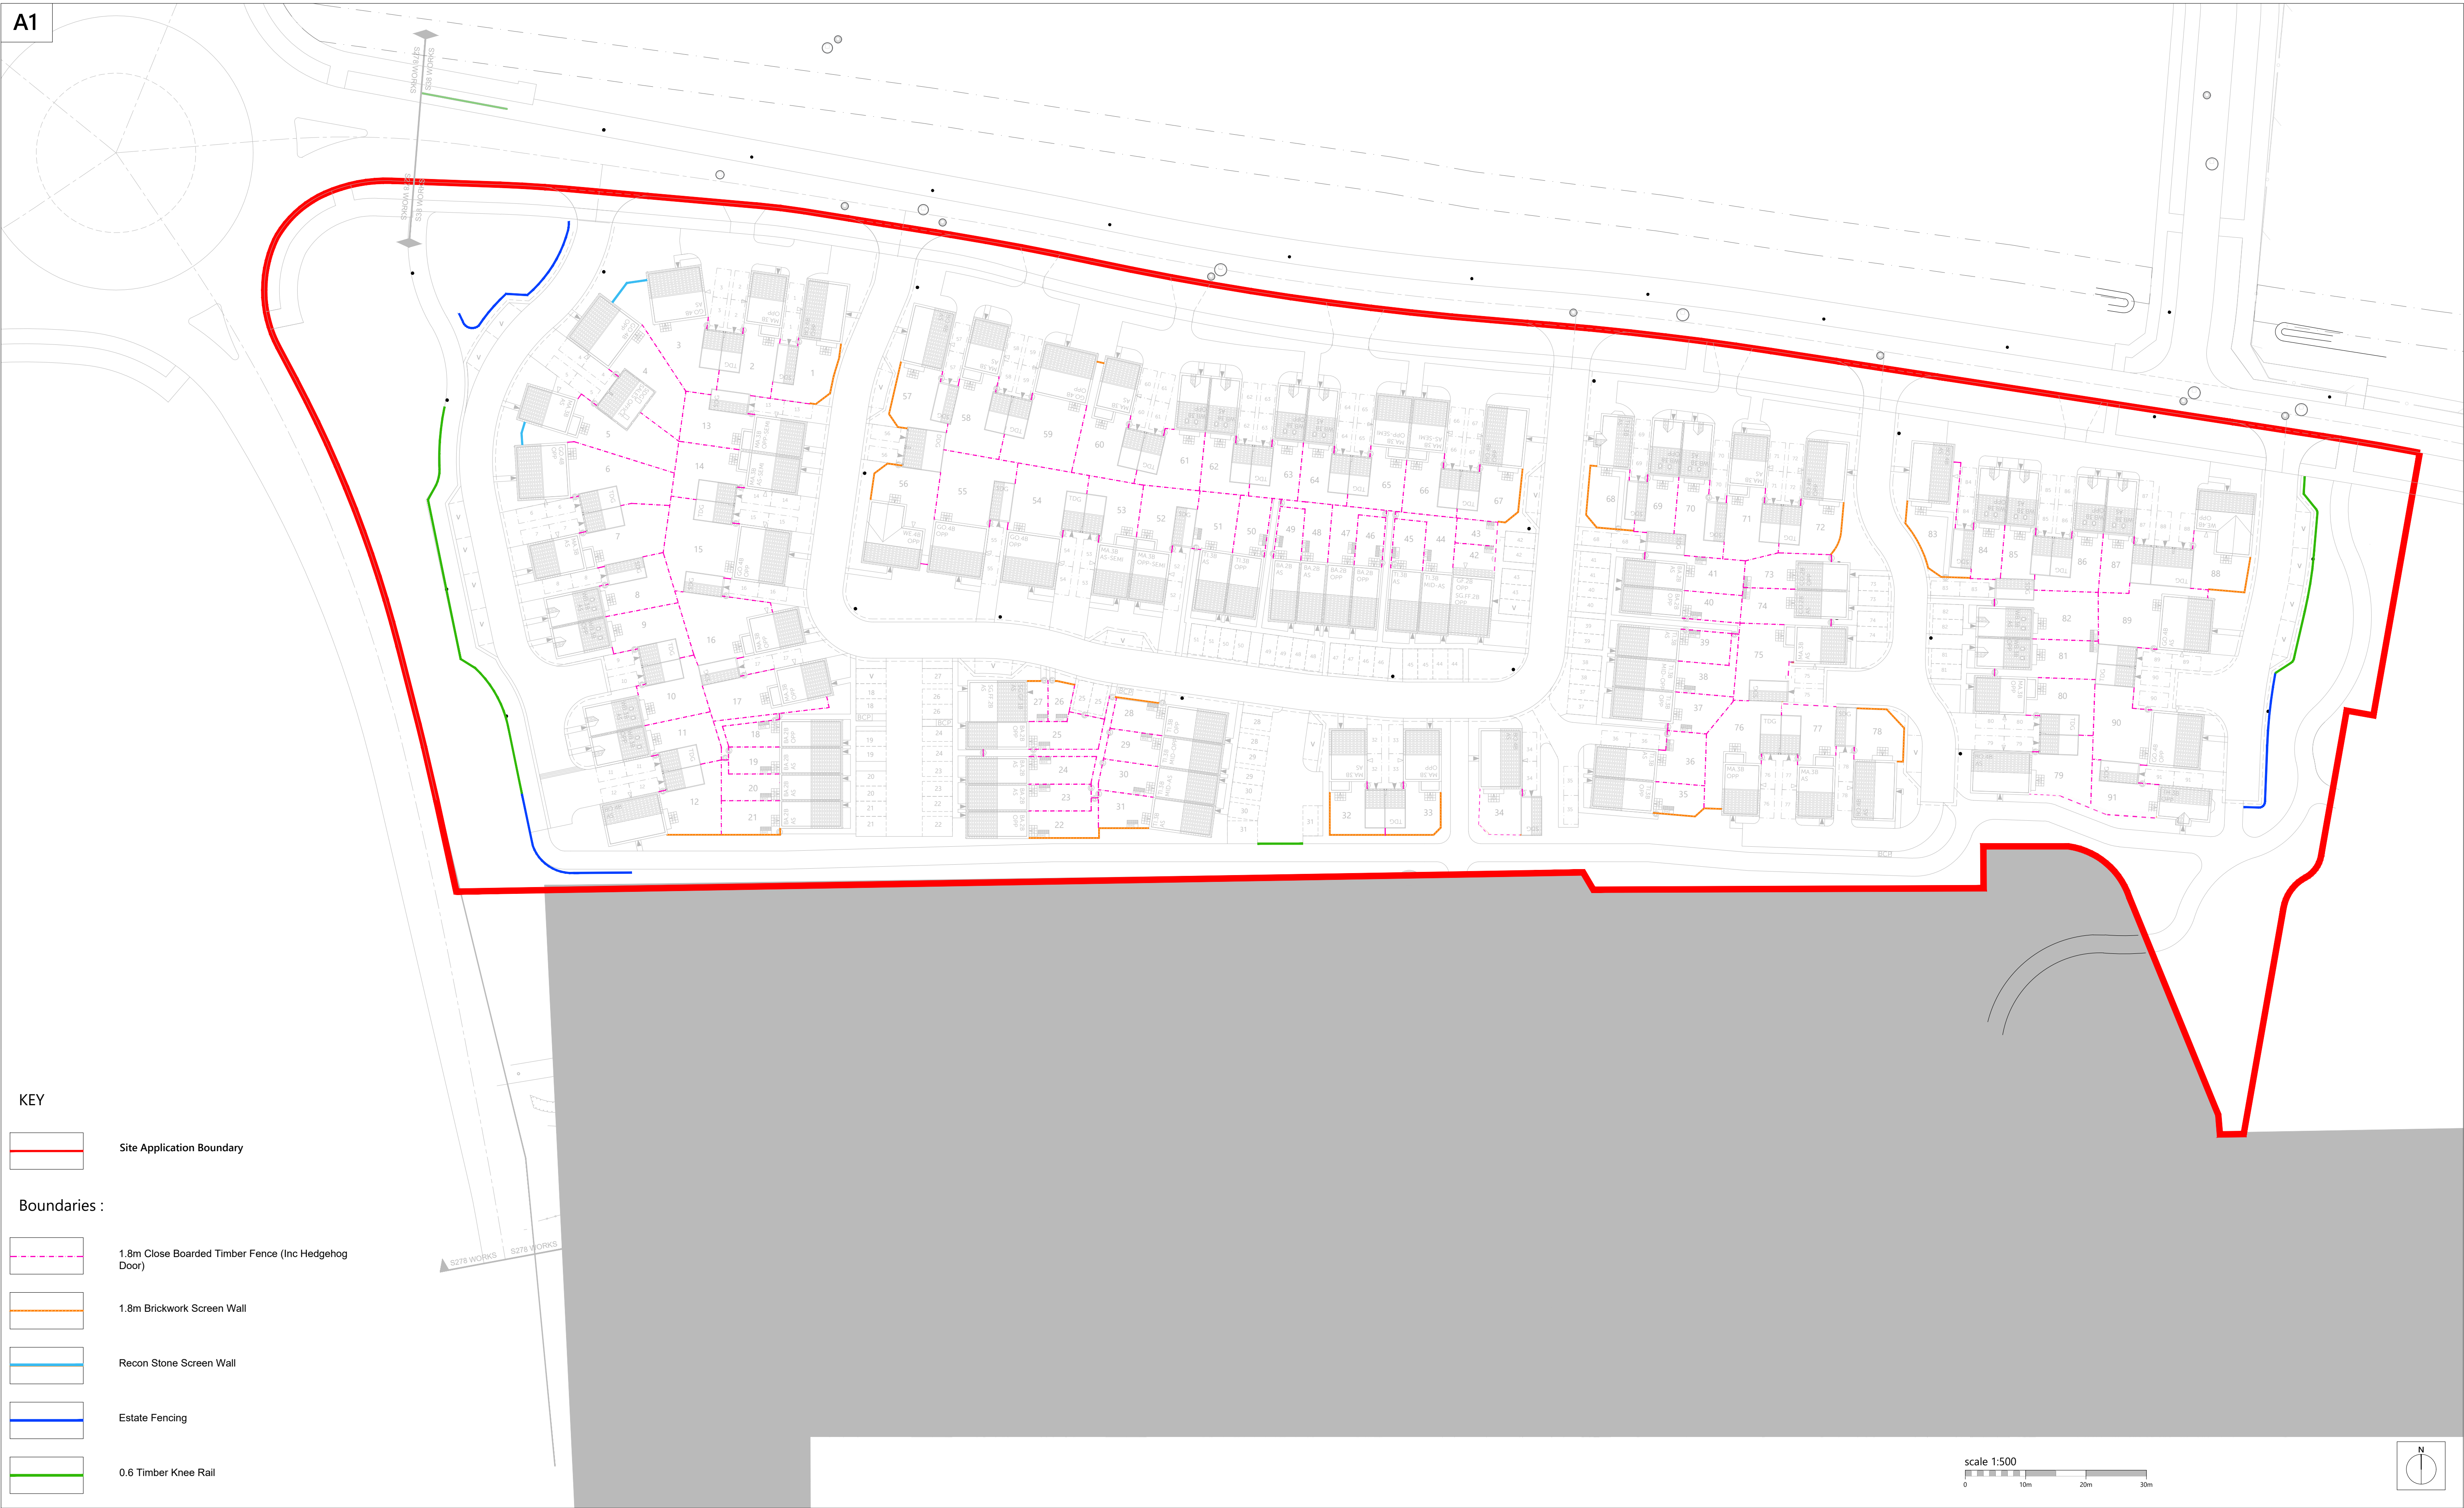

KEY

Site Application Boundary

Boundaries :

1.8m Close Boarded Timber Fence (Inc Hedgehog Door)

1.8m Brickwork Screen Wall

Recon Stone Screen Wall

Estate Fencing

0.6 Timber Knee Rail

scale 1:500

0 10m 20m 30m

N

Romsey
Portishead
London

T:01794 367703
T:01275 407000
T:01794 367703

www.thrivearchitects.co.uk

This drawing is the copyright of Thrive Architects Ltd ©. All rights reserved. Ordnance Survey Data © Crown Copyright. All rights reserved. Licence No. 100007359. Permission is granted to scale from this drawing for the purposes of **Local Authority Planning Applications only**. For all other purposes DO NOT scale from this drawing. Contractors, Sub-contractors and suppliers are to check all relevant dimensions and levels of the site and building before commencing any shop drawings or building work. Any discrepancies should be recorded to the Architect. Where applicable this drawing is to be read in conjunction with the Consultants' drawings / Clients' Construction Specification.

Rev	Description	Date	Au	Ch
A	Issued for Planning.	09.09.24	NA	RP
B	Coordinated with revised site layout.	06.11.24	RP	RP
C	Update boundary materials to screen wall by plots 3/4, 5/6 and 28.	10.12.24	NA	RP
D	Coordinated with revised site layout.	28.08.25	KK	RP
E	Coordinated with revised site layout.	02.10.25	KK	RP

Project
Drawing

Rowden Park, Chippeham, Phase 4
Boundries Treatment Materials Layout - Phase 4

Client	Bellway Homes South West	Date	09.09.24
Job no.	BELL230512	Rev.	F
Dwg no.	PH4 - BTML01	Scale	1:500 at A1
Author	NA	Checked	KK
Status	PLANNING	Office	Portishead
Client ref.			

thrive.
architects