

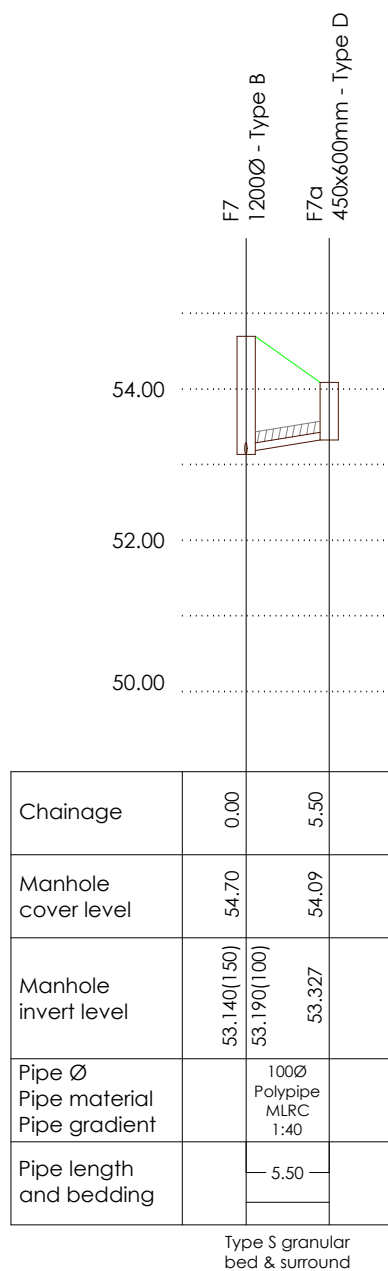
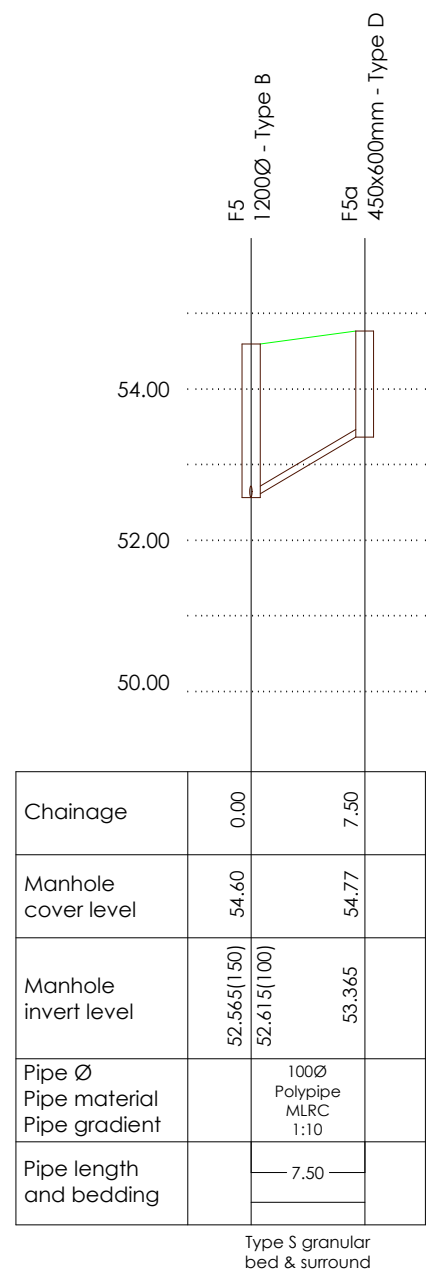
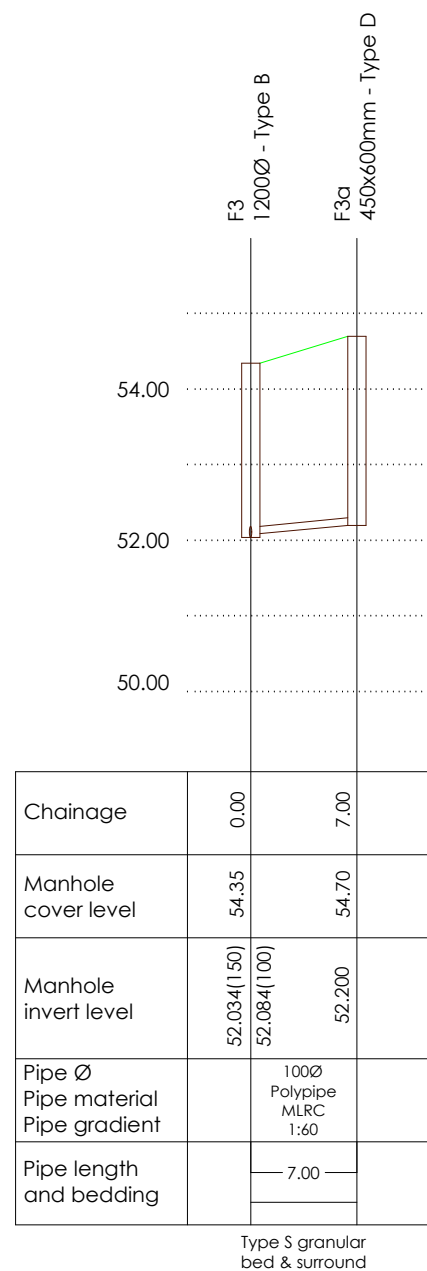
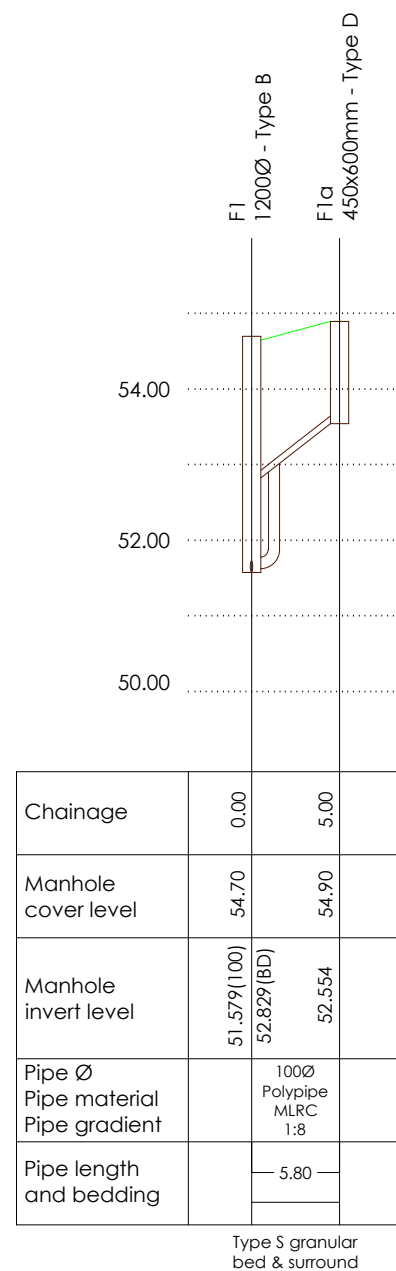
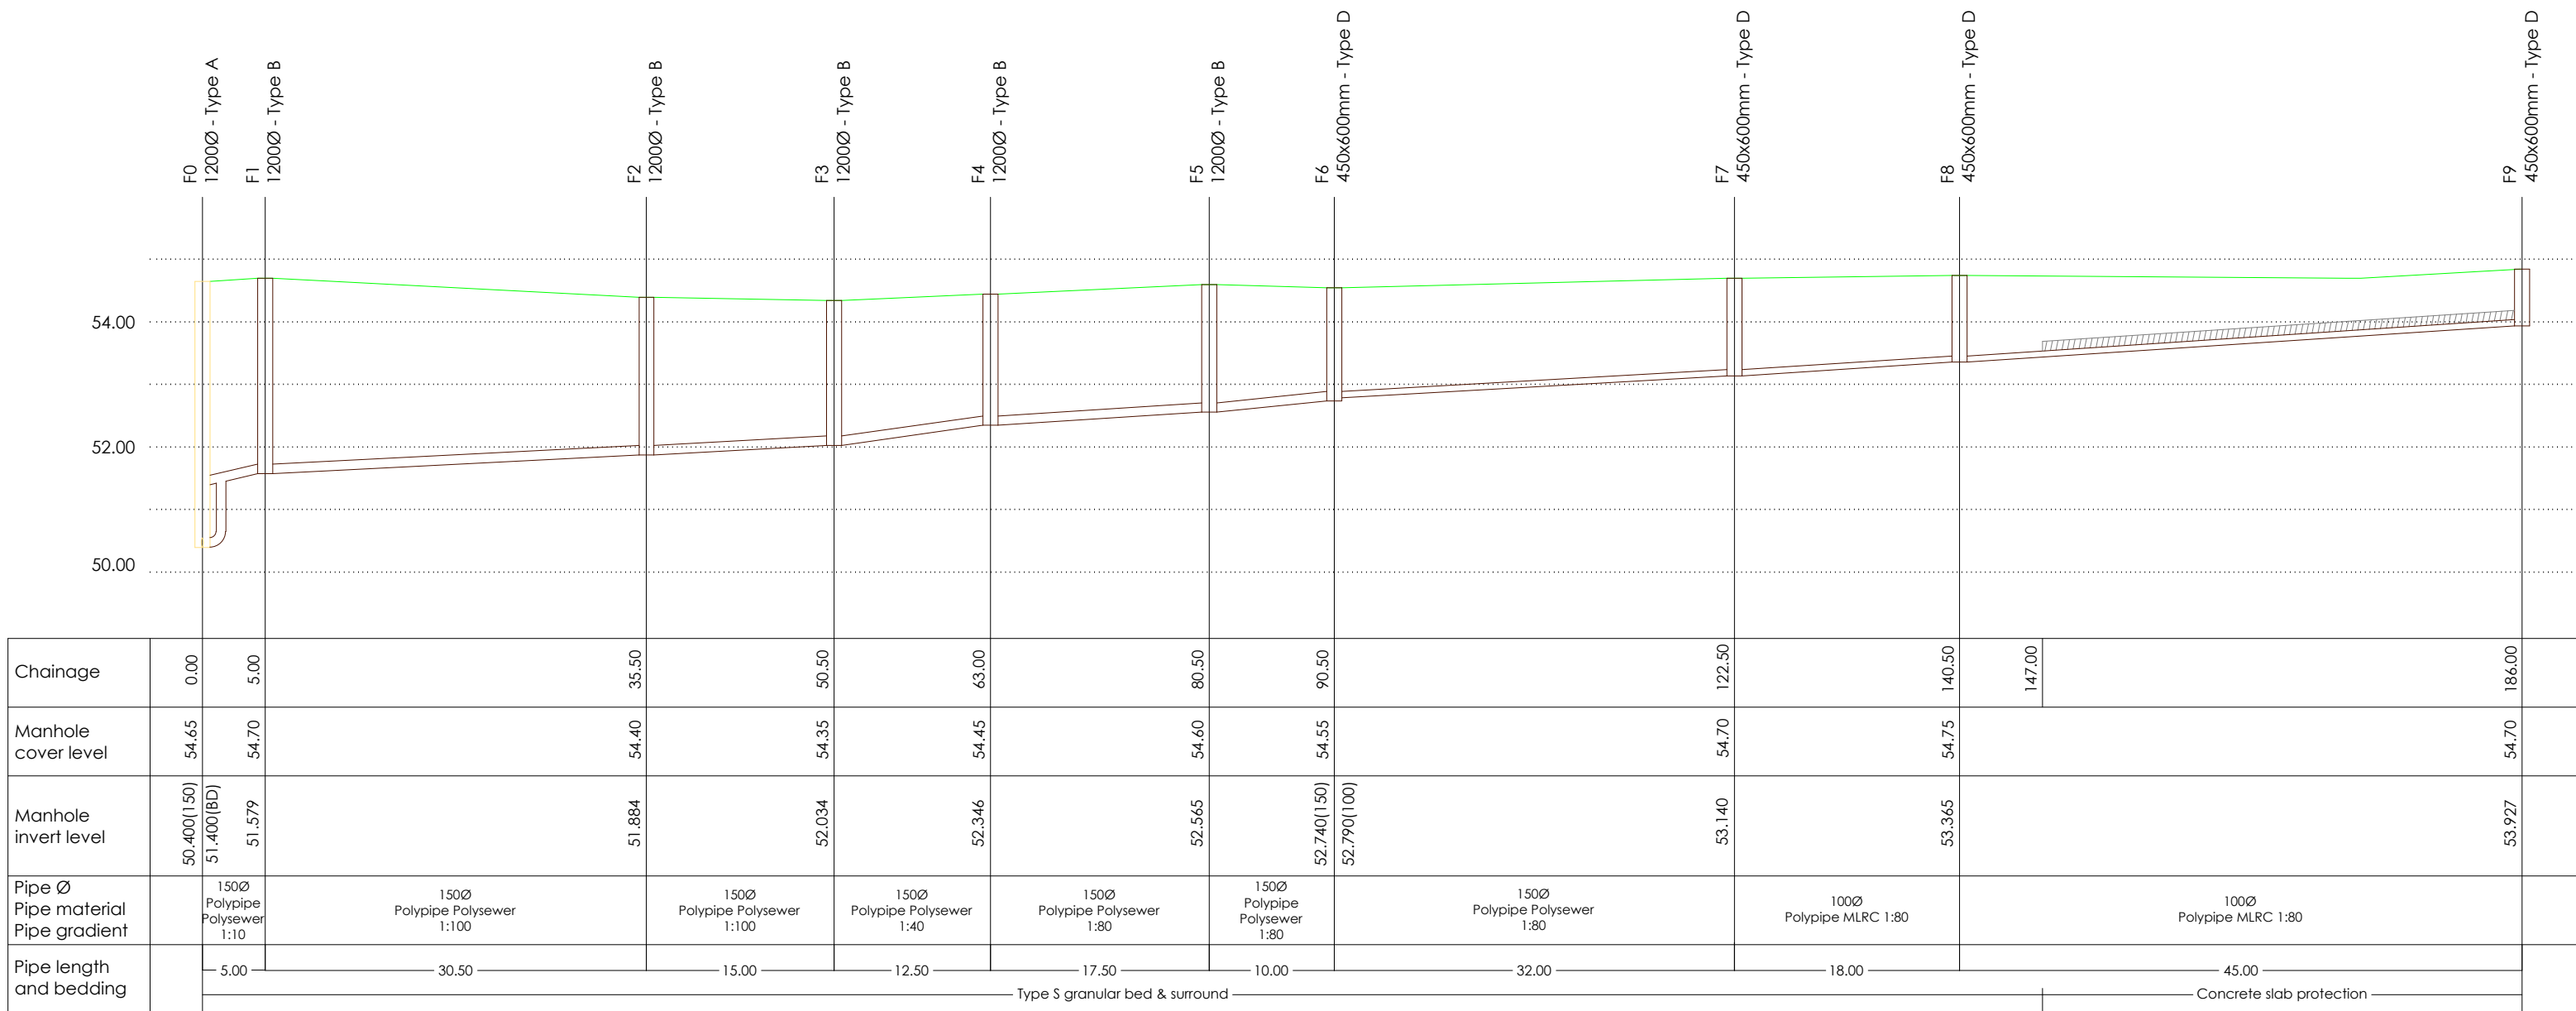
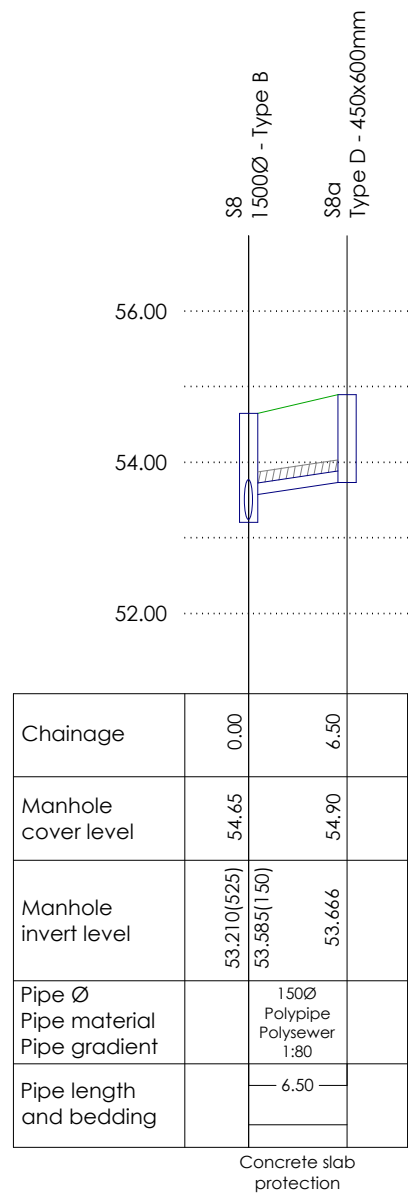
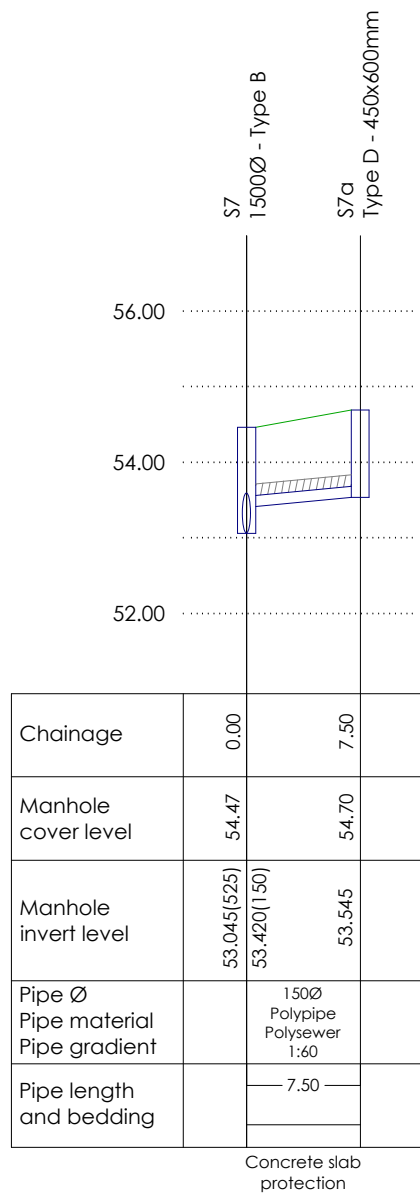
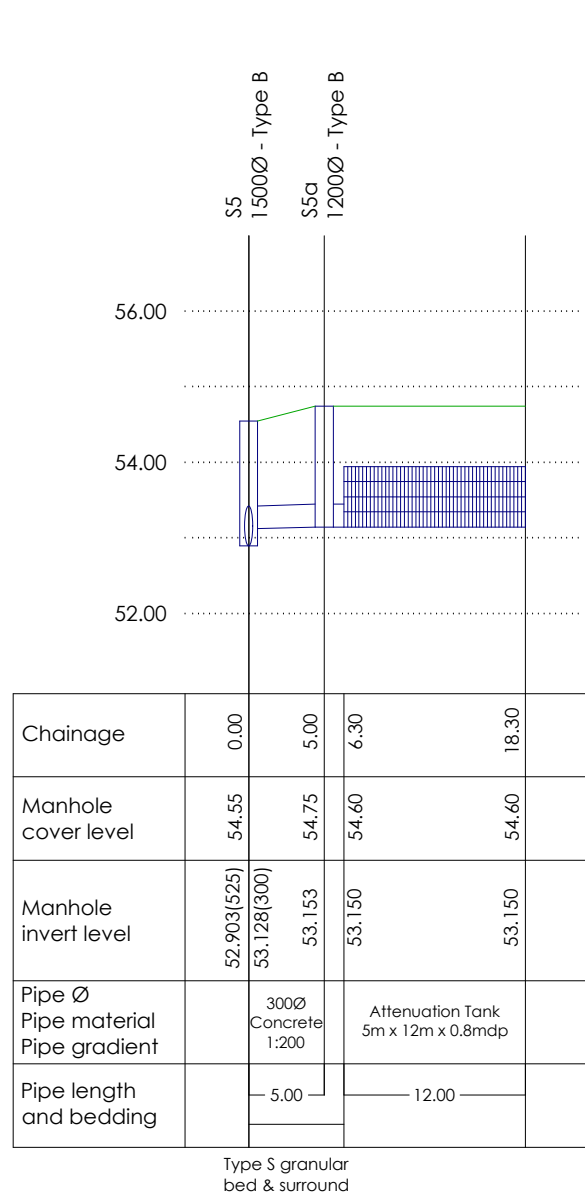
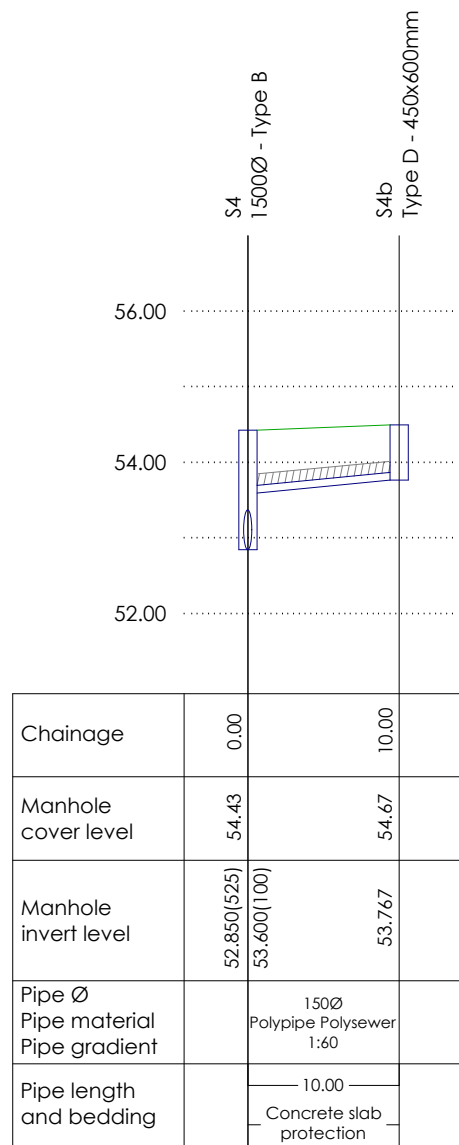
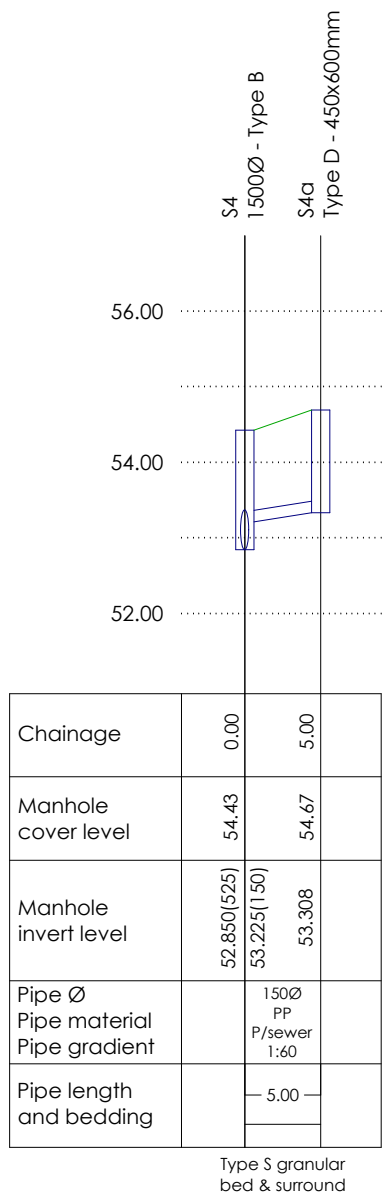


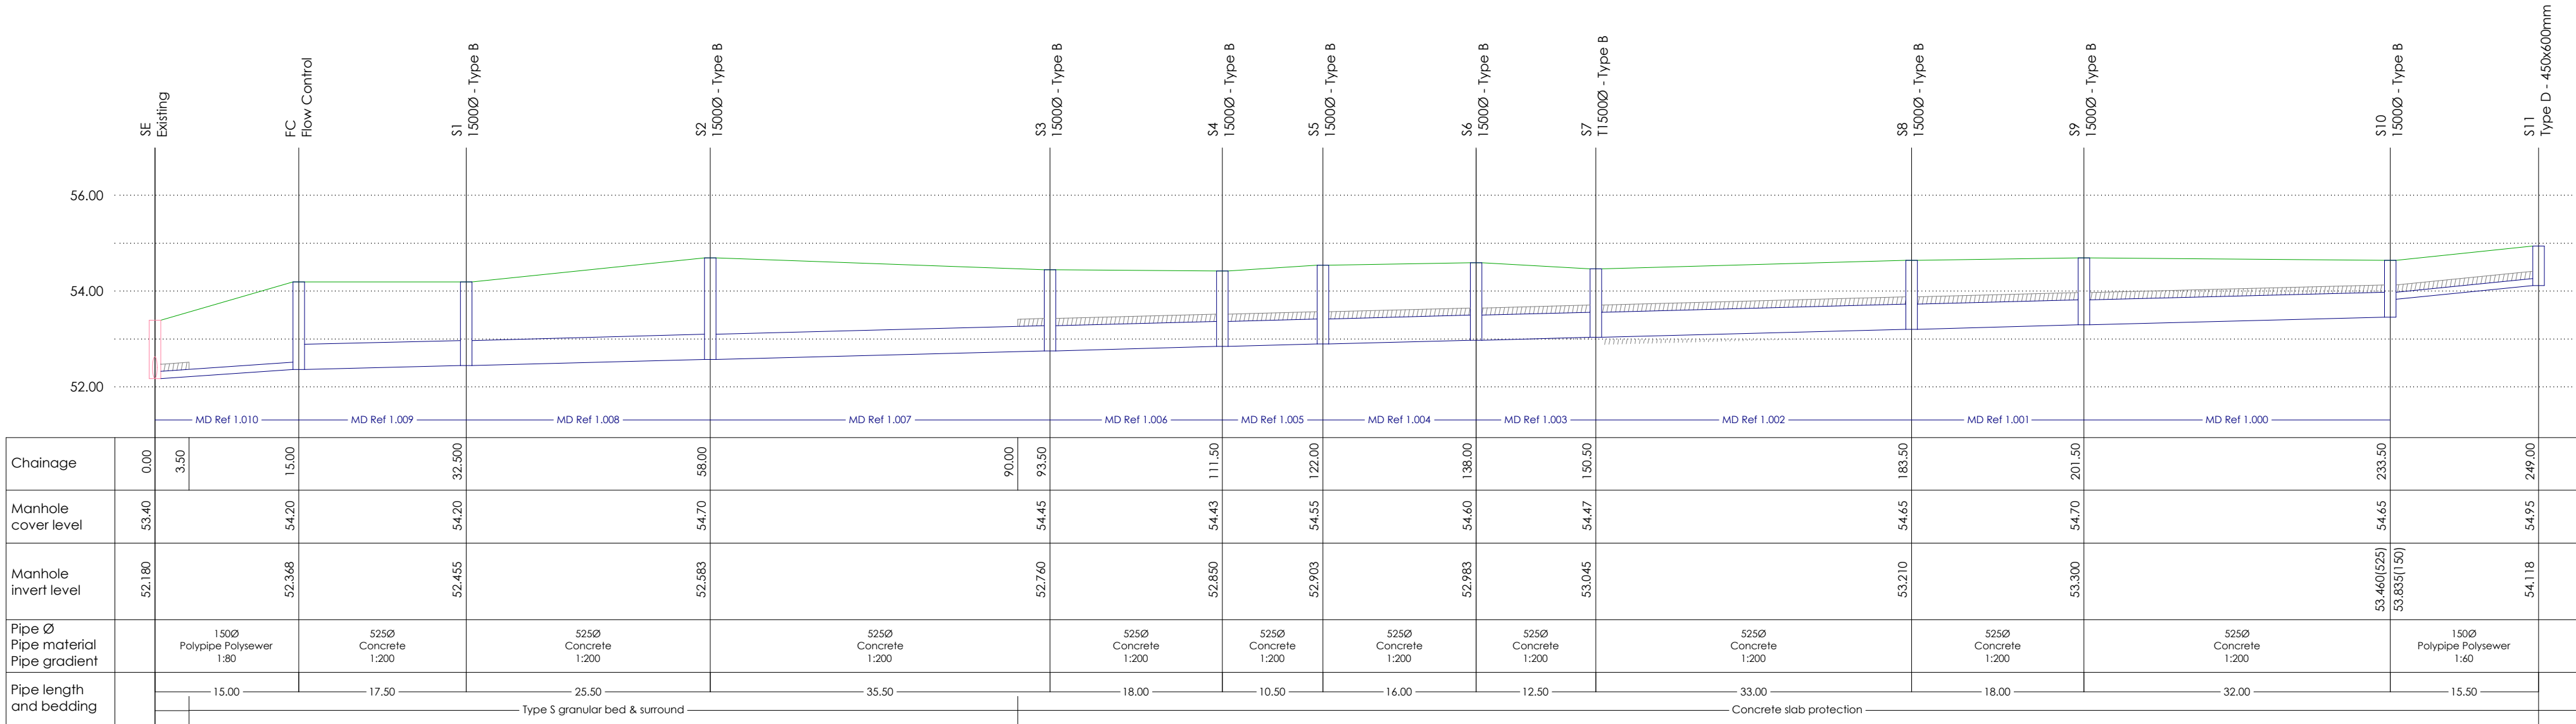

- NOTES
- All dimensions and levels are in metres unless otherwise noted
 - This drawing is to be read in conjunction with the relevant Architect's/Engineer's drawings, specifications and CDM documentation
 - This drawing has been produced electronically and may have been photo reduced or enlarged when copied. Work to figured dimensions only (DO NOT SCALE - EXCEPT FOR PLANNING PURPOSES). All dimensions to be checked on site. Any errors or omissions to be reported to the engineer immediately.
 - This drawing contains coloured lines / information that may not be clear if reproduced in black and white.
 - Digital copies of this plan can only be considered accurate if supplied directly by Infrastruct CS Ltd.

ALL ADAPTABLE DRAINAGE WORKS TO BE CONSTRUCTED AS DETAILED IN OPWAT CODE FOR ADOPTIONS

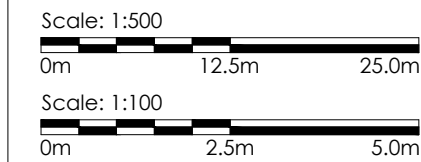

P01	NJ	TST	Initial Issue	20/08/26
REV	DRAWN	CHECK	REVISION COMMENTS	ISSUE DATE
DRAWING TITLE				SHEET NO.
Section 104 Agreement				1/1
Longitudinal Sections				
PROJECT				
Church View				
Sutton Benger				
CLIENT		ENGINEER		
		TST		
		NJ		
		APPROVED		
		TST		
PROJECT	ORIGIN	PHASE	LEVEL	TYPE
CHVIE	ICS	01	XX	DR
NO.	REVISION			
0502	P01			