


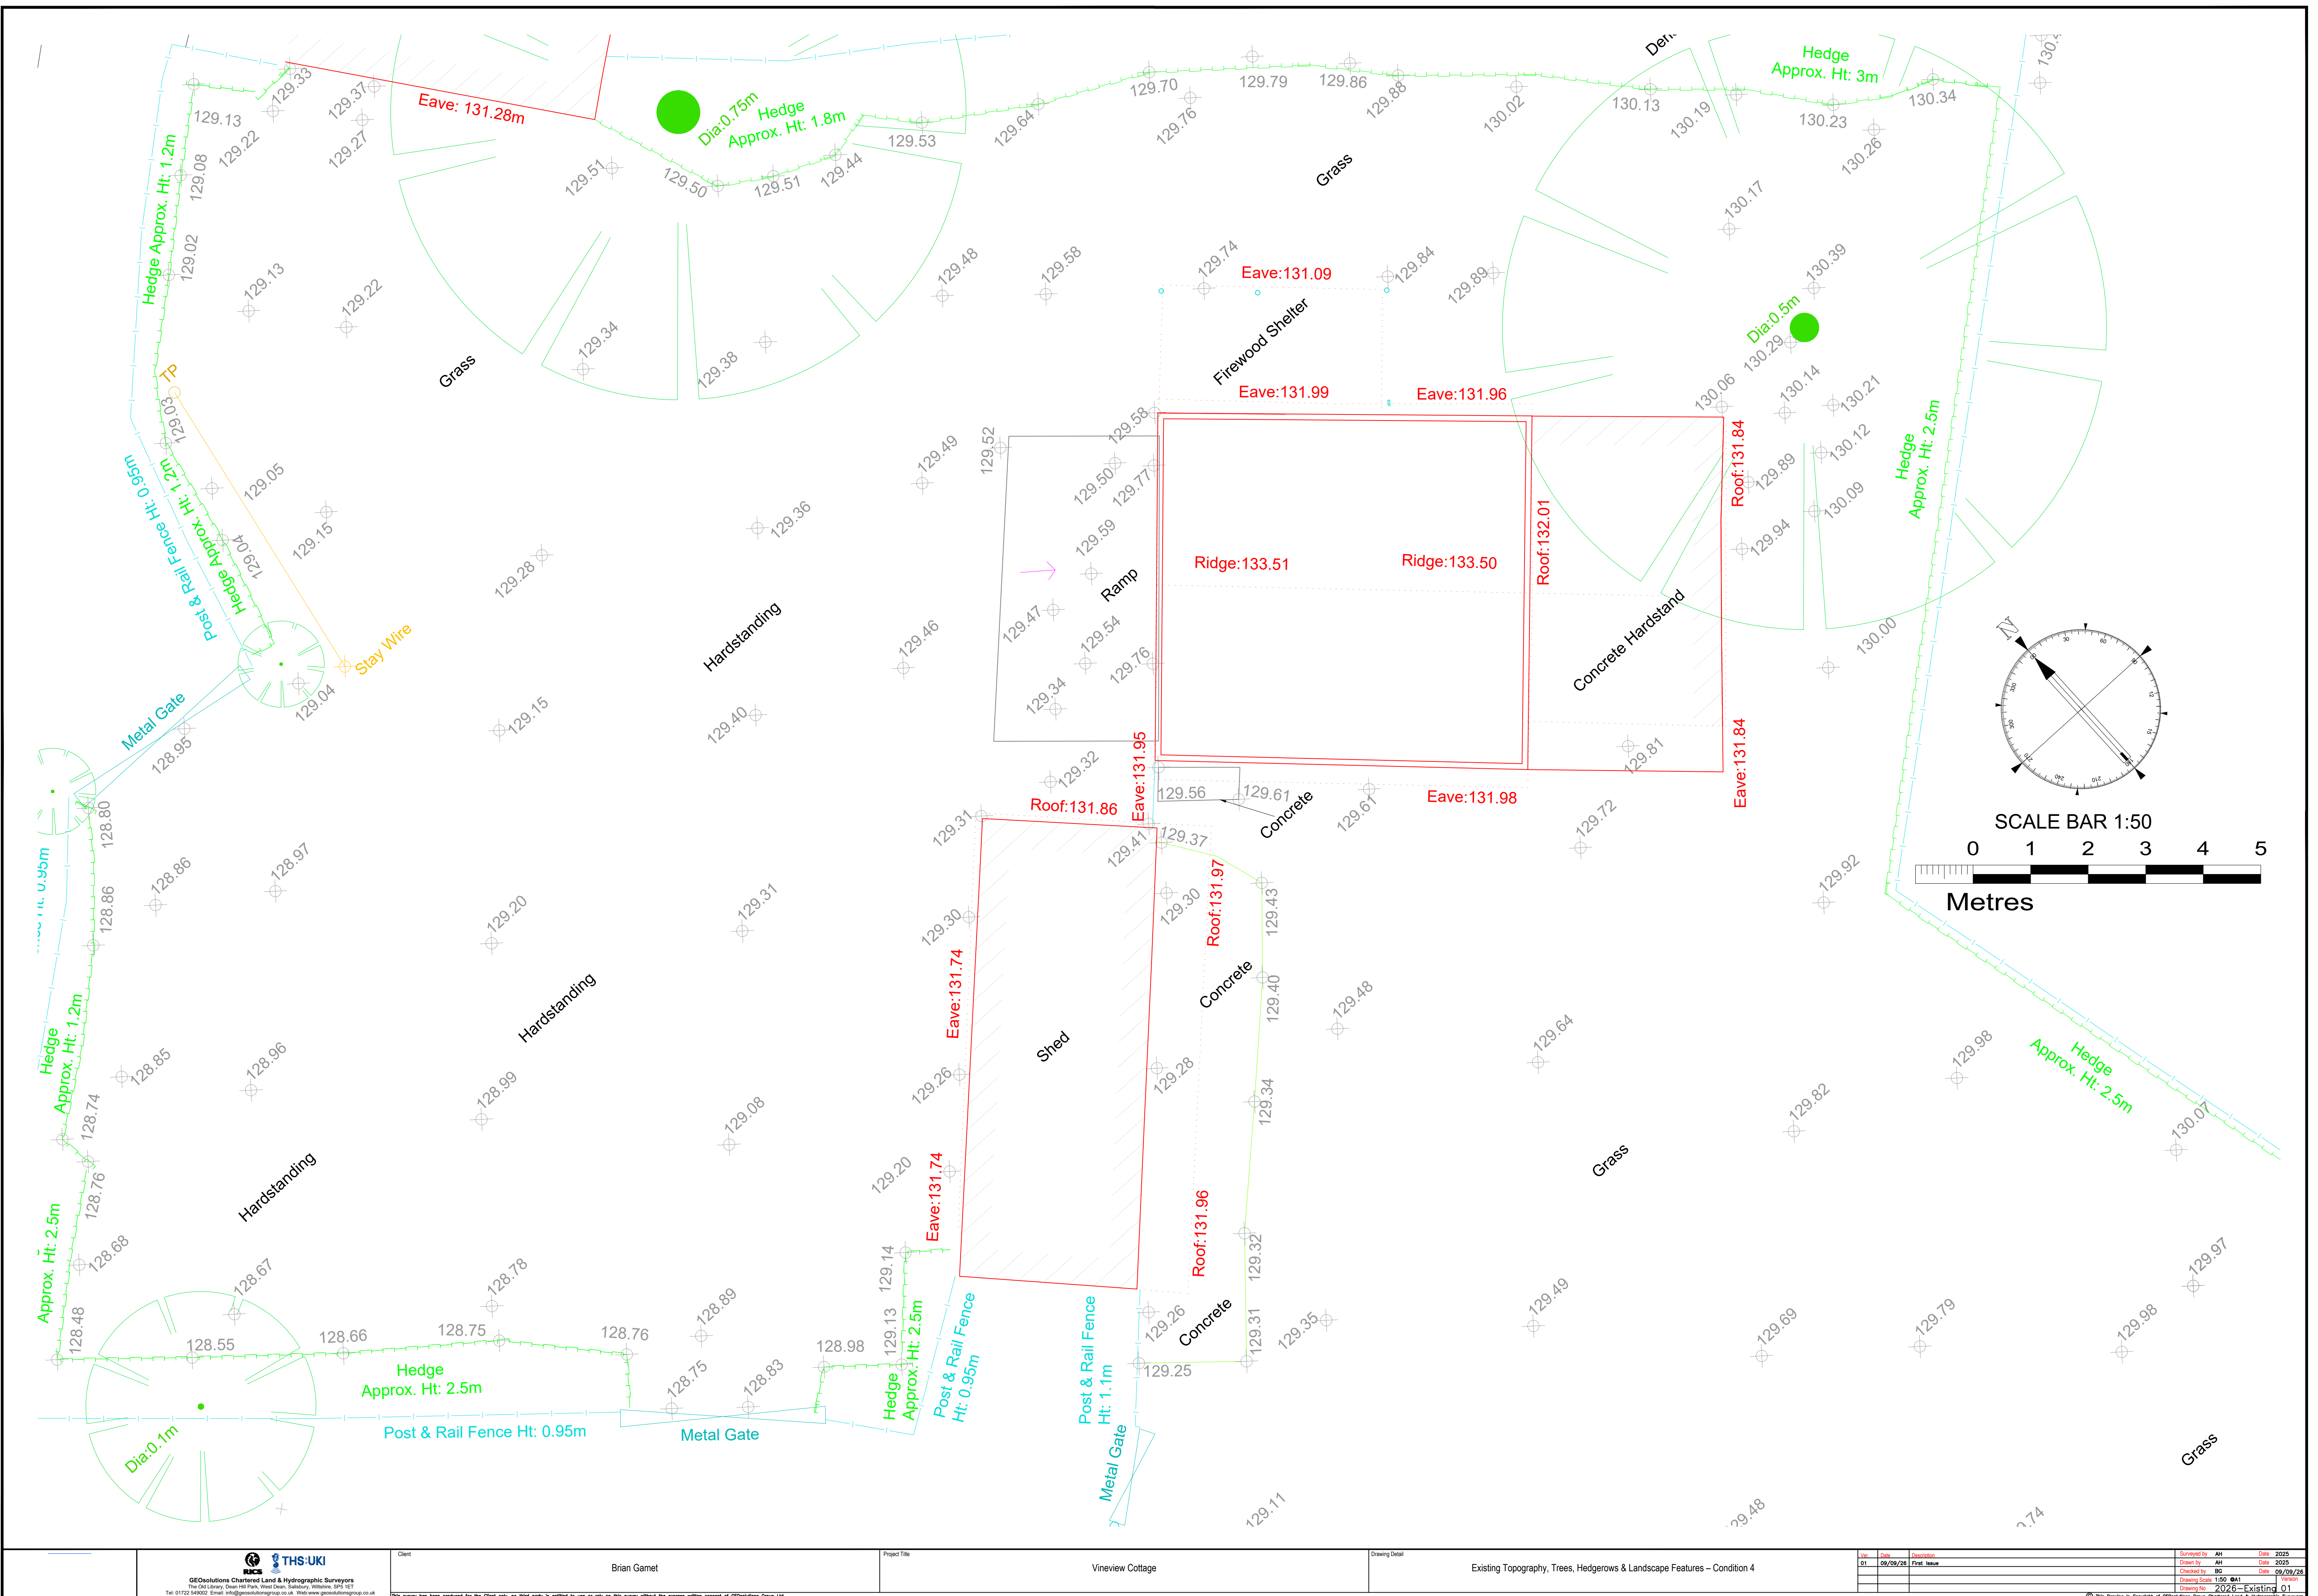

Ver	Date	Description	Surveyed by	AH	Date	2025
01	09/09/26	First issue	Drawn by	AH	Date	2025
			Checked by	BG	Date	09/09/26
			Drawing Scale	1:50	Sheet	01
			Drawing No	2025-Existing		