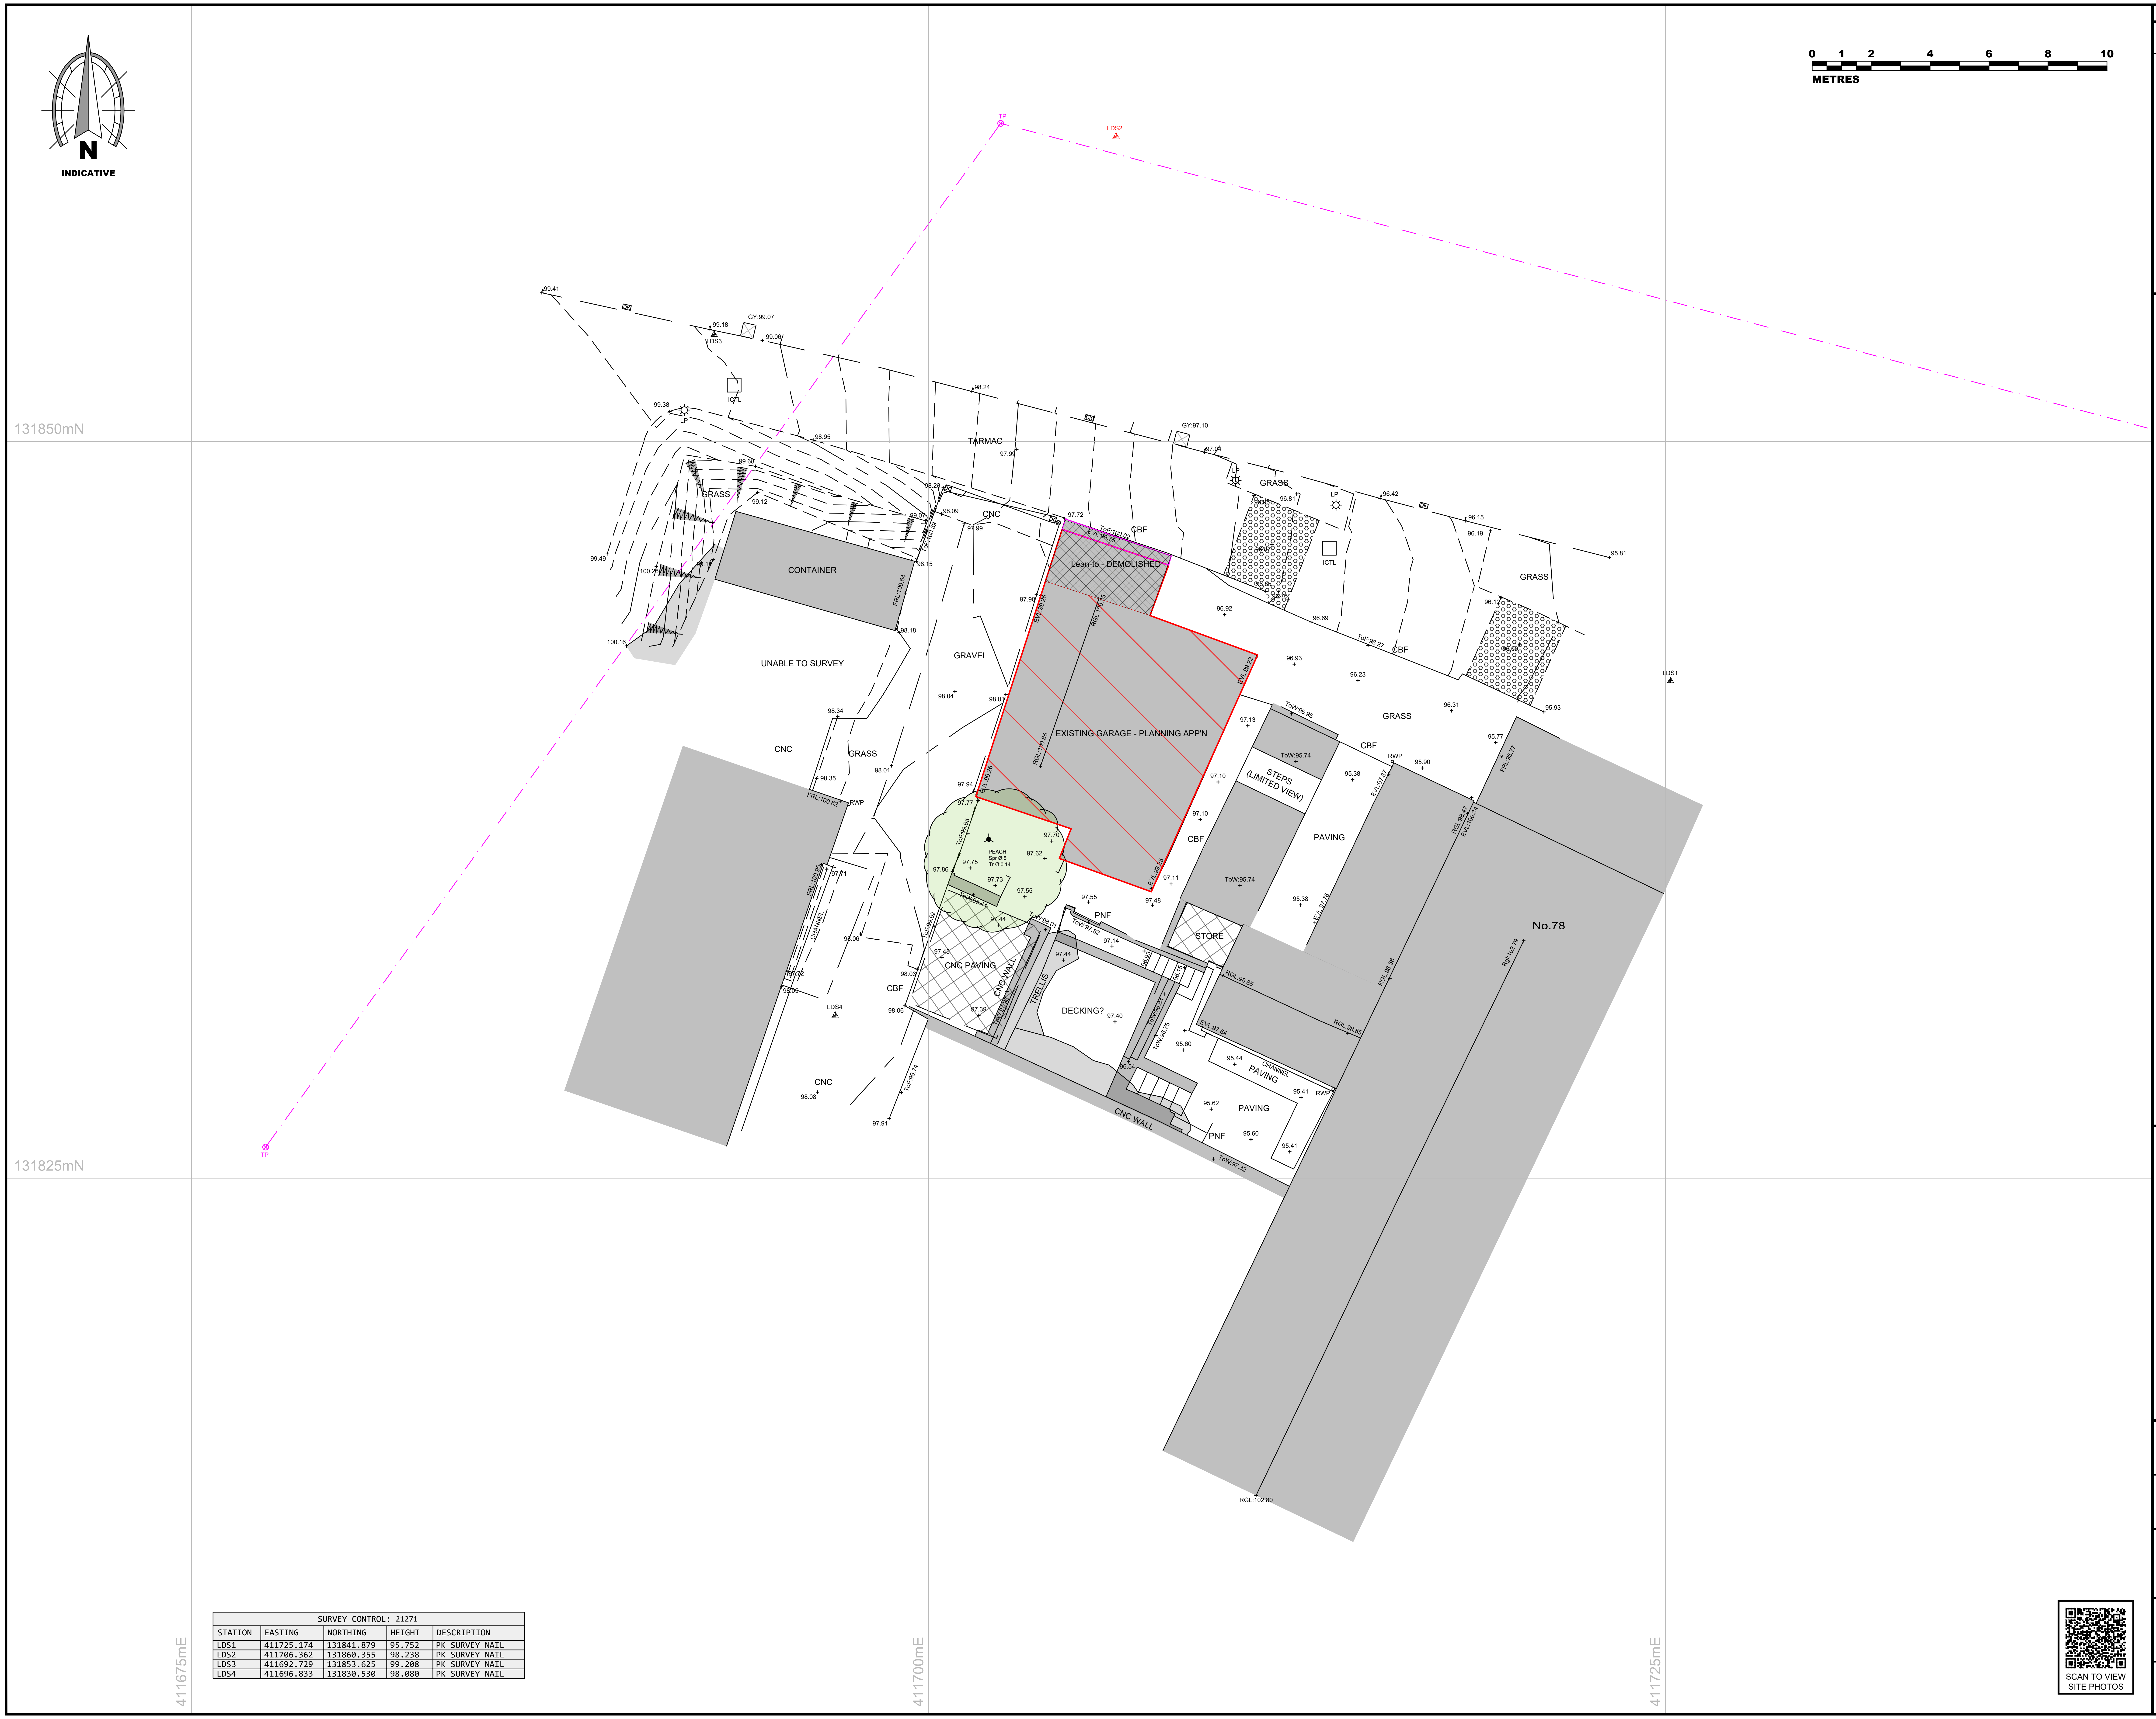

STATION	EASTING	NORTHING	HEIGHT	DESCRIPTION
SURVEY CONTROL: 21271				
LDS1	411725.174	131841.879	95.752	PK SURVEY NAIL
LDS2	411706.362	131860.355	98.238	PK SURVEY NAIL
LDS3	411692.729	131853.625	99.208	PK SURVEY NAIL
LDS4	411696.833	131830.530	98.080	PK SURVEY NAIL

SCAN TO VIEW
SITE PHOTOS

REV.	DATE	DETAILS	
-	06/07/26	Original Issue	
		Surveyed by: JM/TH	Drawn by: VD/RE

NOTES:

DO NOT REMOVE THESE NOTES FROM THIS DRAWING

Land Development Services Ltd. own the copyright of this drawing. Their written consent must be obtained before this drawing is copied, forwarded to any third parties, or used for any purpose other than the one for which it was supplied.

This survey has been carried out to an accuracy consistent with the presentation scale noted below. Interrogated dimensions will therefore be within the tolerance associated with this scale. The same accuracies implied by the plotting scale are equally applicable to digital data supplied for CAD.

The horizontal & vertical control of this survey is based on Ordnance Survey grid as translated from GPS co-ordinates using the OSTN15 & OSGM15 transformation as supplied by OS. We have applied a reverse scale factor to maintain true ground distances. Vertical values may differ from existing OS benchmarks in the vicinity which should be disregarded. All levels should be taken from LDS survey stations.

While every effort is made to identify all visible above-ground features, it should be noted that there may be features obscured or inaccessible at the time of survey.

Boundaries shown are not necessarily legal boundaries.

All levels, heights, measurements and dimensions are in metres unless otherwise stated.

Eaves levels are taken at the bottom of the lowest roof tile. Where underside of fascia or other features are surveyed these are recorded as such.

All below-ground features (including drainage, voids and services) have been identified from above ground and therefore all details relating to these (such as sizes, depth, pipe positions and alignments etc.) will be approximate only. Underground services have not been traced, but any visible surface features have been located.

Spot heights displayed within the road width are road/gutter levels, not top of kerb.

Trees have been drawn diagrammatically (i.e. circular) showing average canopy spread, however their true shape in plan will be different. Every effort has been taken to identify species, but where critical these should be verified by a specialist.

Services

BB	☼	Belisha Beacon
BH	⊕	Borehole
BOL	○	Bollard
CATV	▭	Cable TV Cover
CCTV	▭	CCTV Cover
CNC		Concrete
EP	⊗	Electricity Pole
ER	□	Earthing Rod
FB		Flower Bed
FH	□	Fire Hydrant
FL	☼	Flood Light
FS	○	Flagstaff
GATE		Gate
GP	⊗	Gate Post
GV	□	Gas Valve
GY	⊠ ⊗	Gully
IC	□	Inspection Cover (unspecified)
ICBT	▭	Telecom Cover
ICE	□	Electricity Cover
ICG	□	Gas Cover
ICTL	□	Traffic Light Cover
ICW	□	Water Cover
LDS...	▲	Survey Station
LP	☼	Lamp Post
MH	□	Manhole (Foul/Surface Water) Cover Level Invert Level (or Unable to Lift) Pipe Diam & Flow Direction
Ø0.1		
MP	□	Marker Post
MW	▭	Monitoring Well
	-·-·-	Overhead Wire
RE	□	Rodding Eye
RS	○	Road Sign
RWP	⊗	Rainwater Pipe
SC	□	Stop Cock
SV	□	Stop Valve
SVP	⊗	Soil & Vent Pipe
TL	☼	Traffic Lights
TP	⊗	Telegraph Pole
UTL		Unable to Lift (cover)
WM	□	Water Meter
WP	⊗	Waste Pipe
WV	□	Water Valve
	– – –	Major Contour Line
	- - -	Minor Contour Line
	DK	Dropped Kerb Position

Trees

1. Species (or UNKNOWN)
2. Canopy Spread (Spr Ø)
3. Trunk Diameter (Tr Ø)

TCL Tree Canopy Level (to Datum)

Trunk
Trunk (multi)
Trunk (leaning)
Coniferous
Deciduous
Dead

Levels & Heights

AHL	Arch Head Level
ASL	Arch Spring Level
CL	Cover Level
CLG	Ceiling Level
DHL	Door Head Level
DPC	Damp Proof Course Level
EVL	Eaves Level
FFL	Finished Floor Level
FRL	Flat Roof Level
GL	Ground Level
IL	Invert Level
OSBM	Ordnance Survey Benchmark
PL	Plinth Level
PPL	Parapet Level
RGL	Ridge Level
THL	Threshold Level
To...	Top of Feature (eg. Wall, Floor Joists etc)
TCL	Tree Canopy Level
us...	Underside of Feature (eg. Beam, Clg Joists, Purlin etc)
WCL	Window Cill Level
WHL	Window Head Level

* All levels are relative to the specified datum

Fences & Walls

AIF	Angle Iron Fence
BWF	Barbed Wire Fence
CBF	Close Boarded Fence
CLF	Chain-Link Fence
CPF	Chestnut Paling Fence
CSF	Corrugated Sheet Fence
CWF	Chickenwire Fence
ELF	Electric Fence
ESF	Estate Fence
GP	Gate Post
LLF	Larch Lap Fence
OBF	Open Boarded Fence
PKF	Picket Fence
PLF	Paling Fence
PNF	Panel Fence
PRF	Post & Rail Fence
PWF	Post & Wire Fence
RLG	Railings
RW	Retaining Wall
SPF	Steel Palisade Fence
TKR	Timber Knee Rail
TPF	Timber Palisade Fence
TSR	Tubular Steel Railings
WMF	Wire Mesh Fence
(CP/SP/WP)	Cnc Post/Steel Post/Wood Post

Internal Services / Fittings

▭	13A	Single Wall Socket (13A)
▭	13A	Double Wall Socket (13A)
▭	5A	Single Wall Socket (5A)
▭	BL	Blank Cover
▭	BT	Phone Socket / Internet Point
⊠	FS	Fused Spur
▭	LS	Light Switch
▭	PIR	PIR / Motion Sensor
▭	TV	TV / Aerial Socket
▭		Other Switch (labelled where known)
☼		Ceiling Light
○		Ceiling Spotlight
☼		Wall Light
Ⓔ		Fire Extinguisher

LDS
Land Development Services Ltd
• Land & Building Surveyors •

WWW.LDS-SURVEY.CO.UK
01722 338232 / ENQUIRIES@LDS-SURVEY.CO.UK

RICS
THE SURVEY ASSOCIATION

Land Development Services Ltd.
Unit 15, Glenmore Business Park, Telford Rd, Salisbury. SP2 7GL

Client:
CHAD LANDSELL

Drawing Title:
TOPOGRAPHIC SURVEY

Project:
78 WESTWOOD ROAD
SALISBURY
SP2 9HR

Survey is to OS Grid, located via use of GPS positioning.

Level values in metres, related to Ordnance Datum Newlyn.

Scale:	Drawing No:	Revision:
1:100 Plotted on A1	**LDS/21271 TP1**	**A**

© Land Development Services Ltd. 2026