

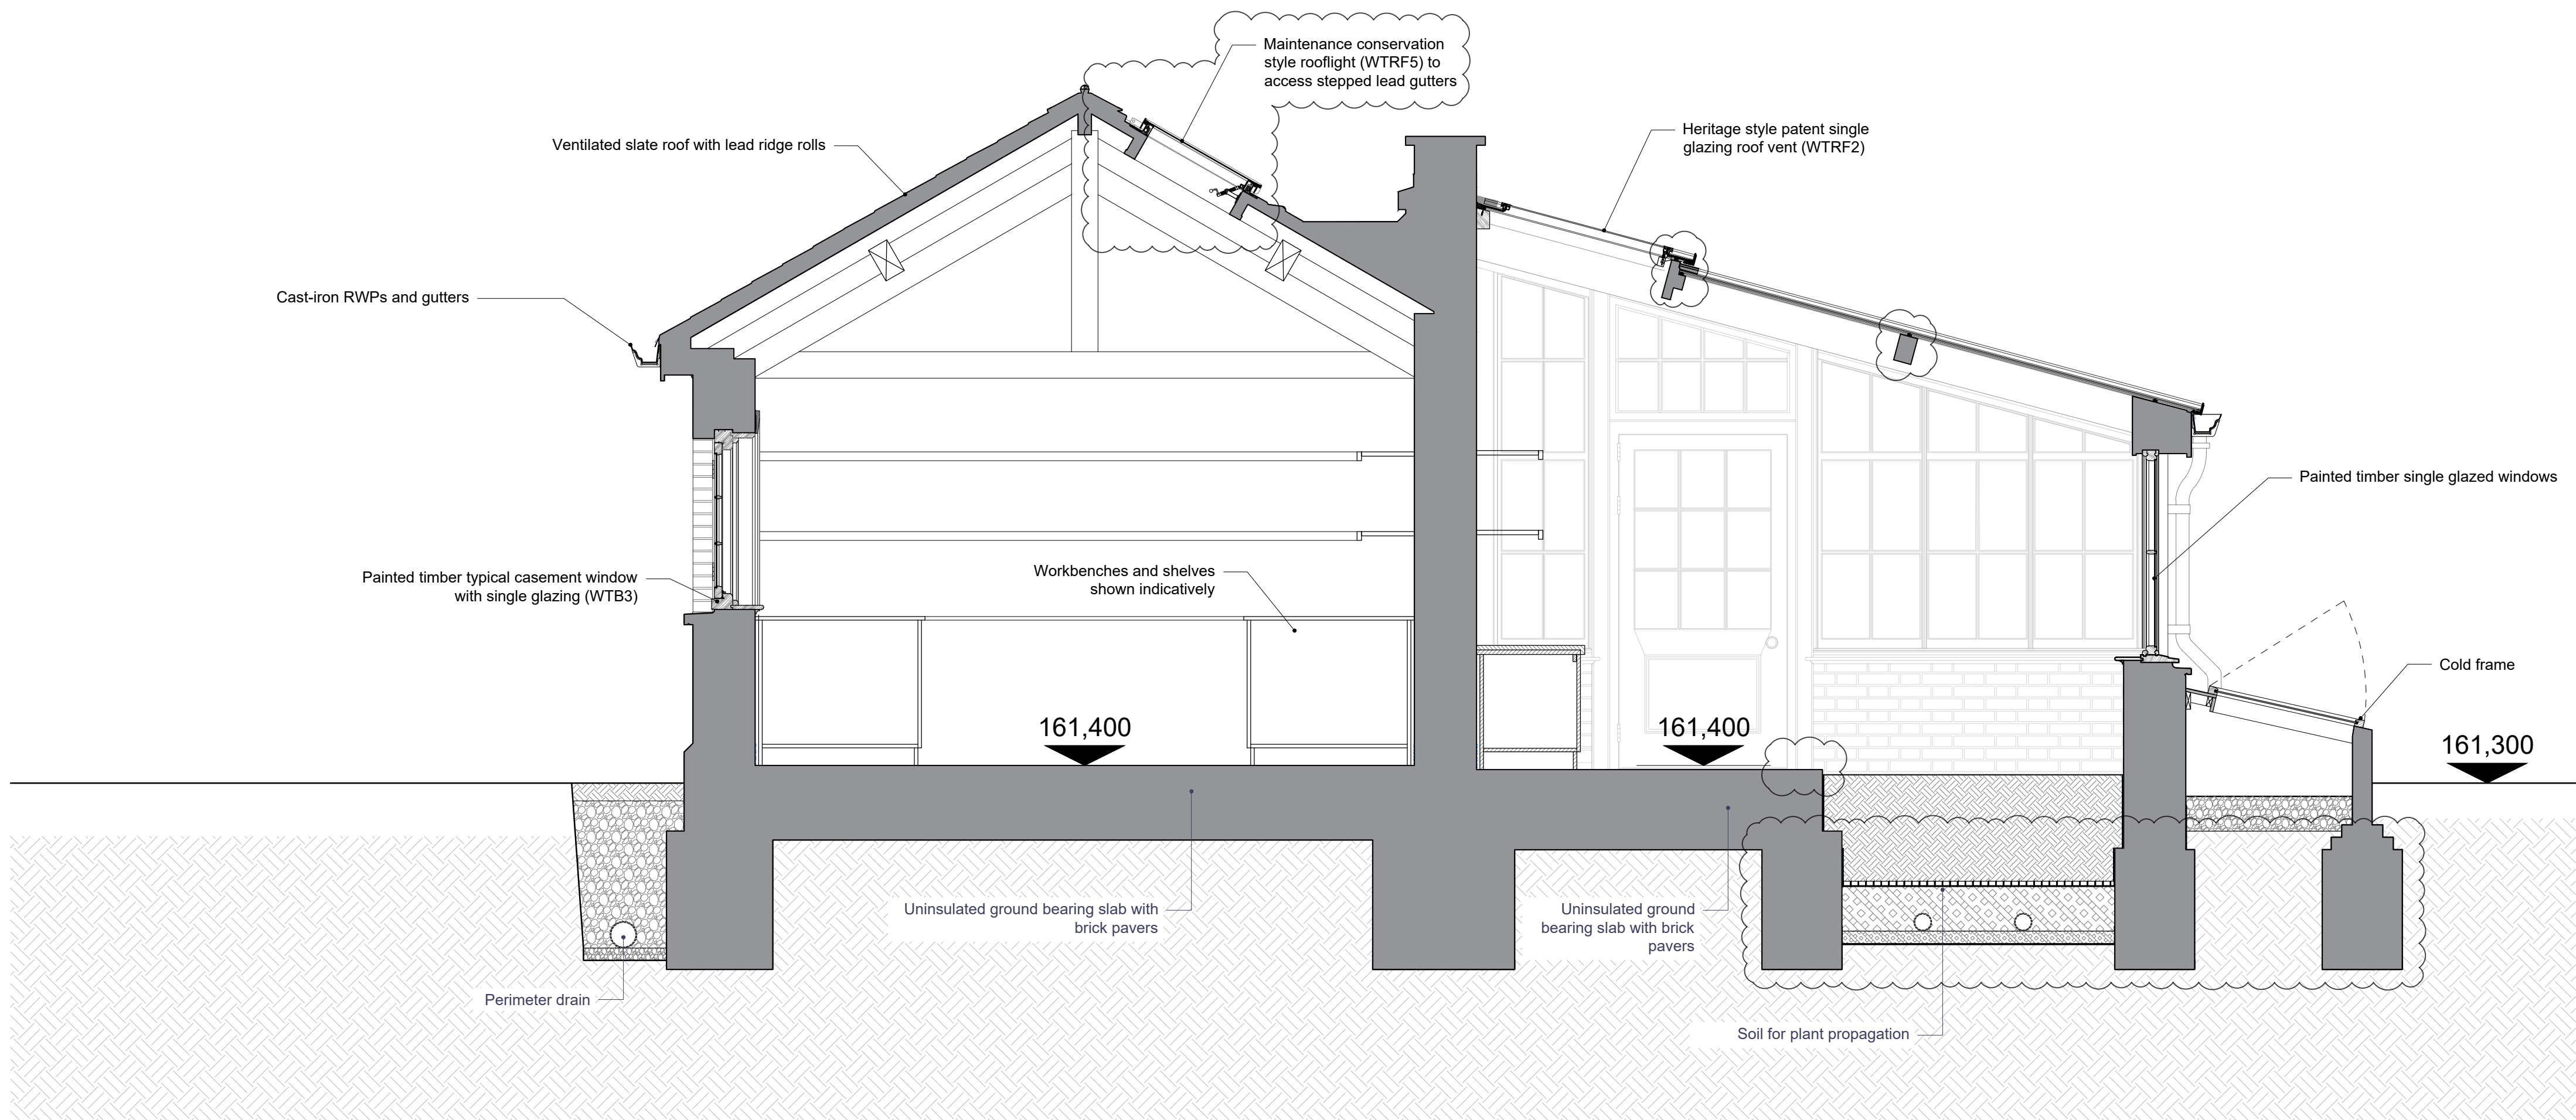


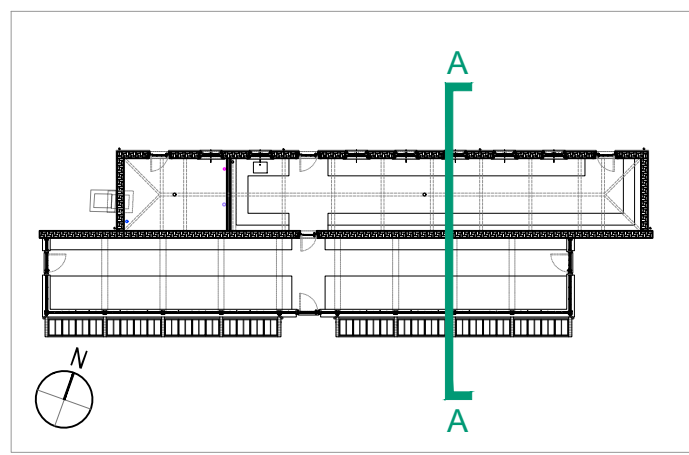

265 Buildings 18 & 19 - Proposed Section A-A
1:25_@_A1

No. Notes

1. Dimensions to be verified on site. Only figured dimensions to be used and any discrepancies in dimensions are to be reported to the architect. No dimensions are to be scaled from printed drawings. Any areas indicated on this drawing are for guidance only. No responsibility is taken for their accuracy.
2. There is a risk of injury or death in construction if the works are not properly planned and supervised. The contractor must not undertake any element of the work without first having carried out the necessary risk assessments and prepared detailed method statements.

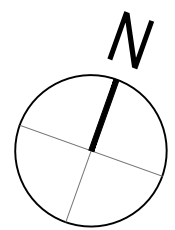

KEY PLAN

Scale 1:25@A1
0 0.5 1 1.5 2 2.5m

FOR PLANNING

Job: TH - Walled Garden Buildings

Title: Buildings 18 & 19 - Section AA P4

Type: Buildings 18 & 19

Status: FOR PLANNING

drawn by	JM	checked by	MB	approved by	MB
scale	1:25 @ A1	size	A1	date	07/09/26
job number	3124	drawing number	264	revision	P4

P4	Maintenance rooflight added. TOC and brick paver edge in glasshouse amended	07/09/26
P3	Foundations amended according to SE design. Glasshouse roof glazing amended to supplier design	15/06/26
P2	Casement & doors amended. Levels added	14/03/26
P1	Initial Release	dd/mm/yy
no.	revision.	date.

BLDA ARCHITECTS

RIBA 
Chartered Practice

211 Design Centre East
Chelsea Harbour
London, SW10 0XF

mail@blda.co.uk
www.blda.co.uk
t +44 (0) 20 7838 5555