
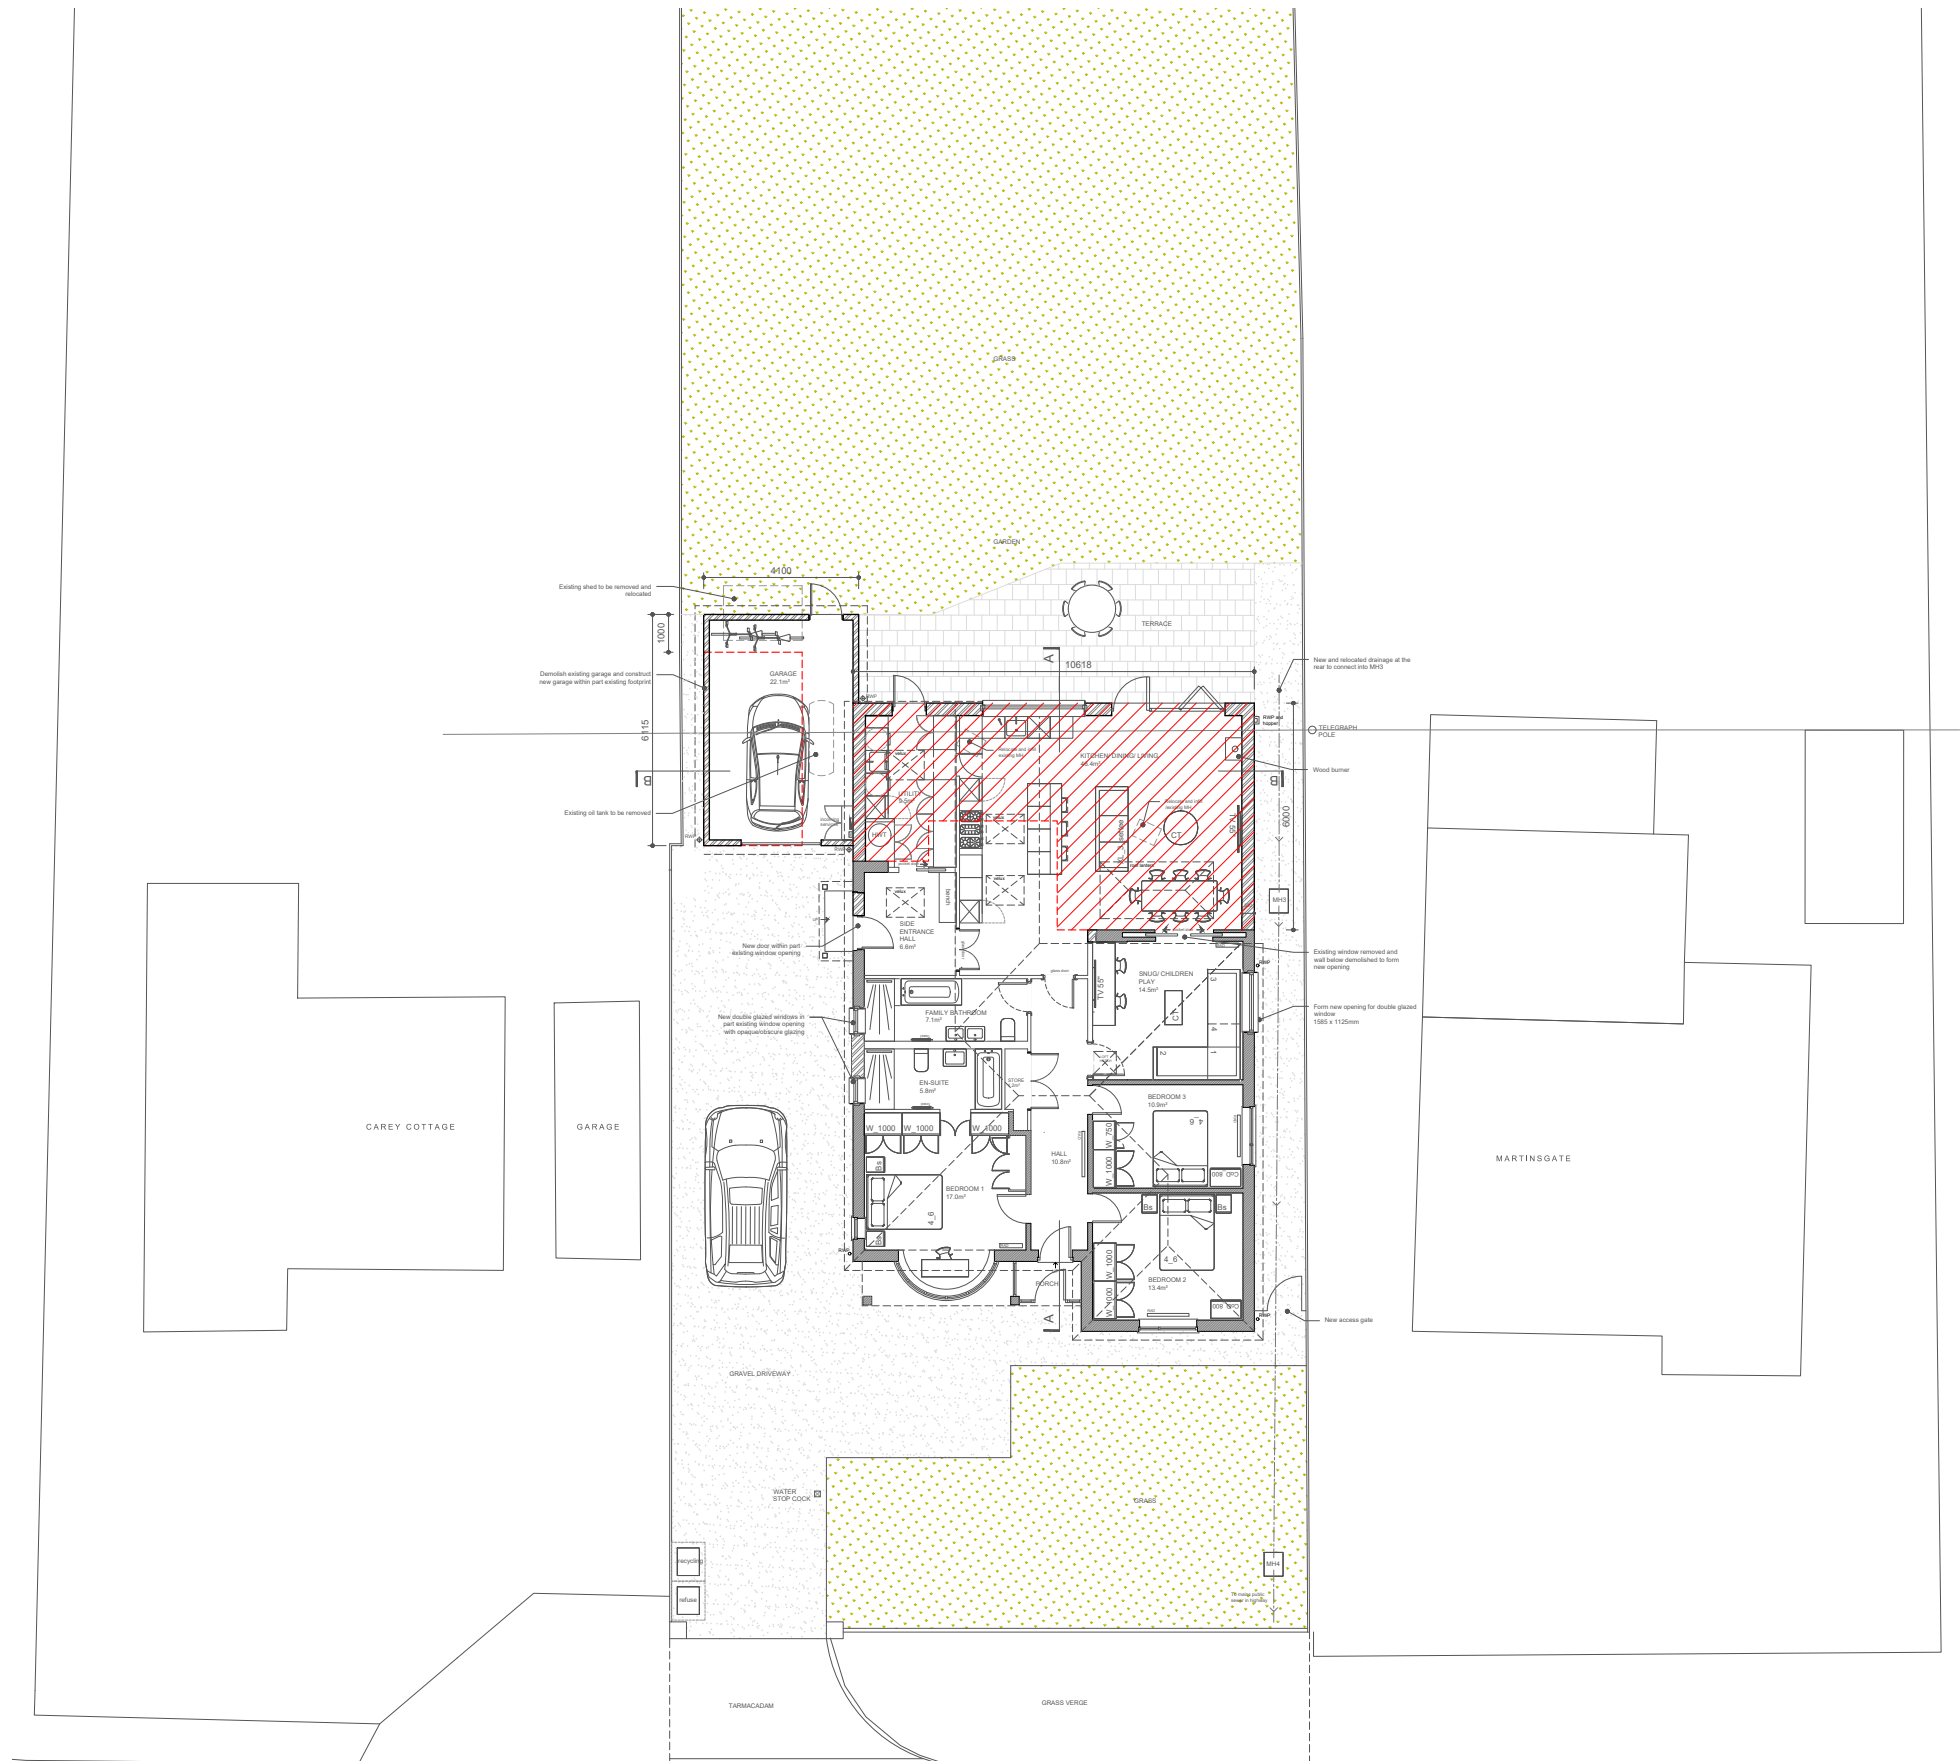


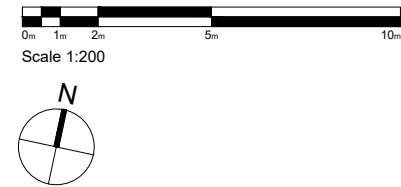

proposed block plan