


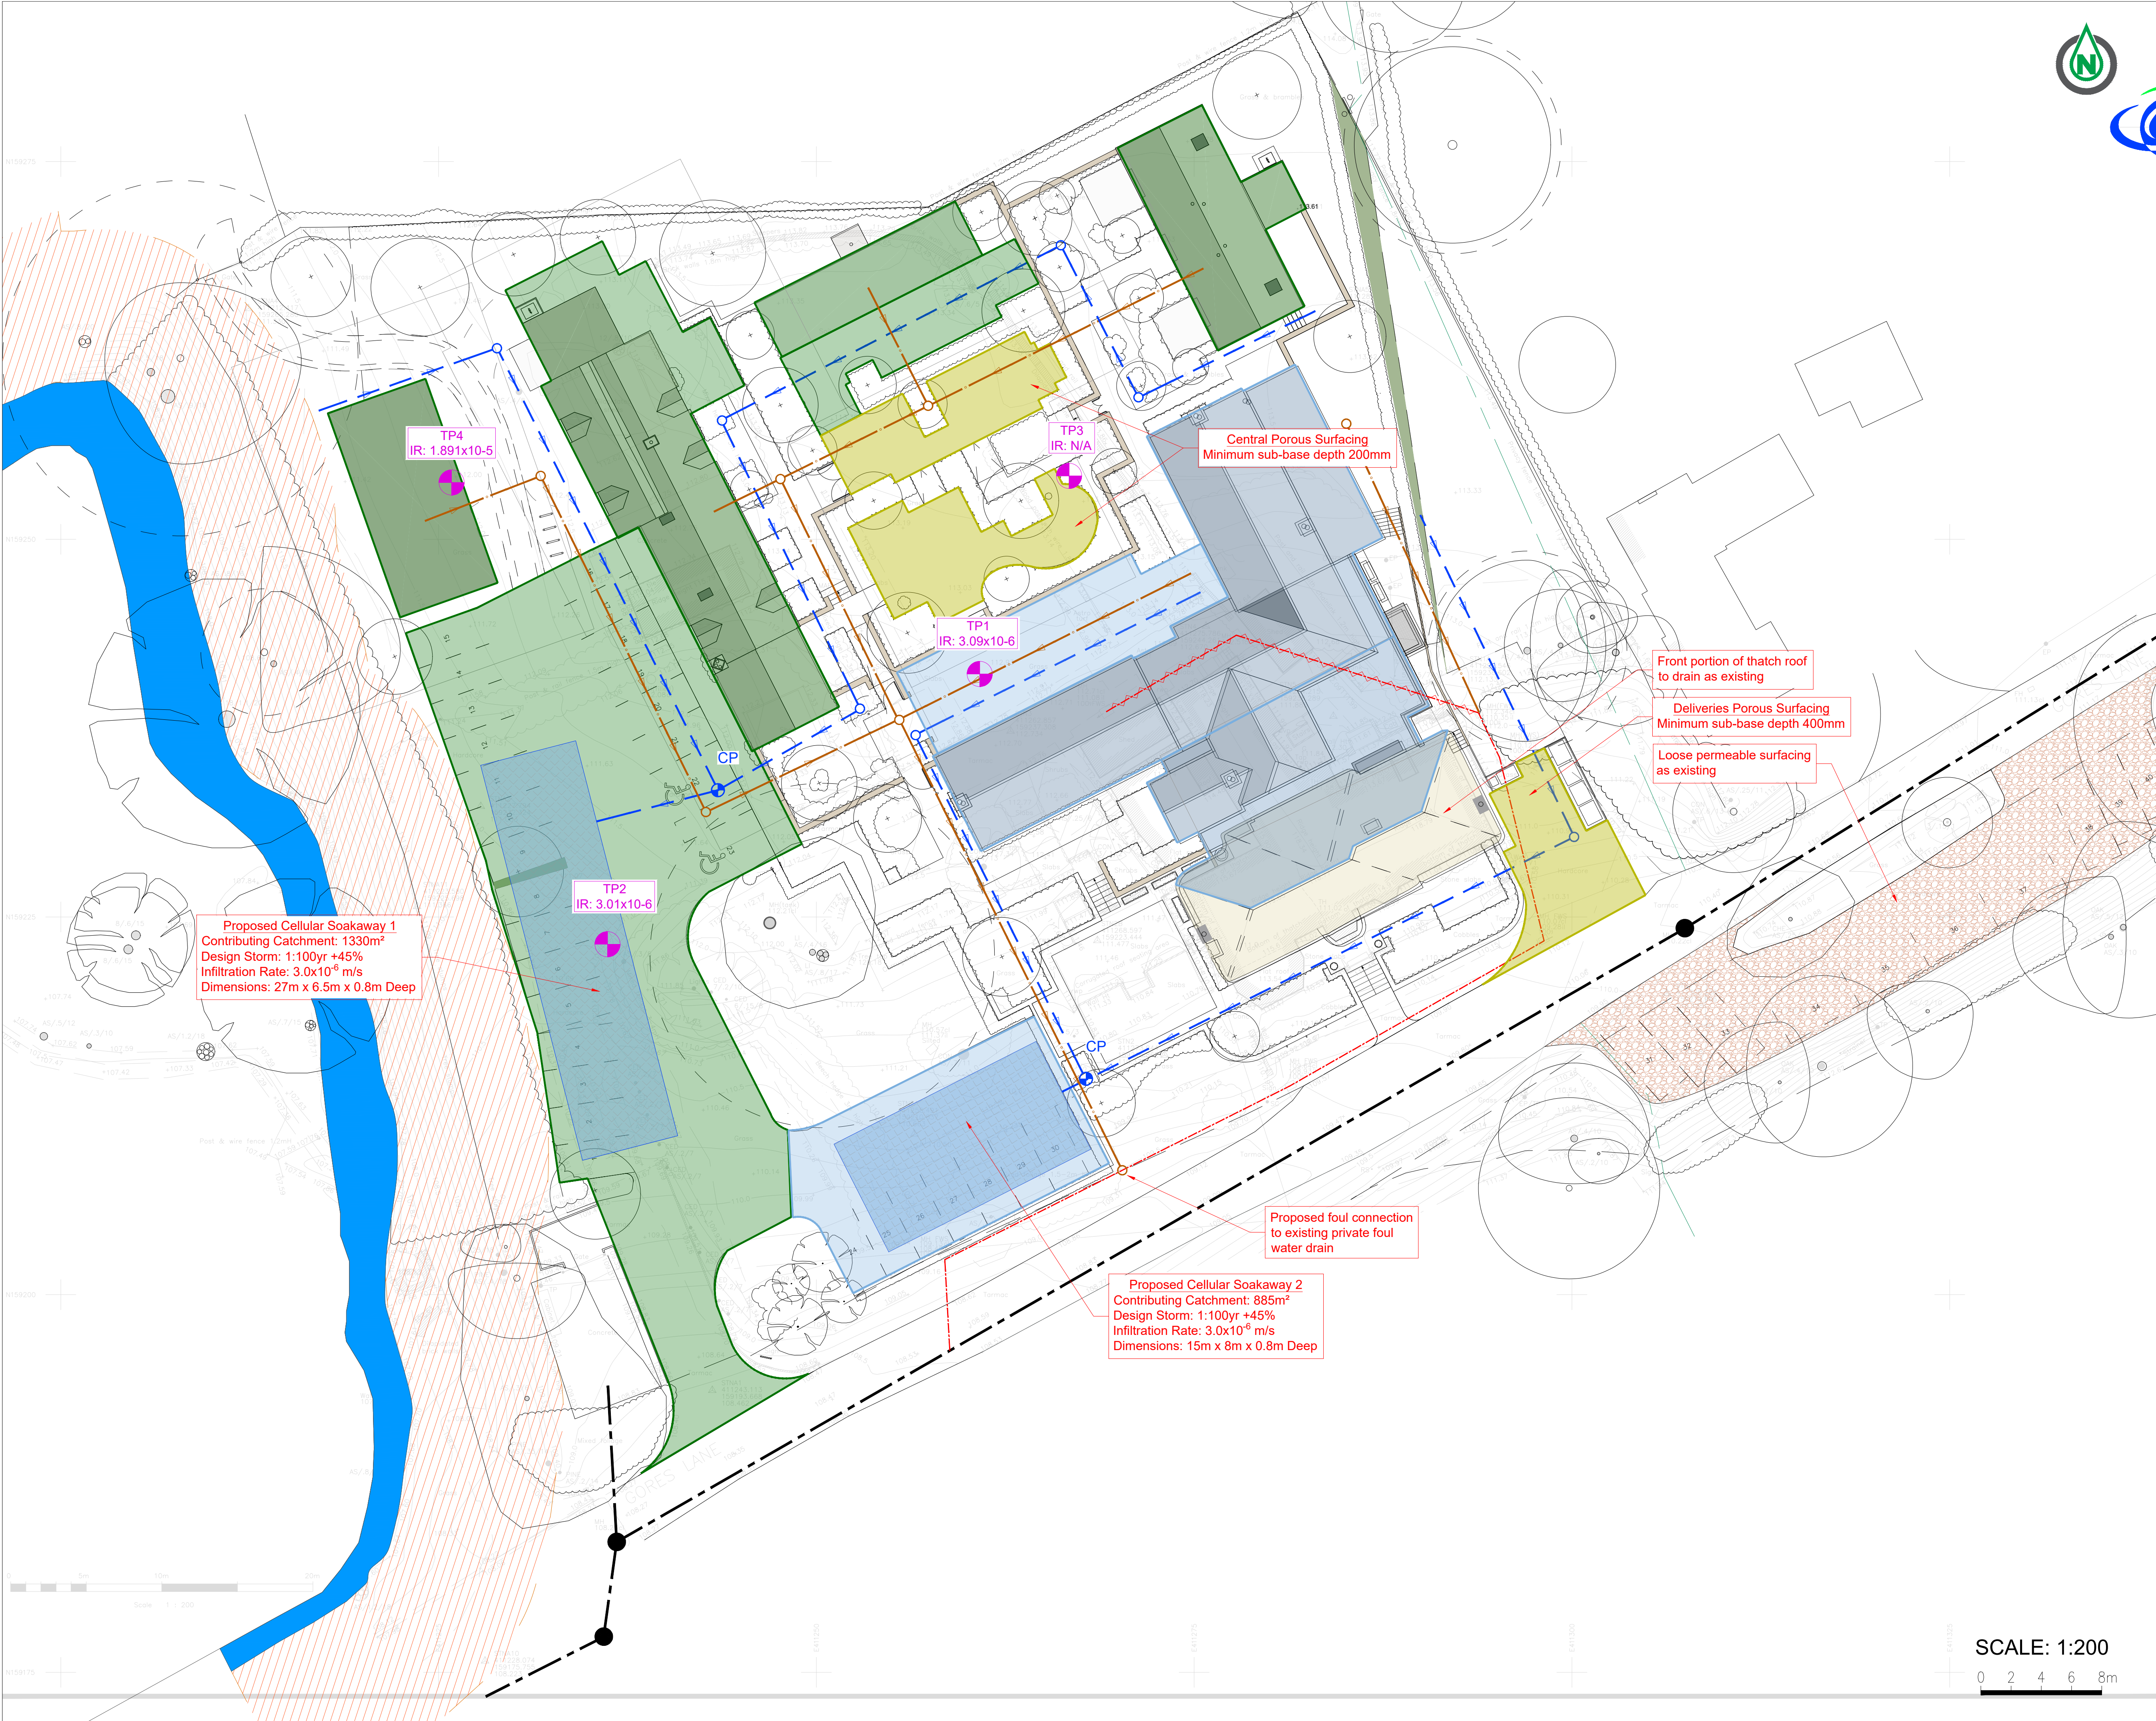

KEY:

- SI Test Locations
- Proposed Private Surface Water Drain
- Proposed Surface Water Catchpit Chamber
- Proposed Cellular Soakaway
- Permeable Surfacing
- Soakaway 1 Catchment
- Soakaway 2 Catchment
- Existing Foul Water Sewer
- Existing Private Foul Water Drain
- Proposed Private Foul Water Drain

GENERAL NOTES:

- DO NOT SCALE FROM THIS DRAWING. WORK ONLY FROM STATED DIMENSIONS OR SETTING OUT COORDINATES.
- ALL DIMENSIONS AND LEVELS ARE IN METRES AND RELATE TO AN ASSUMED LOCAL DATUM.
- THIS DRAWING SHALL BE READ IN CONJUNCTION WITH ALL RELEVANT SCHEME DRAWINGS AND SPECIFICATIONS.
- ANY WORKS CONSTRUCTED PRIOR TO THE ISSUE OF LOCAL AUTHORITY APPROVAL IS ENTIRELY AT THE RISK OF THE CONTRACTOR/CLIENT.
- THIS DRAWING IS FOR PLANNING APPROVAL PURPOSES ONLY.

A	Layout updated	AD	03.09.26
-	FIRST ISSUE	AD	10.08.26
Rev	Description	Dm	Date

REVISIONS

Dixon Civils
Drainage & Infrastructure Design
www.DixonCivils.com 01249 490813 Enquiries@DixonCivils.com

Meeru Property Services

The Seven Stars
Bottlesford
Pewsey

Drainage Strategy

DATE: JUNE 2026 DRAWN: AD
DRAWING NO: 1242-01-01 REV: A SCALE: 1:200 @ A1

FOR APPROVAL

This drawing is the copyright of Dixon Civils Limited.
It may not be reproduced or amended without the written approval of Dixon Civils Limited.