

HW
03/09/2026



English Yew



Roundway Magnum Bonum




Scots Pine



Existing View 'A'



Existing View 'B'

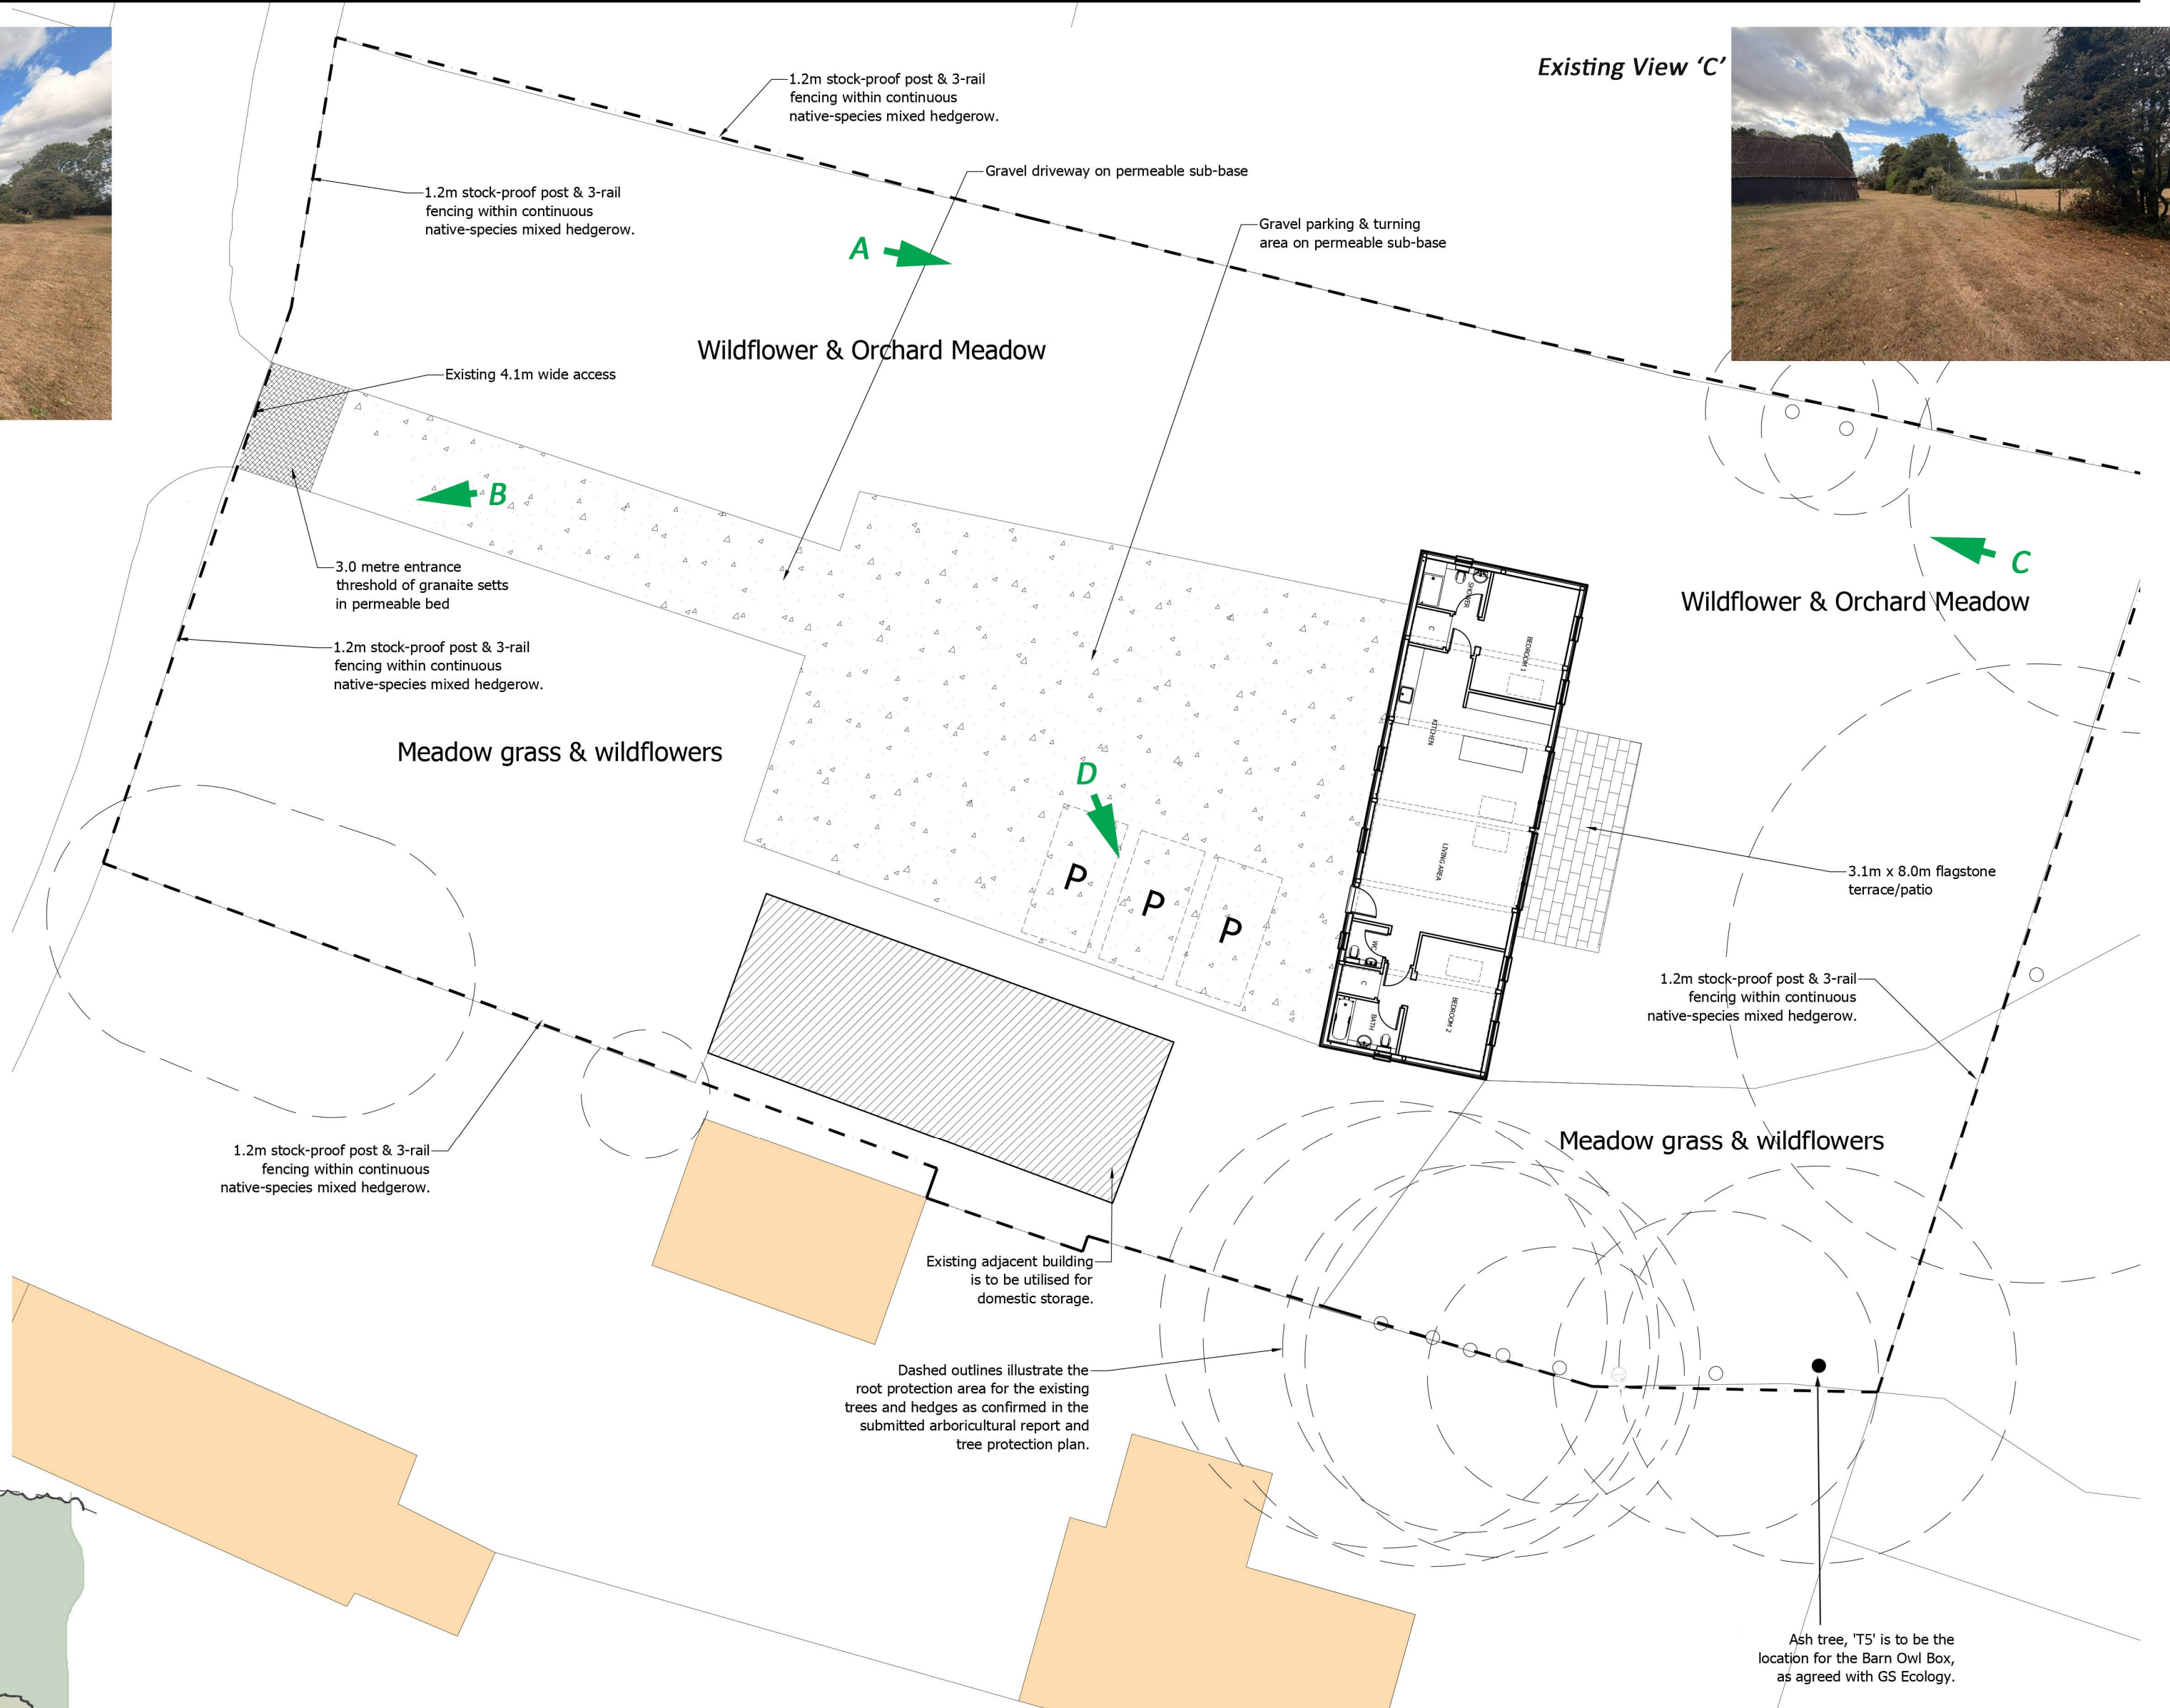

Existing View 'C'

Wildflower & Orchard Meadow

Meadow grass & wildflowers

Ash tree, 'T5' is to be the location for the Barn Owl Box, as agreed with GS Ecology.

Native Hedgerow Mix: (Shown as 'NHM')
To be:
50% Hawthorn;
20% Blackthorn;
30% Mix of Field Maple, Hazel,
Dog Rose and Spindle.

Wildflower Meadow, as an 'Orchard Meadow'
to incorporate wild flowers and selected
Heritage Apple trees, suitable for
Chalk & Limestone soil.

Evergreen Native Shelter Trees
alongside Driveway:
Yew, Scots Pine, Holly
and Bay

Existing Trees


Orchard Meadow

Heritage Apple Trees:
Roundway Magnum
Bonum;
Mary Barnett;
Choristers Boy.

Raised 'Grow-beds' incorporating
Annuals, and herbaceous perennials.

Existing Tree Belt

Orchard Meadow

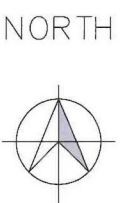

Ash tree, 'T5' is to be the
location for the Barn Owl Box,
as agreed with GS Ecology.

Existing Heritage Plum tree
to be retained and enhanced.


In shade and damp of tree belt,
introduce native woodland planting
such as Mosses, Ferns, Snowdrops.



Existing View 'D'



Mixed Native-Species Hedge

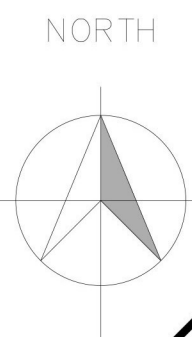

The Goat Barn, Baydon Manor, Marridge Hill. Marlborough. SN8 2HG

PROJECT

REVISION	DATE	AMENDMENTS
0	2	4
6	8	10
12	14	16
18	20	20m

SCALE BAR - 1:200

Proposed site plan
MATHEWSON WATERS ARCHITECTS
1:200 @ A1
The Old Surgery
Crowle Road · Lambourn
Berkshire · RG17 8NR
enquiries@mw-architects.co.uk
01488 732131
www.mw-architects.co.uk
© MATHEWSON WATERS ARCHITECTS LP
24006-113-A
RIBA #
Chartered Practice

ALL FIGURED DIMENSIONS ARE TO BE TAKEN IN PREFERENCE TO SCALED DIMENSIONS AND ANY INACCURACIES ARE TO BE REPORTED TO THE ARCHITECT. DIMENSIONS TO BE CHECKED ON SITE BEFORE ANY WORK IS PUT IN HAND OR PREFABRICATED. COPYRIGHT OF THIS DRAWING IS RETAINED BY THE ARCHITECT AND IT MUST NOT BE REPRODUCED WITHOUT THEIR WRITTEN CONSENT.