
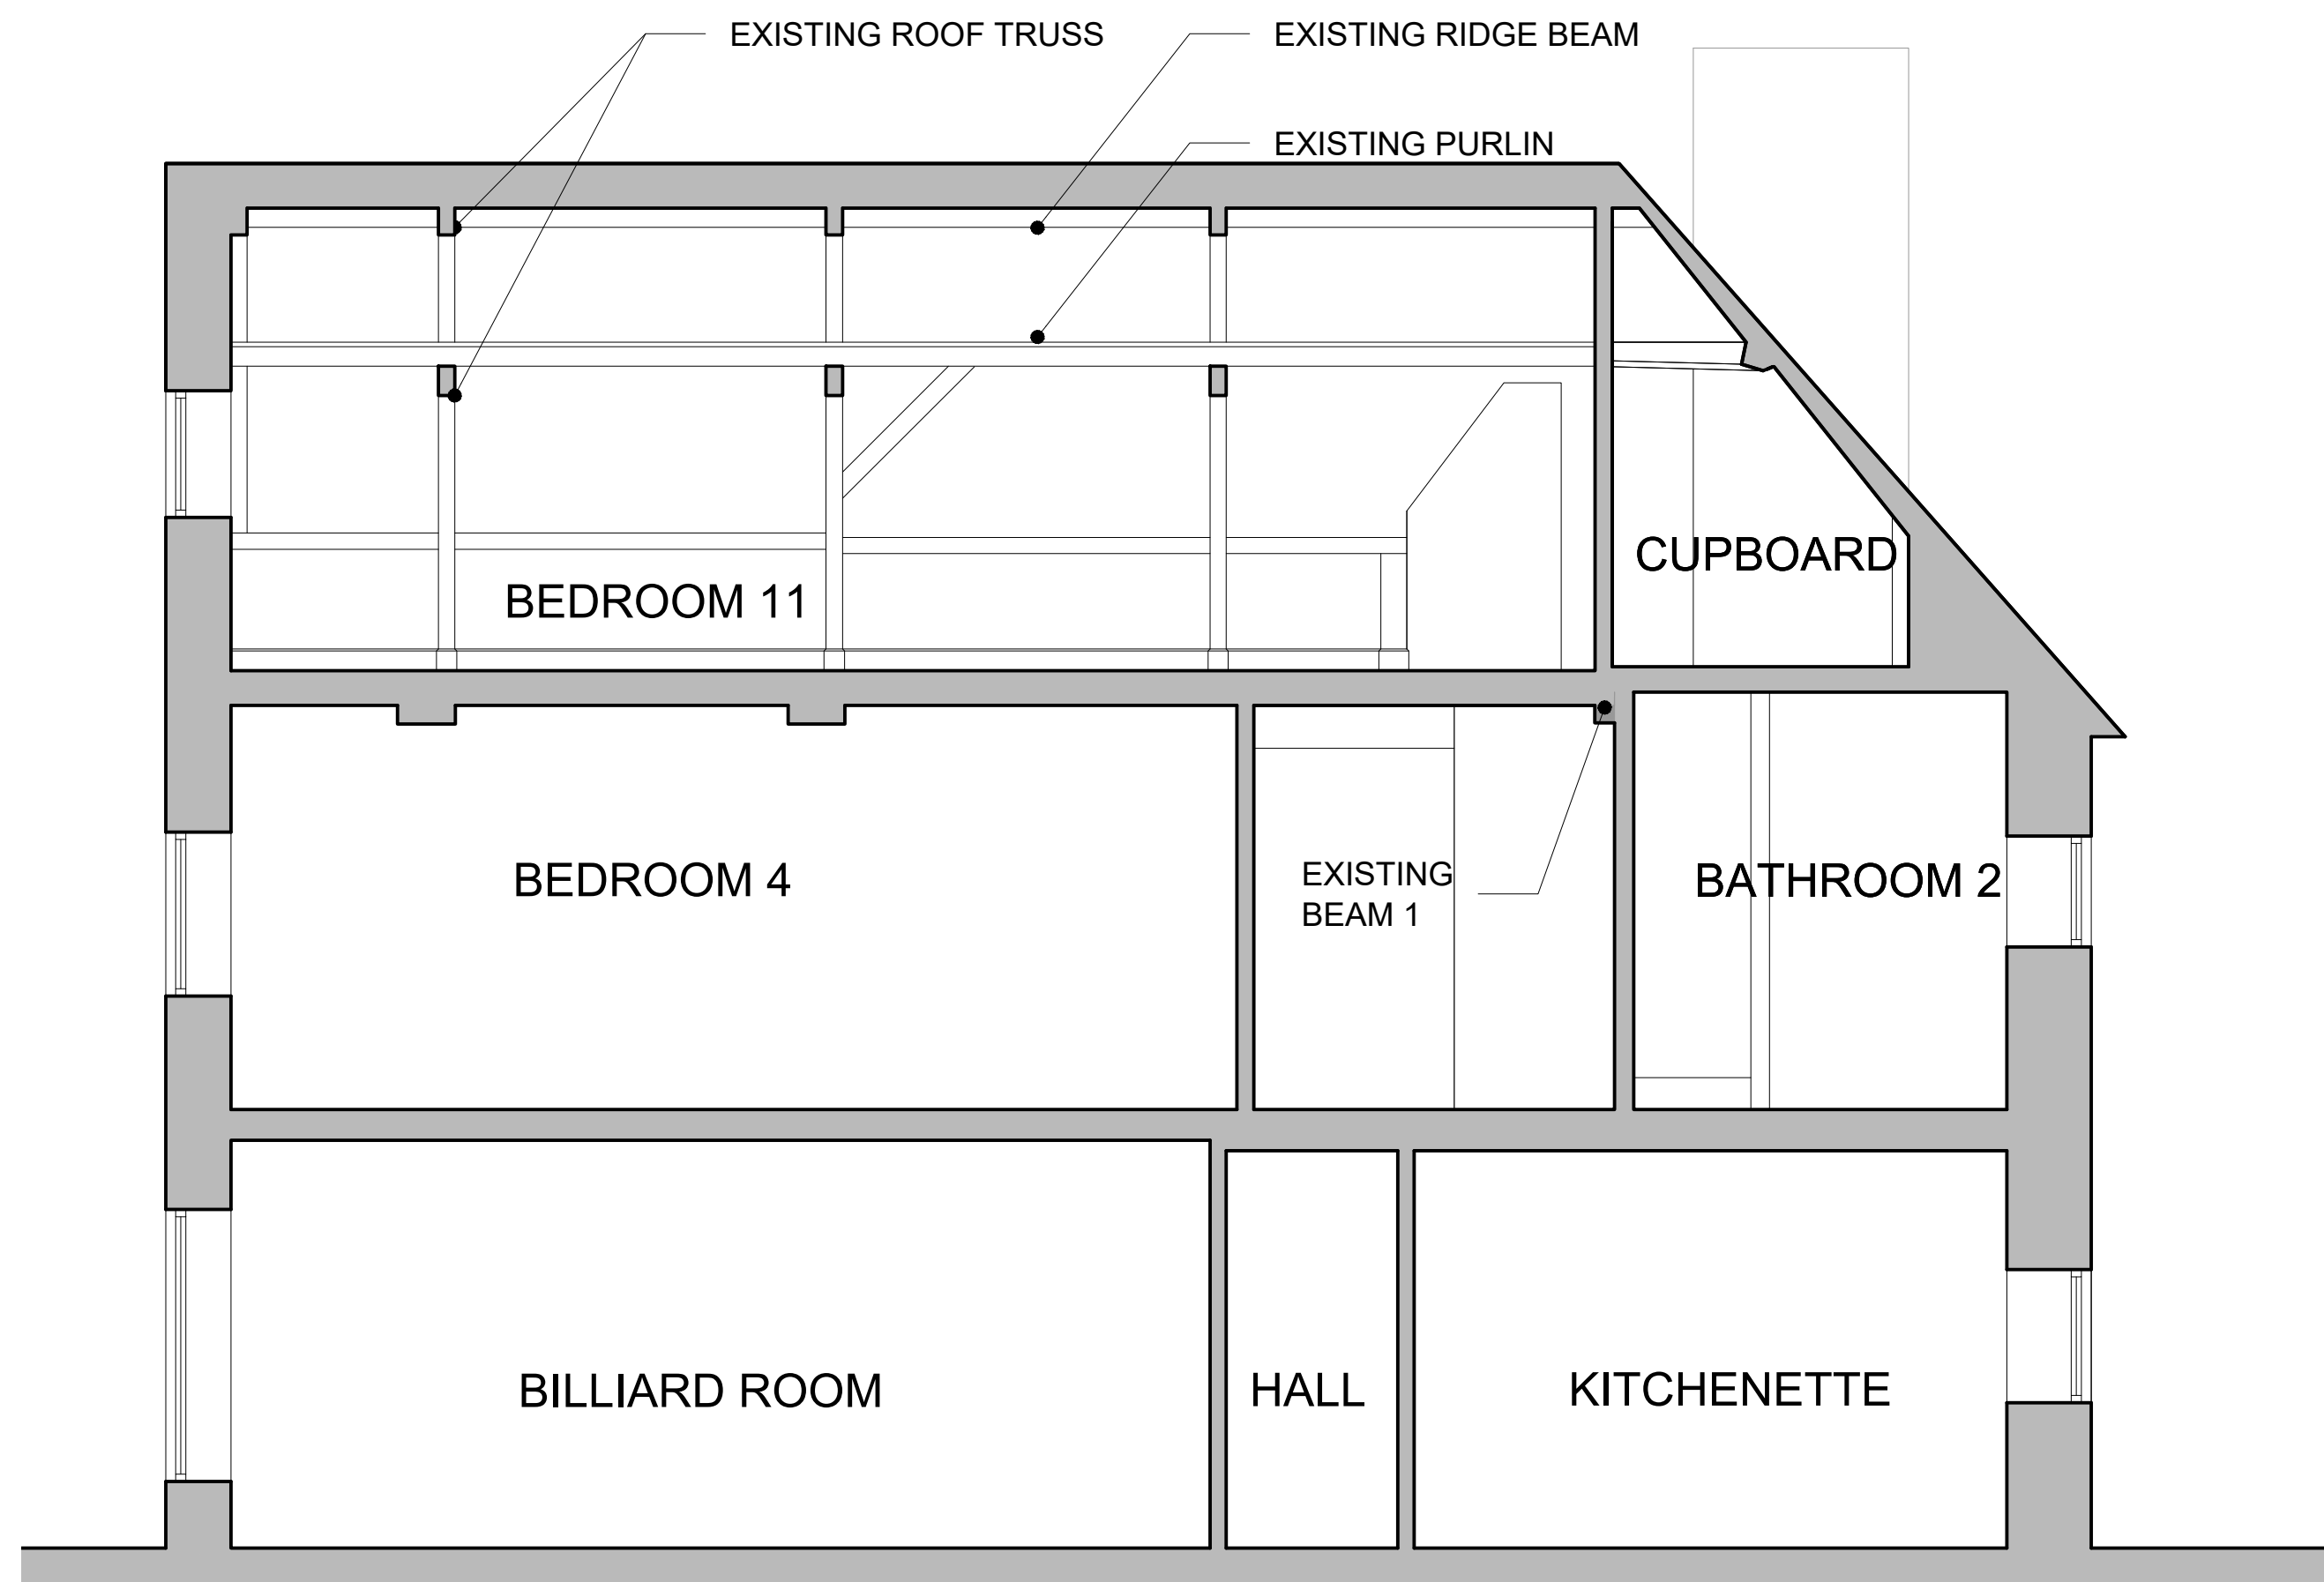


THIS DRAWING IS COPYRIGHT  
Contractor must take site sizes


Any discrepancies between the  
drawing and site conditions  
should be reported to the  
Principal Designer

NOTE:  
THIS DRAWING HAS BEEN PREPARED FROM  
ARCHIVE INFORMATION. THE SITE MUST BE  
INSPECTED AND CHECK DIMENSIONS TAKEN  
PRIOR TO ANY WORK BEING CARRIED OUT, ON  
OR OFF SITE.

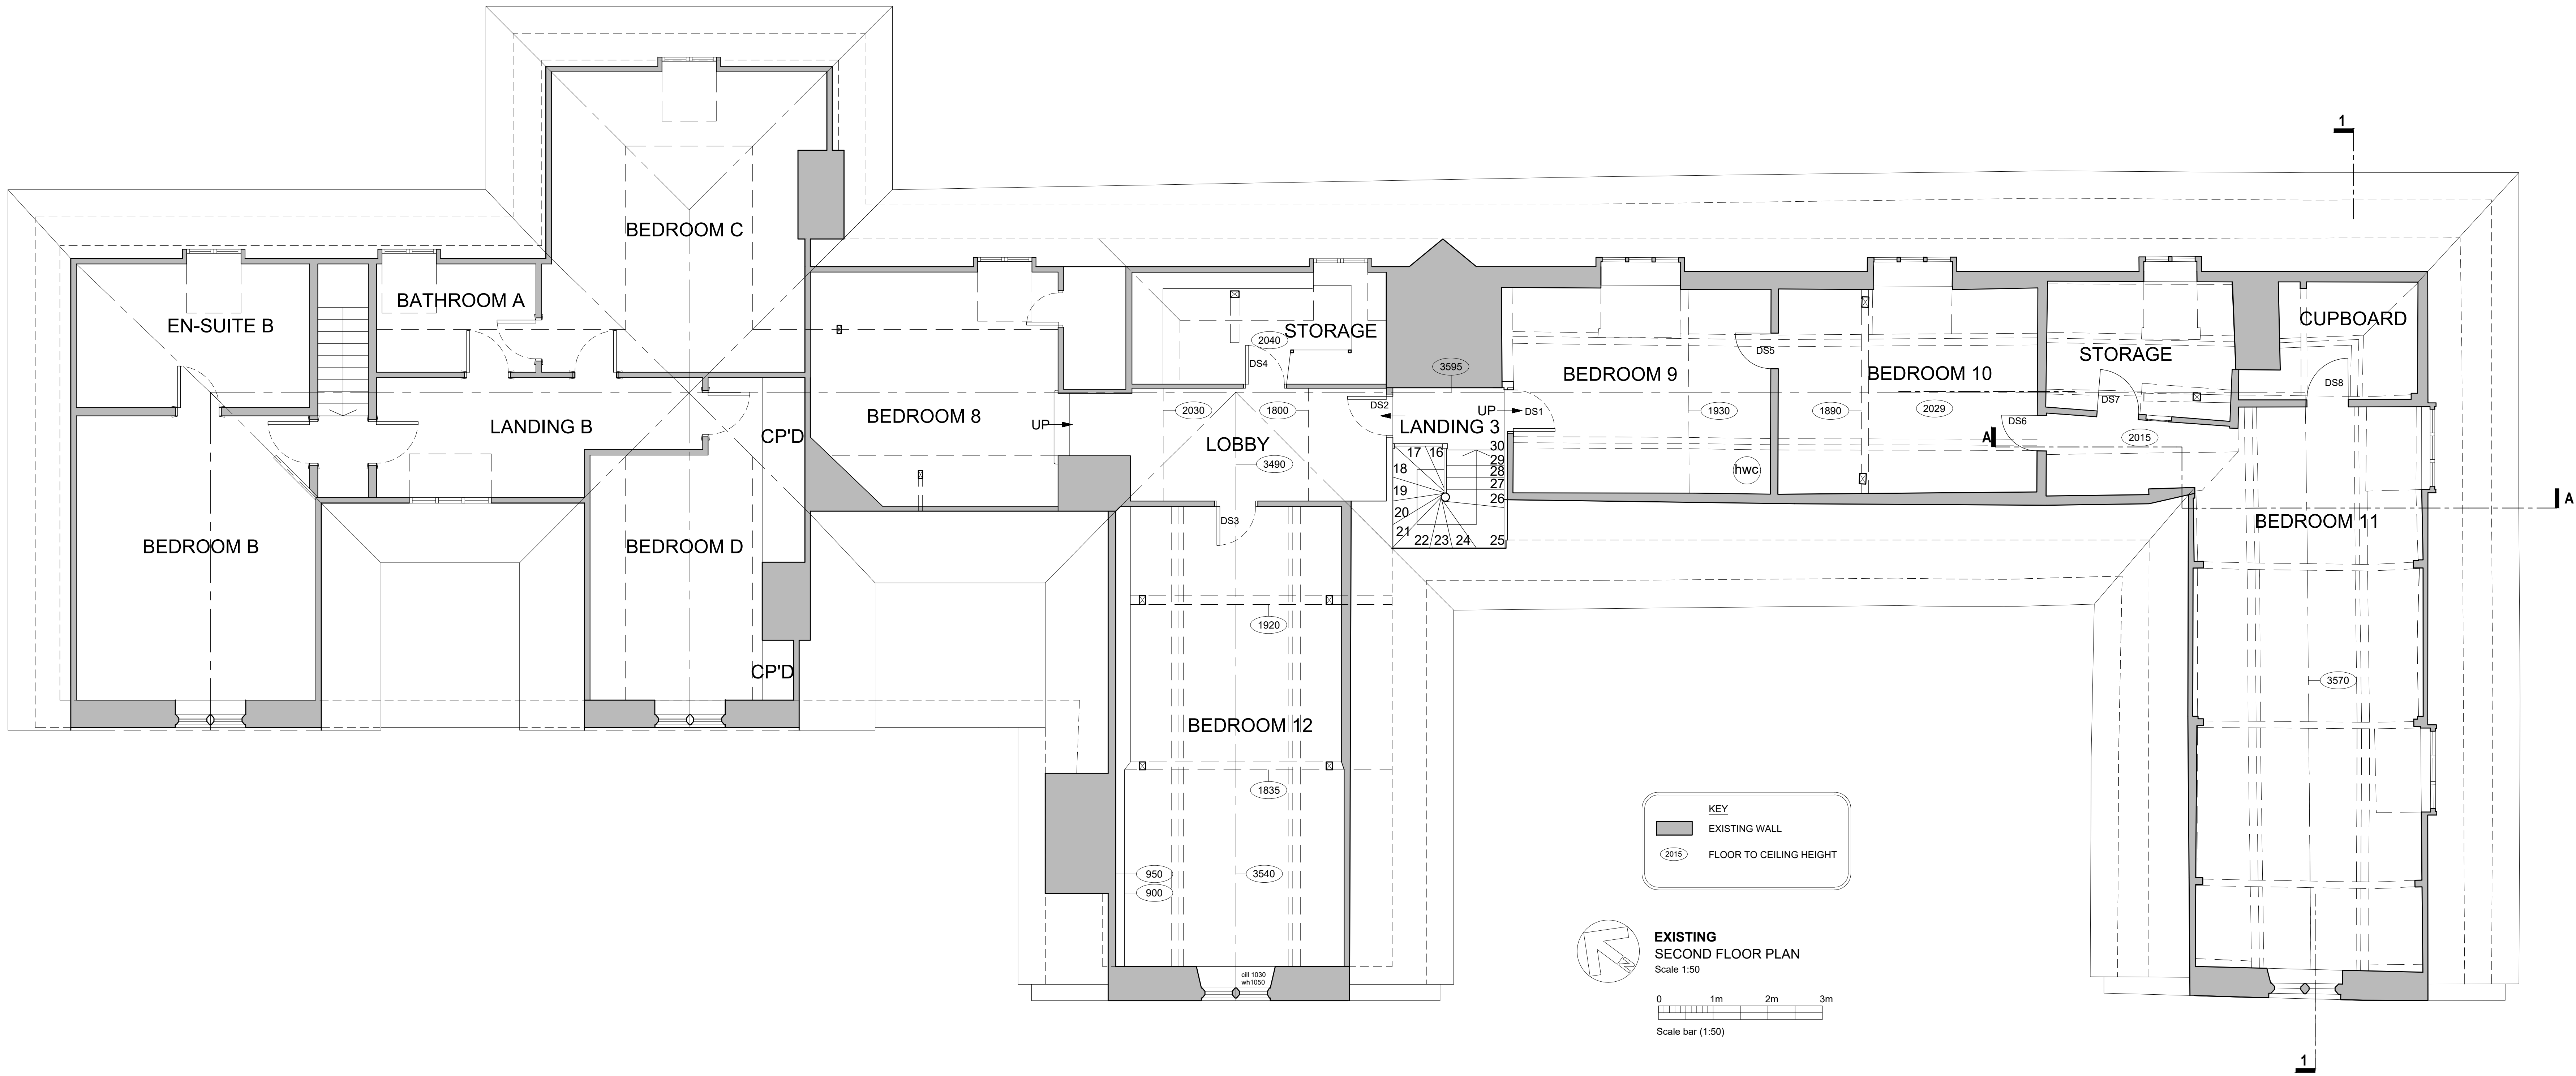

**EXISTING  
SECTION 1-1**  
Scale 1:50

0 1m 2m 3m  
Scale bar (1:50)

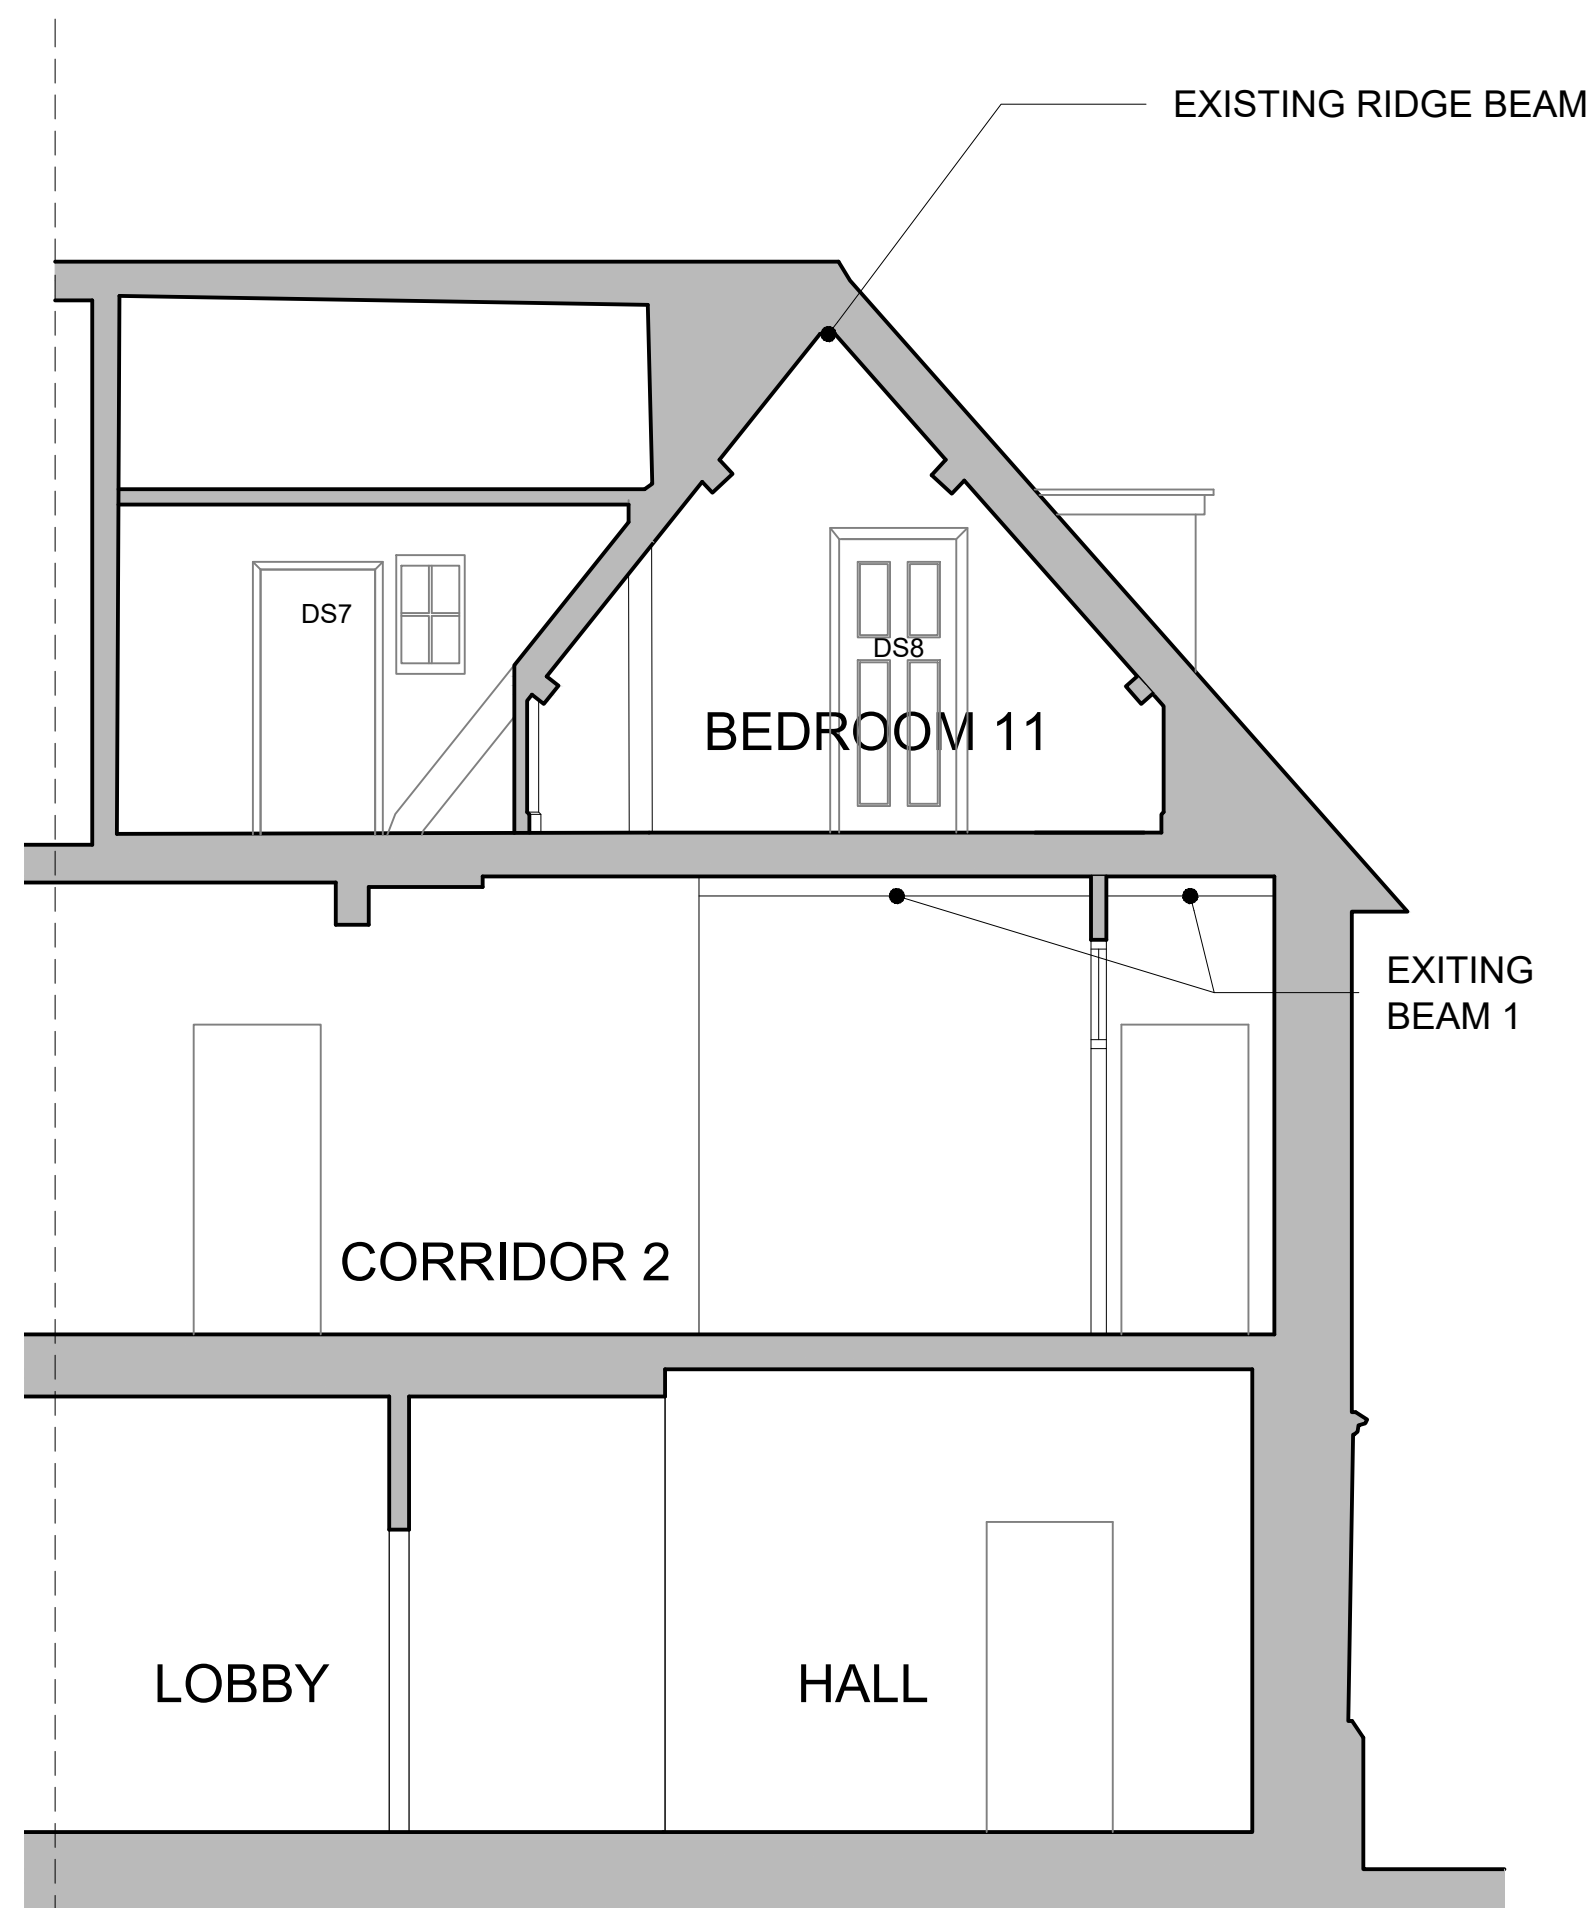

**EXISTING  
SECTION A-A**  
Scale 1:50

0 1m 2m 3m  
Scale bar (1:50)

|                                                                                        |            |                                                                                          |      |
|----------------------------------------------------------------------------------------|------------|------------------------------------------------------------------------------------------|------|
| A                                                                                      | 11/09/2026 | LBC Application submission / removal of draft.                                           | JG   |
| Rev.                                                                                   | Date       |                                                                                          | Int. |
| CLIENT                                                                                 |            |                                                                                          |      |
| Mrs. F.Turner                                                                          |            |                                                                                          |      |
| PROJECT                                                                                |            |                                                                                          |      |
| THE MANOR HOUSE<br>WINTERBOURNE STOKE<br>WILTSHIRE                                     |            |                                                                                          |      |
| DRAWING                                                                                |            |                                                                                          |      |
| EXISTING SECOND FLOOR<br>PLAN<br>AND SECTIONS 1-1 AND A-A                              |            |                                                                                          |      |
| DRAWN:                                                                                 | DATE:      | SCALE:                                                                                   |      |
| EK                                                                                     | 26/06/2026 | 1:50                                                                                     |      |
| Drawing number:                                                                        |            | @ A0                                                                                     |      |
| 4378-12                                                                                |            | Rev.                                                                                     | A    |
| DOLMAN                                                                                 |            |                                                                                          |      |
| ARCHITECTURAL DESIGNERS BUILDING SURVEYORS<br>COST CONSULTANTS COM PRINCIPAL DESIGNERS |            |                                                                                          |      |
| Sutton House<br>Bath Road<br>Devizes<br>Wiltshire SN10 2AF                             |            | Tel: 01260 729456<br>Web: www.dolmansurveyors.co.uk<br>Email: info@dolmansurveyors.co.uk |      |